
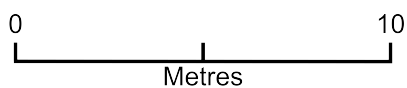


60 Clarendon Road

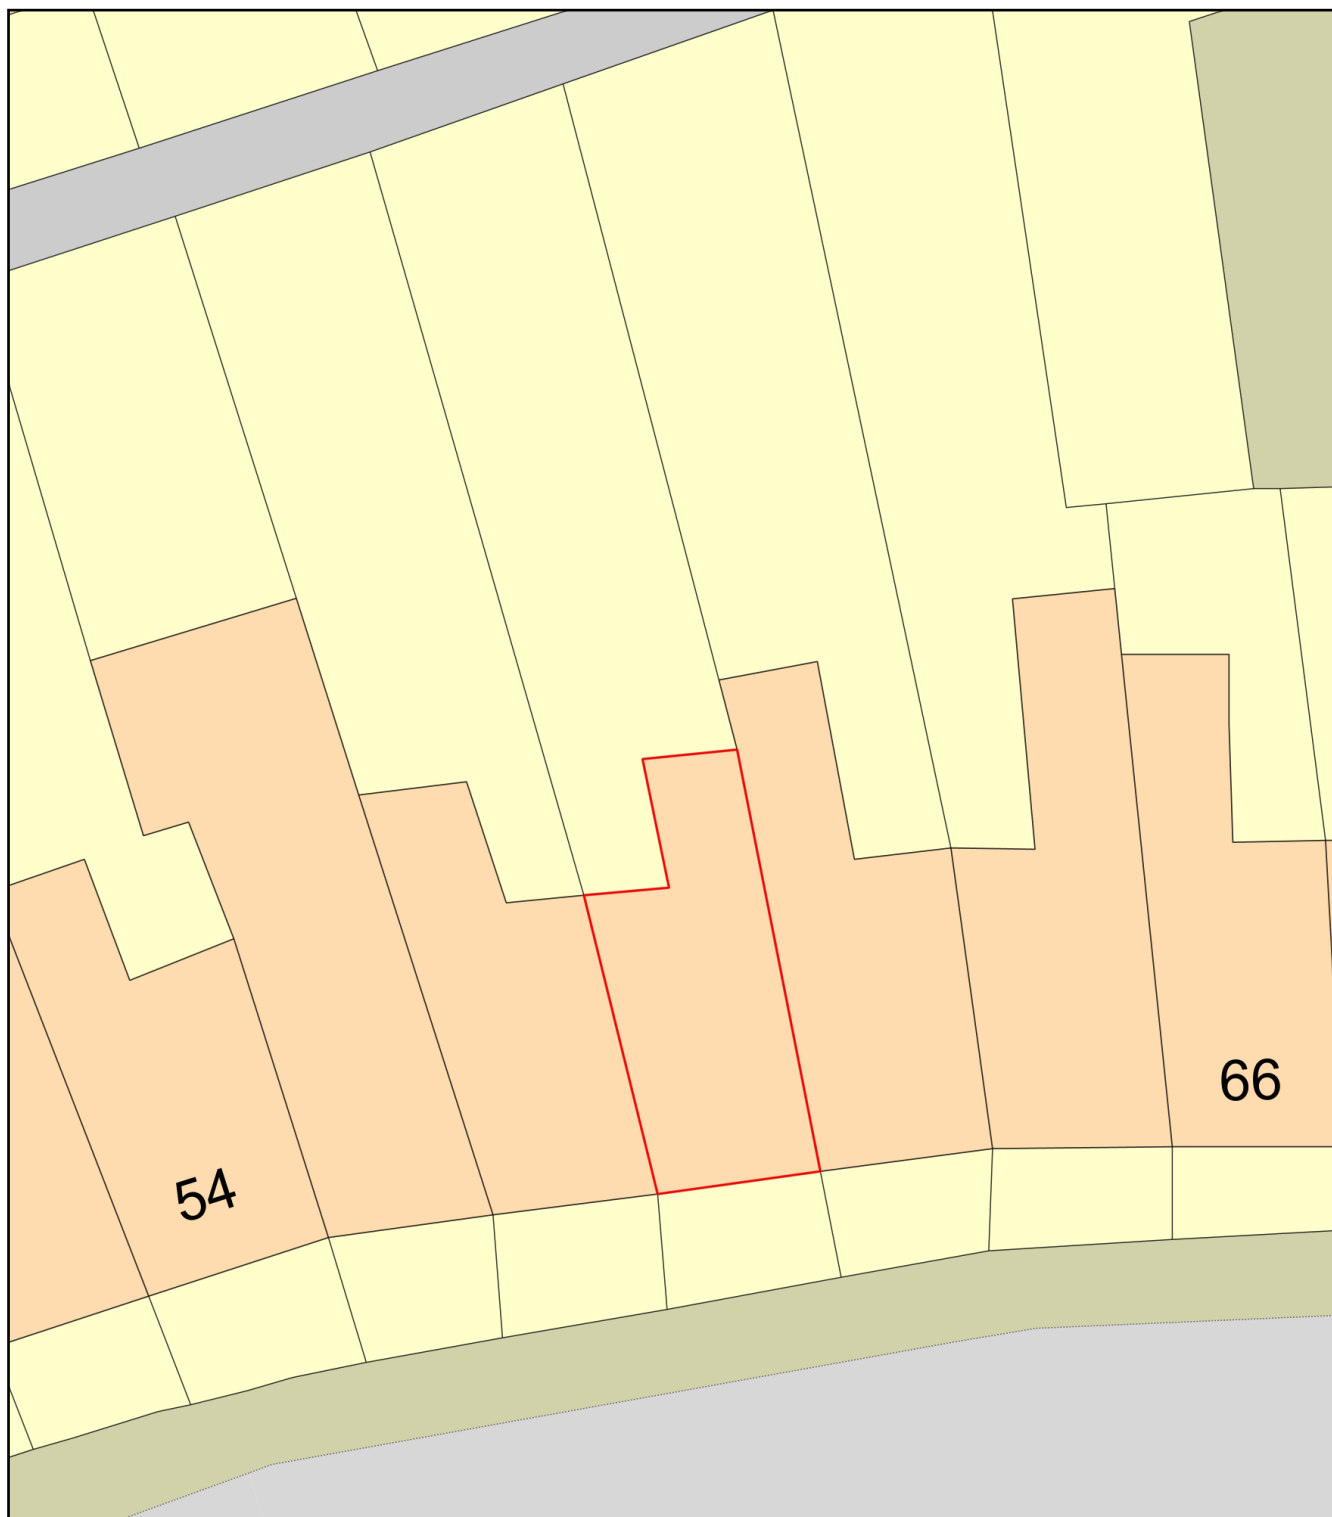

Plan Produced for: Studio Eyre

Date Produced: 13 Mar 2023

Plan Reference Number: TQRQM23072173751785

Scale: 1:200 @ A4