




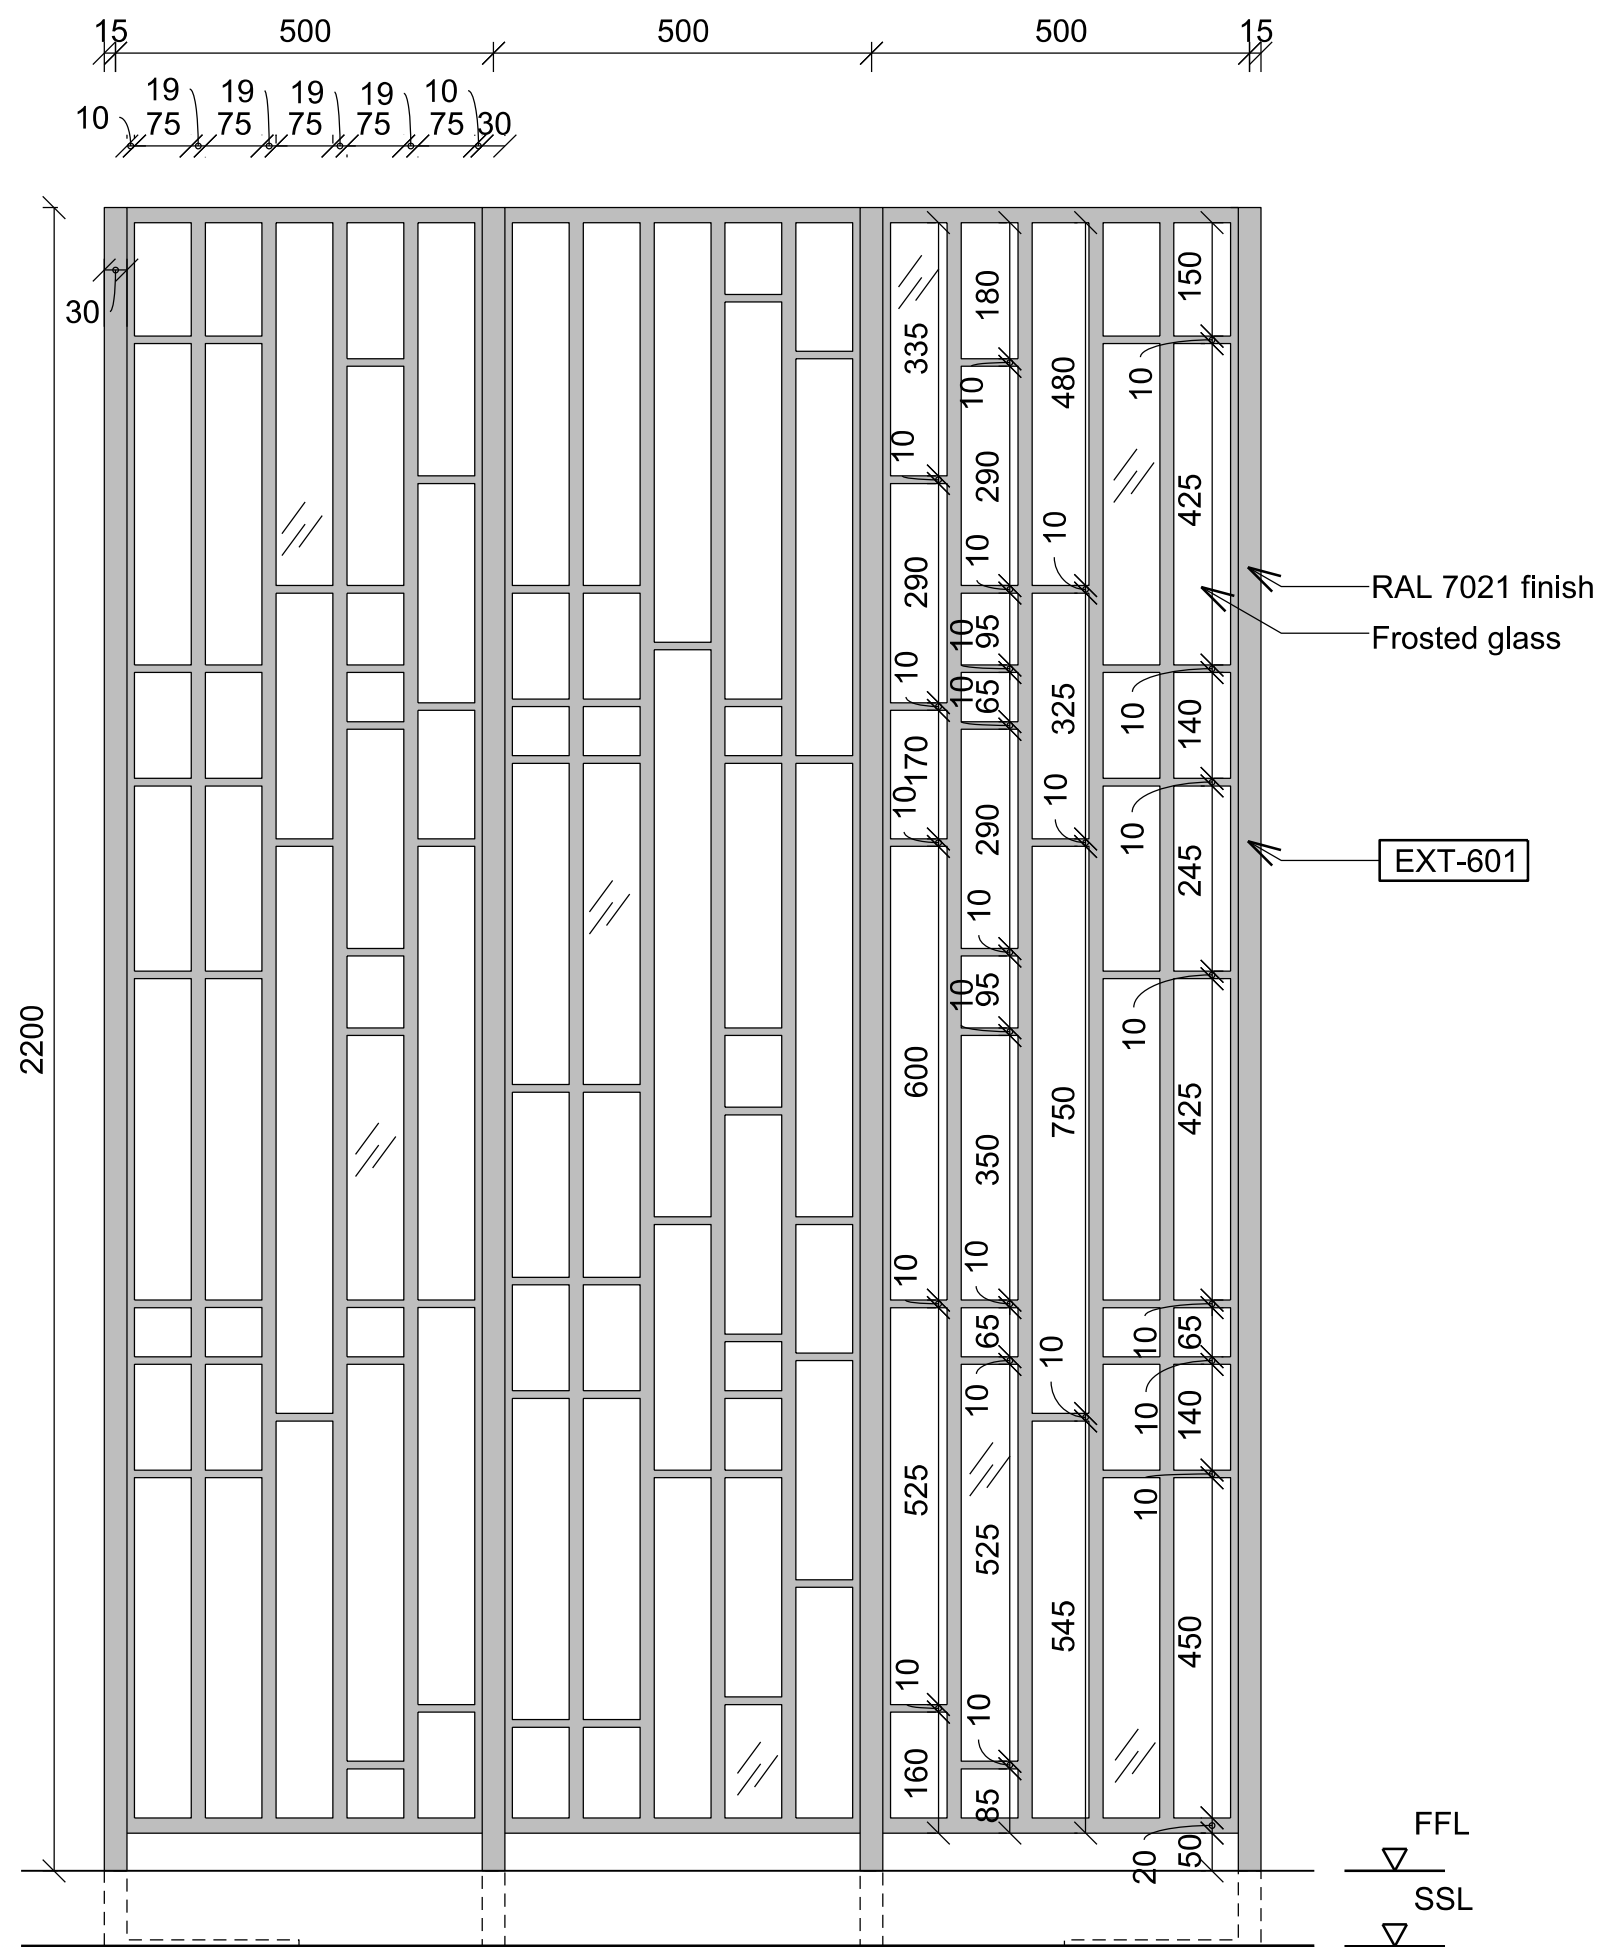


01 Privacy screen elevation  
EXT-601  
1:5

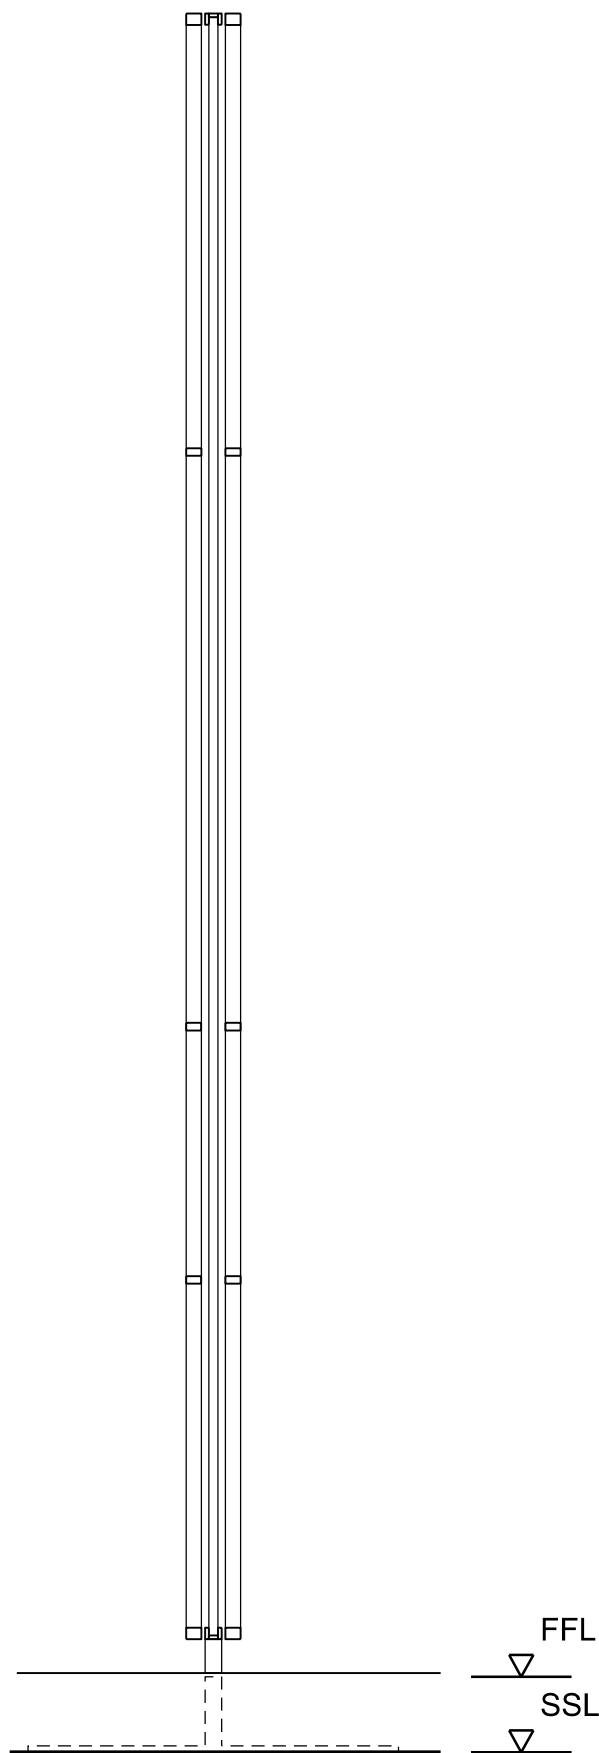

02 Privacy screen section  
EXT-601  
1:5

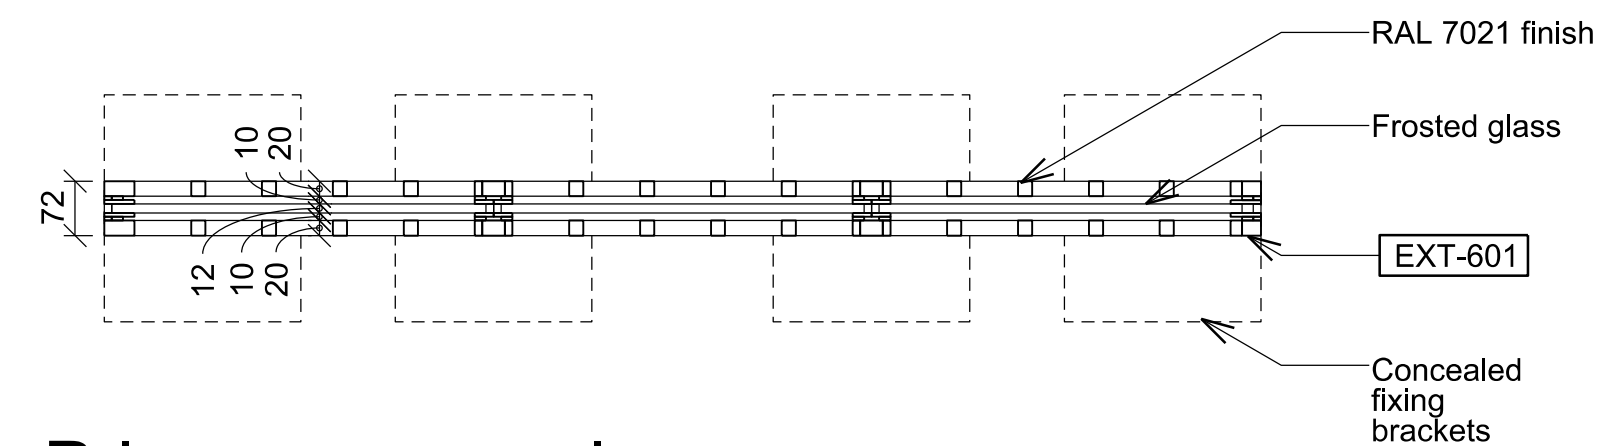


03 Privacy screen plan  
EXT-601  
1:5

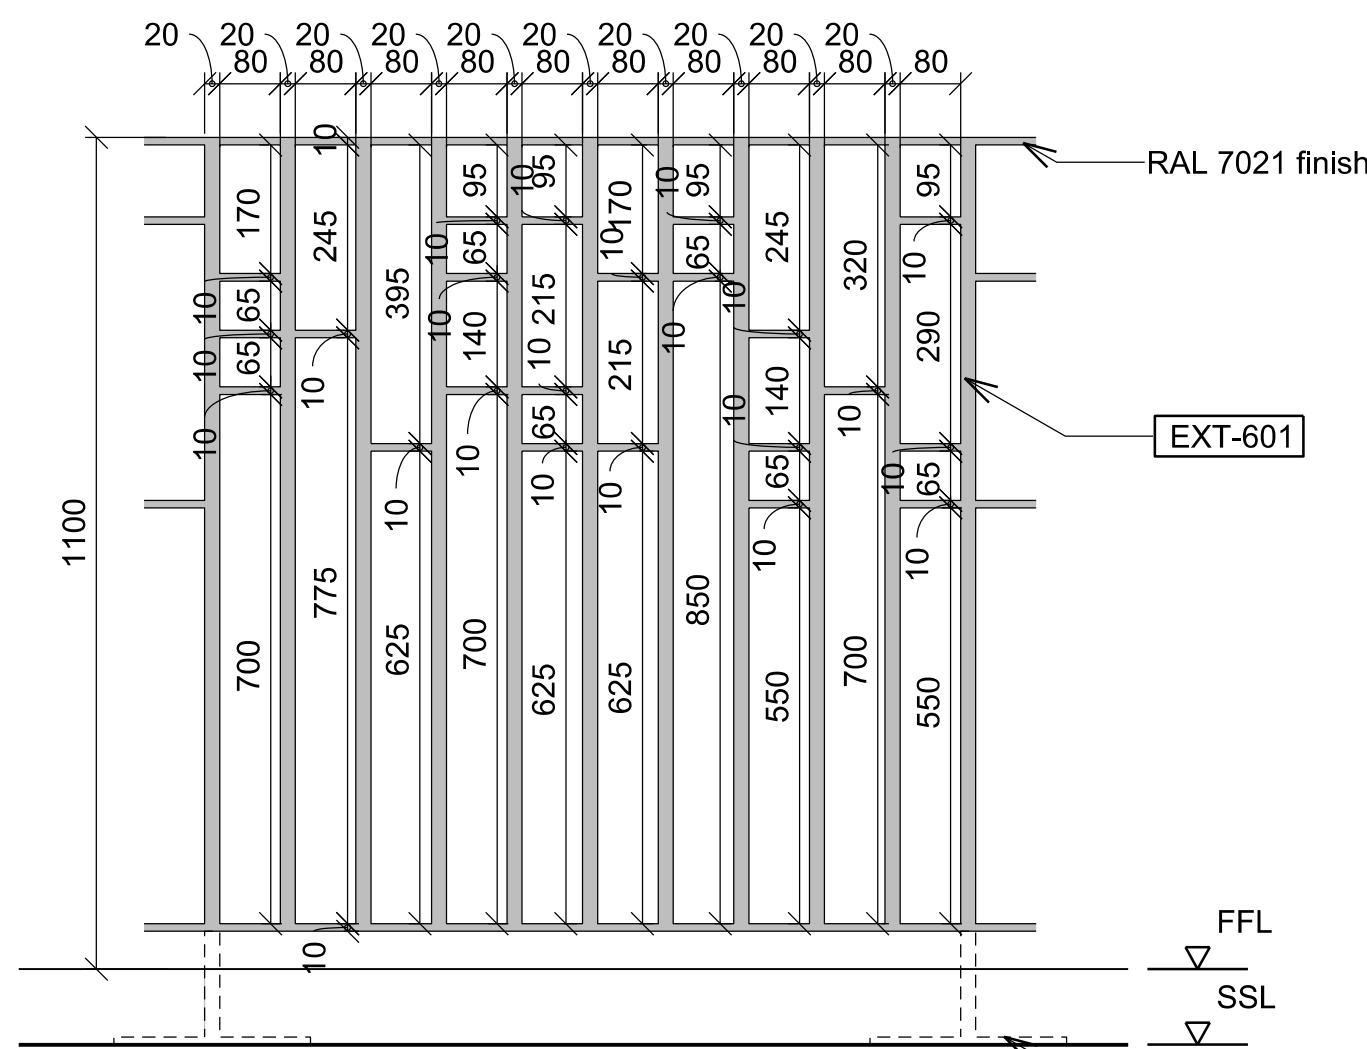


04 Terrace balustrade elevation  
BAL-101  
1:5

Equal elements along full length of balustrade. Min. 1.2m elements

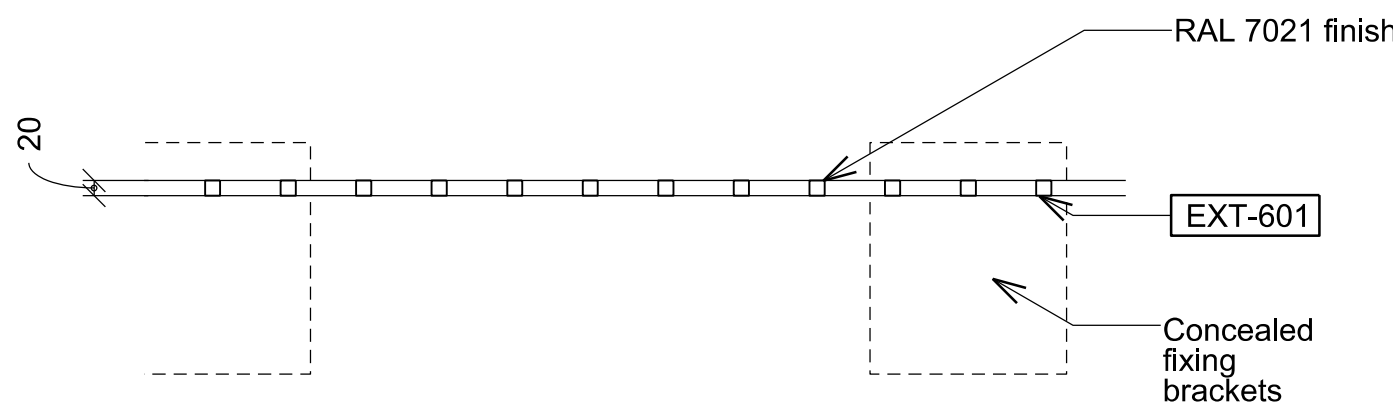

06 Terrace balustrade plan  
BAL-101  
1:5

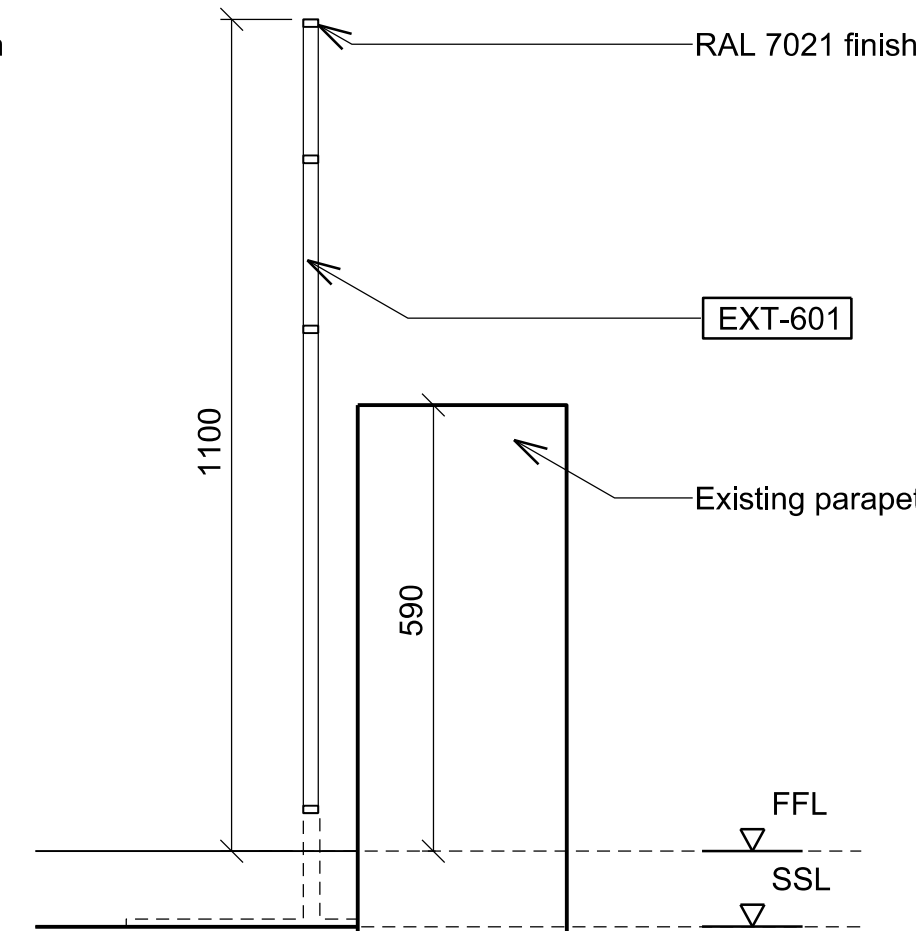

05 Terrace balustrade section  
BAL-101  
1:5

#### General Notes

1. Dimensions are in millimetres unless stated otherwise.
2. Levels are in metres AOD unless stated otherwise.
3. Dimensions govern. Do not scale off drawing.
4. All dimensions to be verified on site before proceeding.
5. All discrepancies to be notified in writing to Make Limited.

© Make Limited 2015

|     |          |                    |     |
|-----|----------|--------------------|-----|
|     |          |                    |     |
| 00  | 27/11/18 | Stage 4 for Tender | EB  |
| Rev | Date     | Reason For Issue   | Chk |

#### STAGE 4

DRAWING STATUS

**make**


32 Cleveland Street,  
London, W1T 4JY

tel +44 (0) 20 7636 5151

info@makearchitects.com  
www.makearchitects.com

Client  
Crouch End (FEC) Limited  
Ground Floor, 12 Stanhope Gate  
London  
W1K 1AW

#### Keyplan

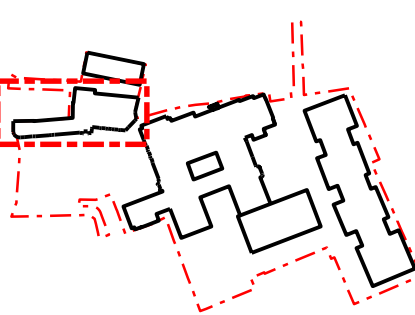

North



#### Project

Hornsey Town Hall

#### Drawing Title

Broadway Annex  
External metalwork  
Privacy screen and balustrade

|       |            |          |
|-------|------------|----------|
| Scale | Paper Size | Date     |
| 1: 5  | @A1        | 03.11.18 |

|             |          |         |
|-------------|----------|---------|
| Project No. | Draw No. | Rev No. |
| 1360        | B7505    | 00      |