




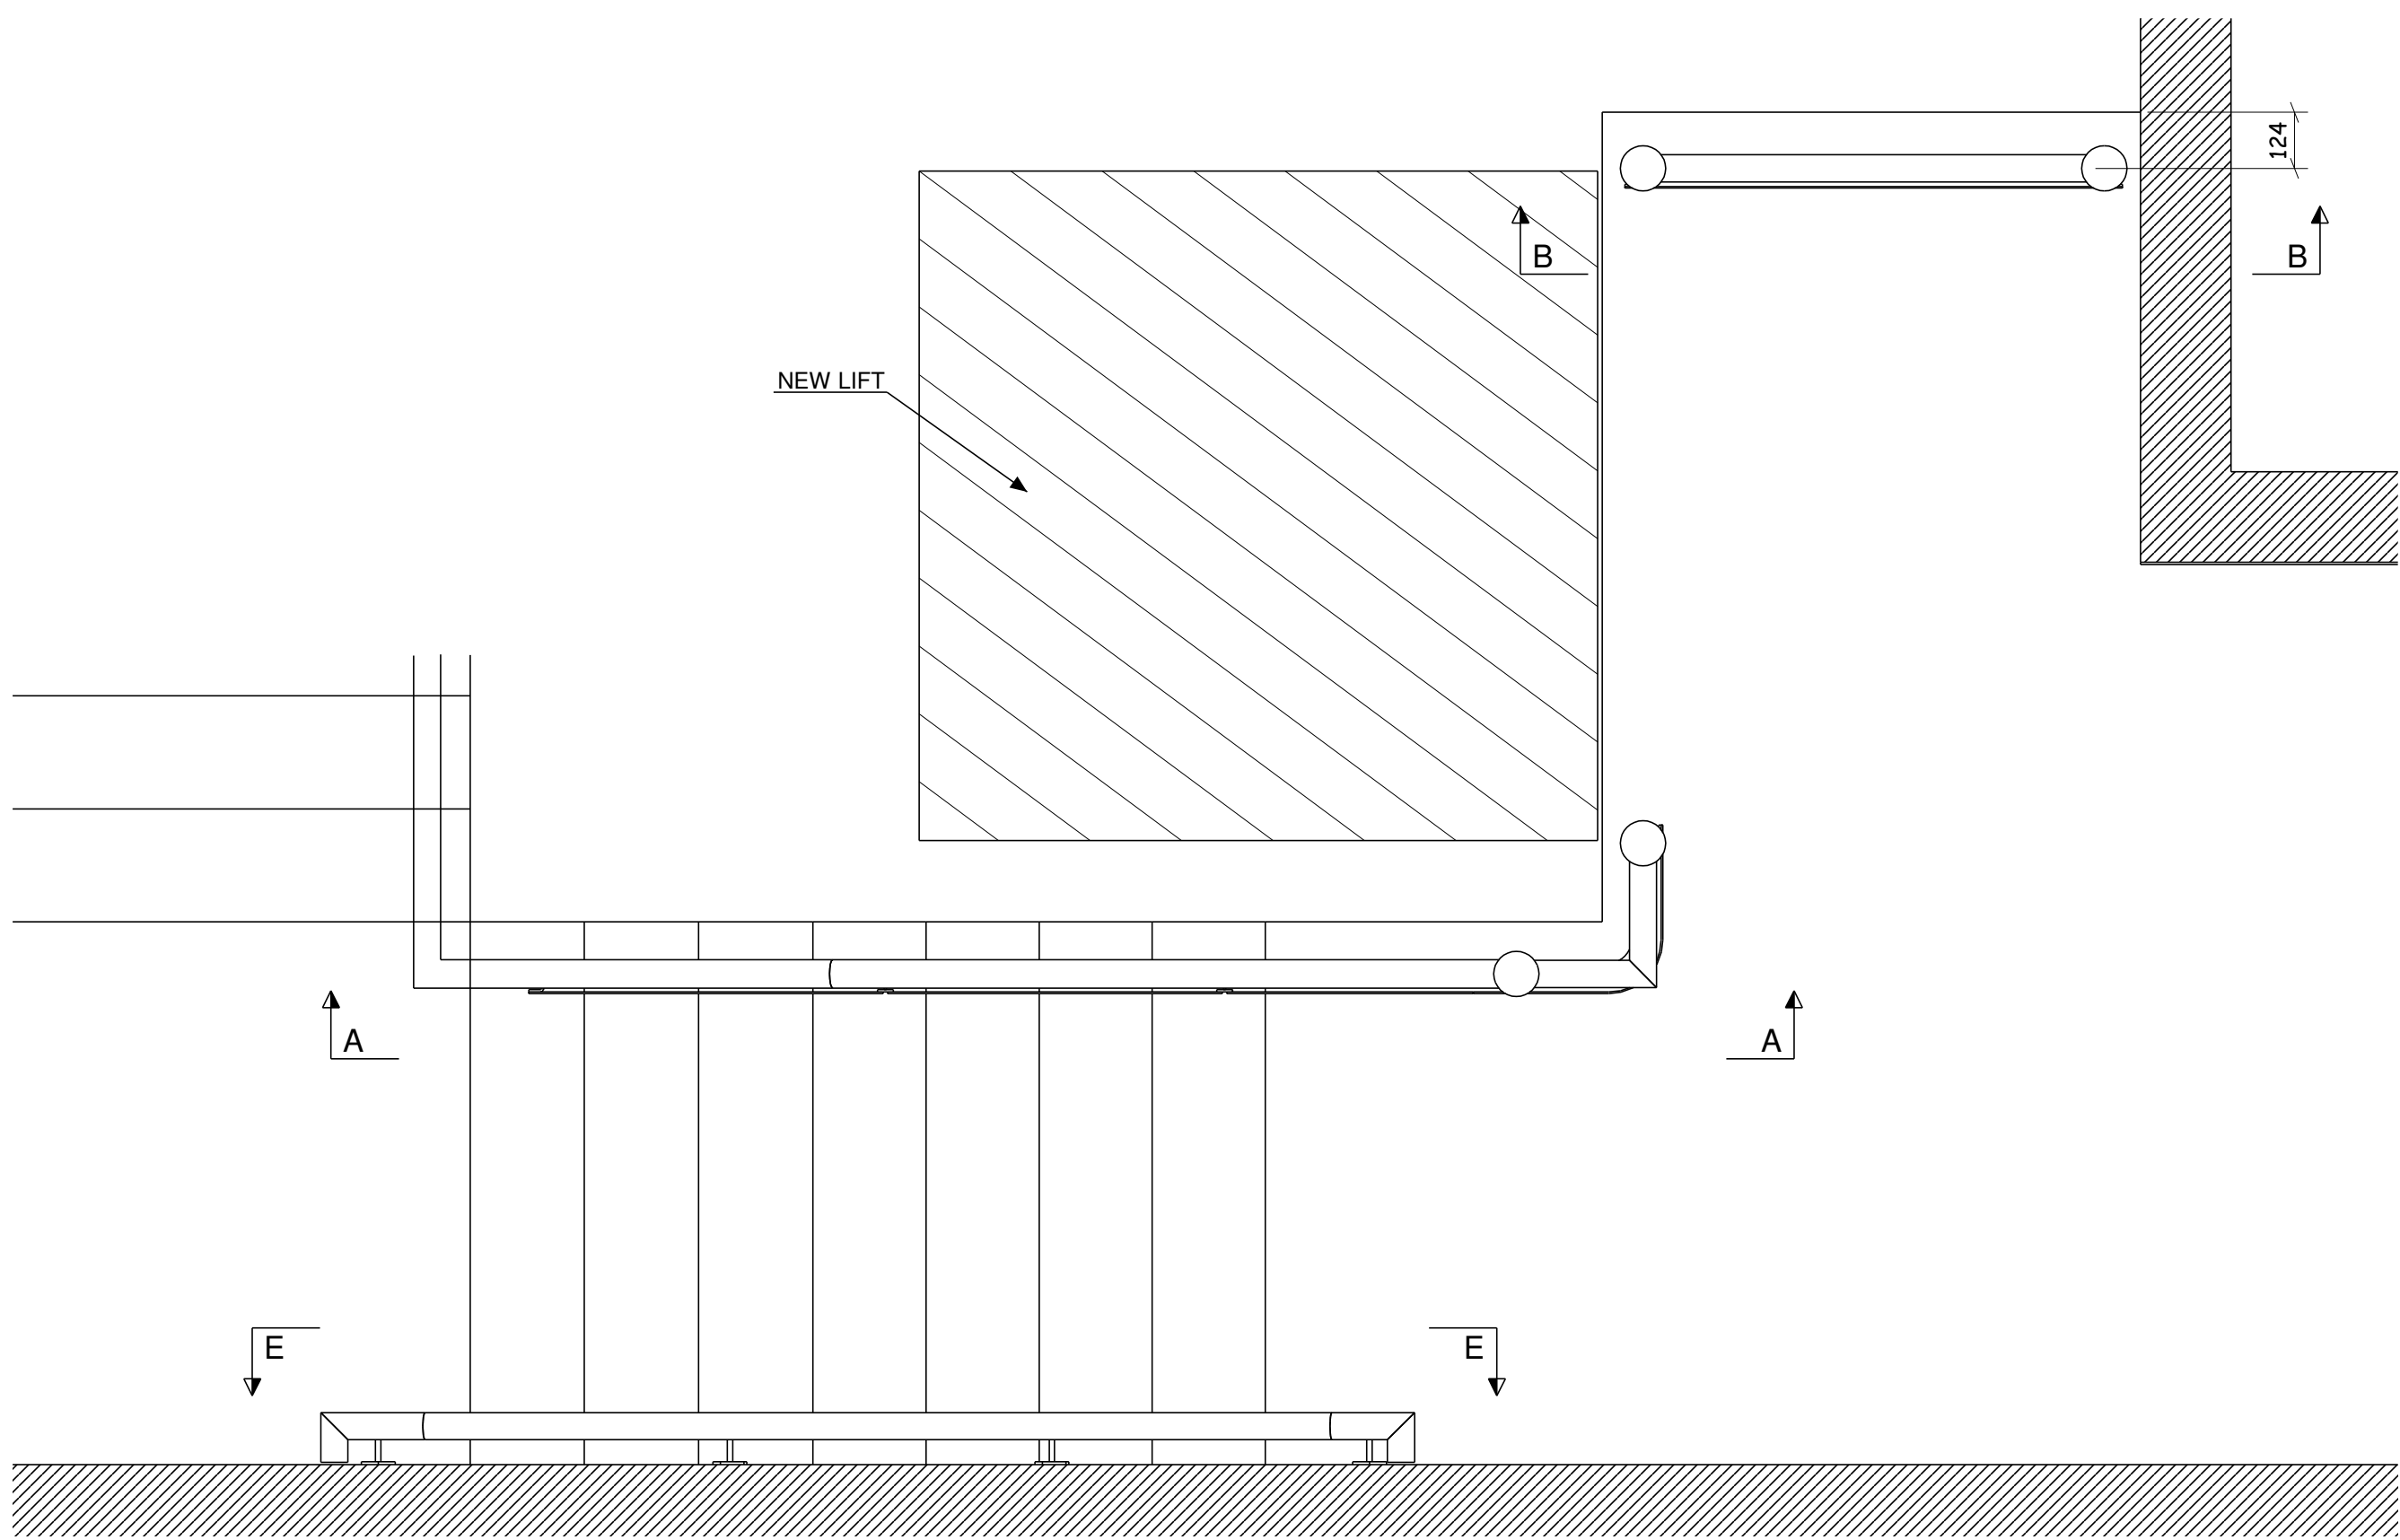


PLAN

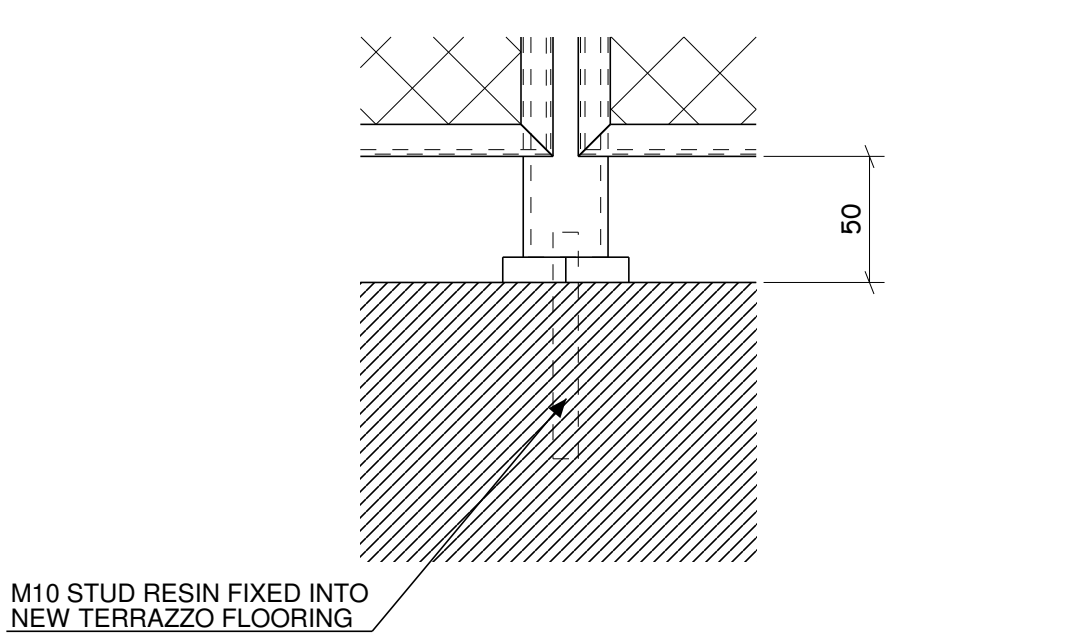


TYPICAL BASE FIXING
DETAIL A

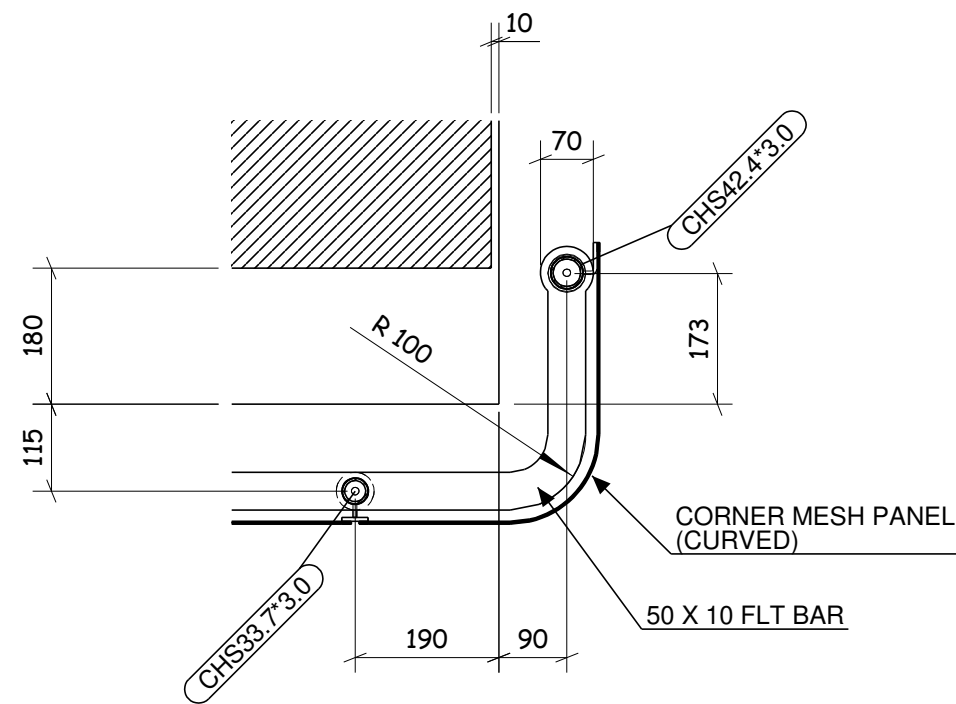

C - C

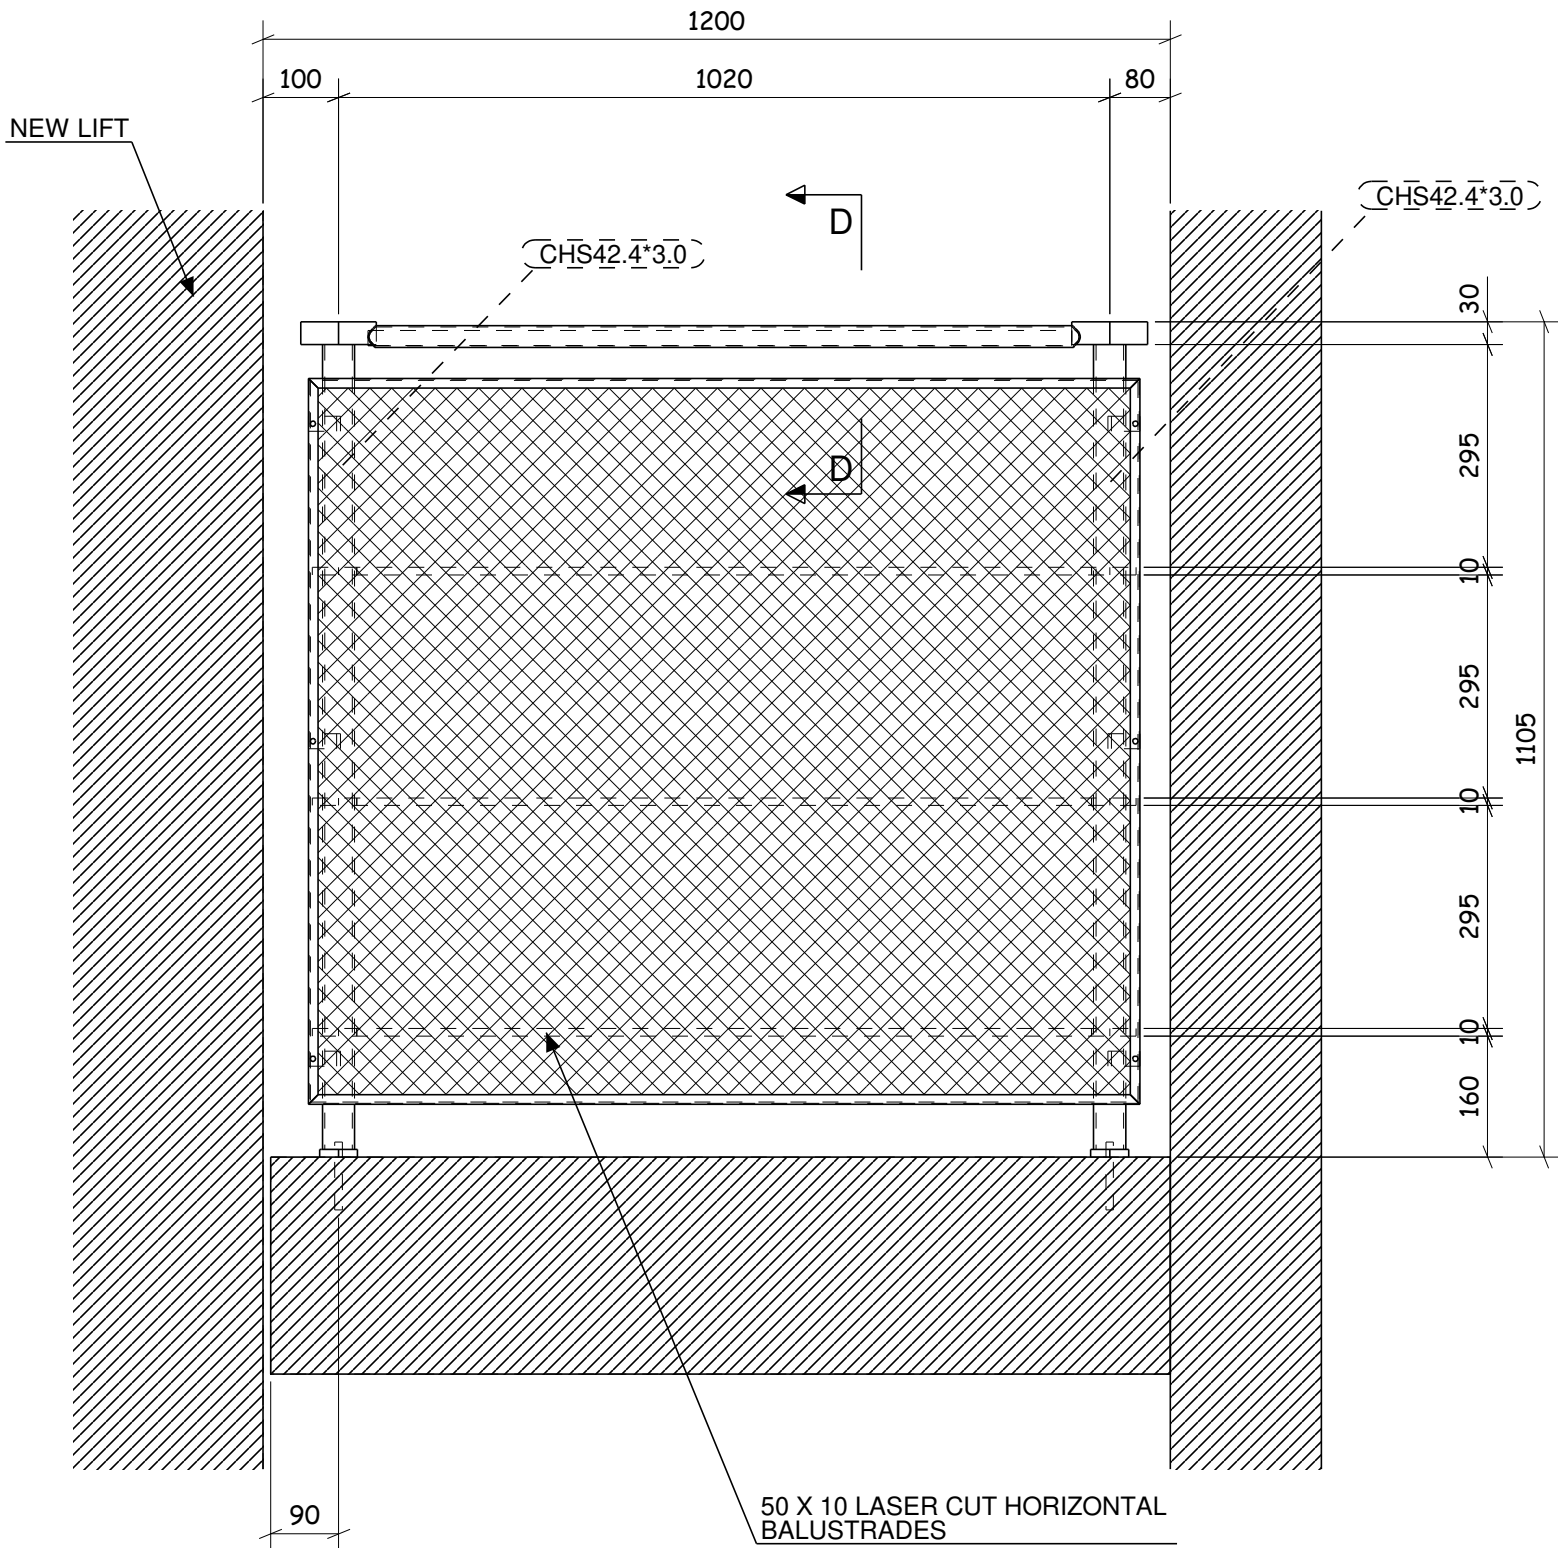


B - B

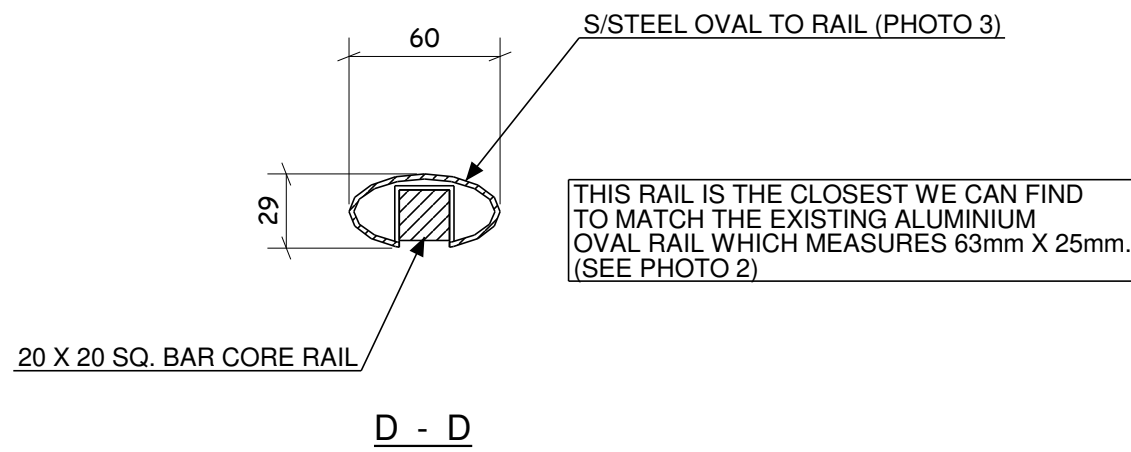

D - D



PHOTO 1
CUT AND JOIN HERE

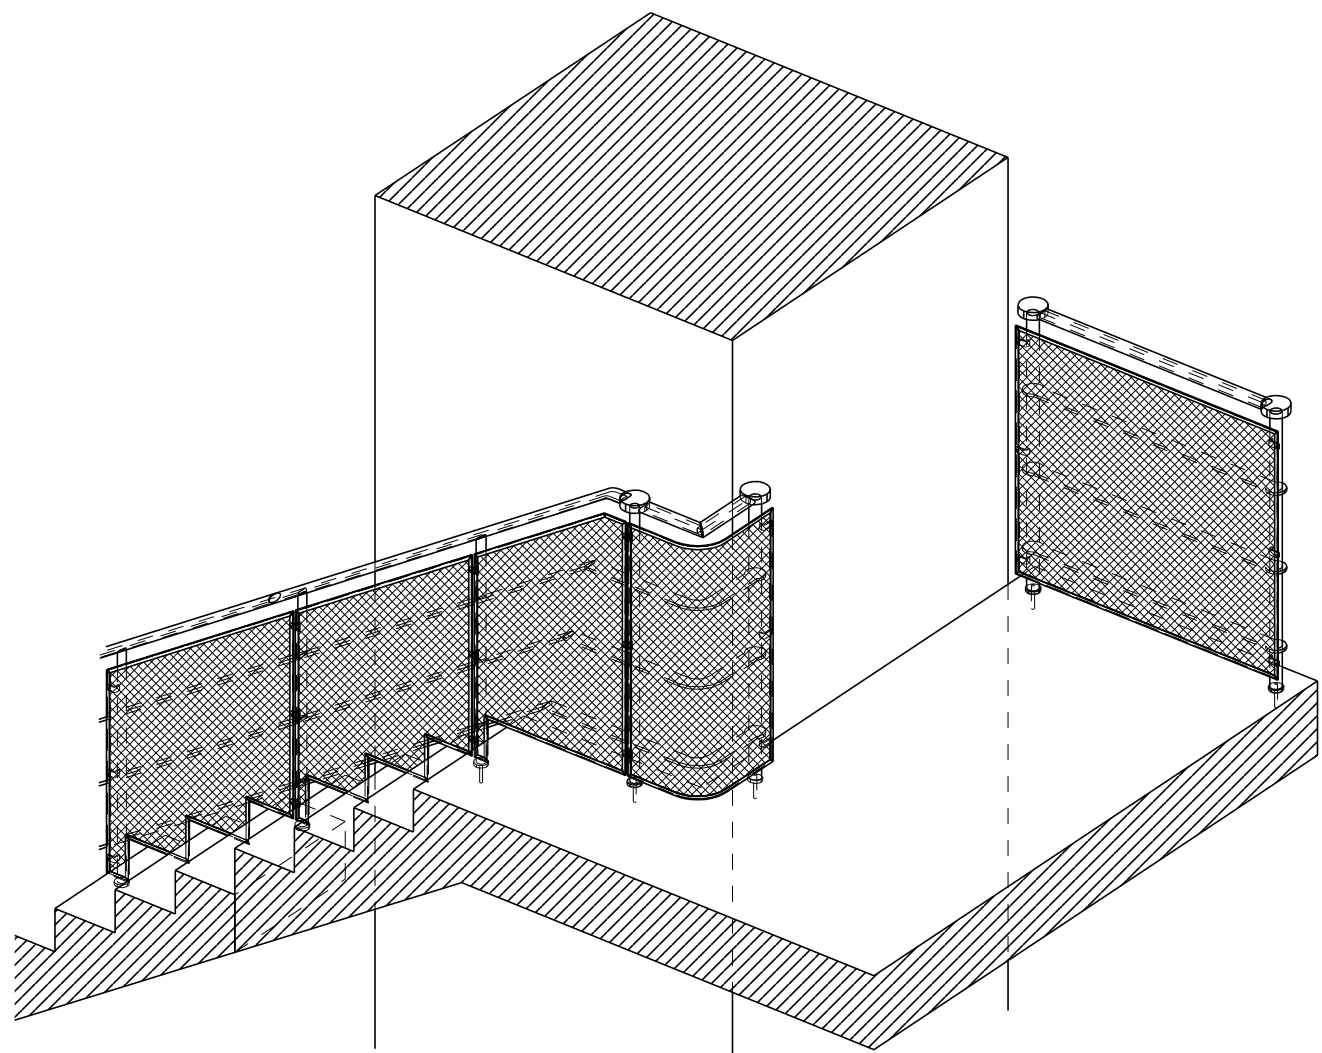

ISOMETRIC VIEW

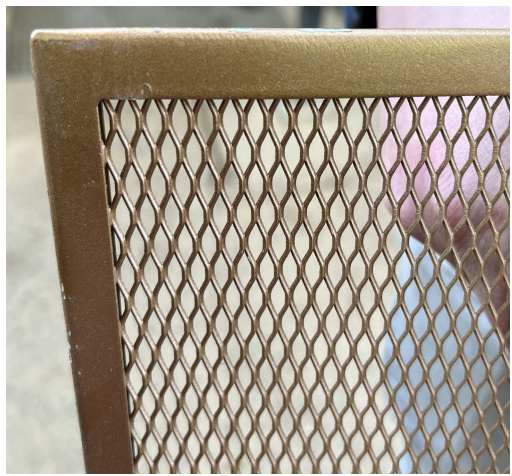


PHOTO 4


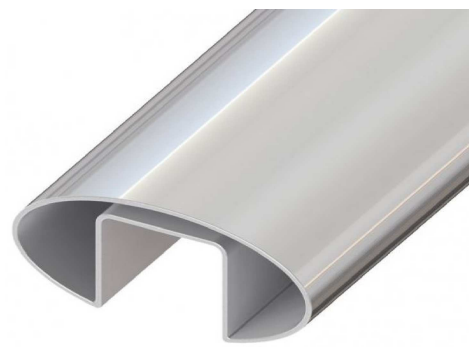



PHOTO 3




PHOTO 2

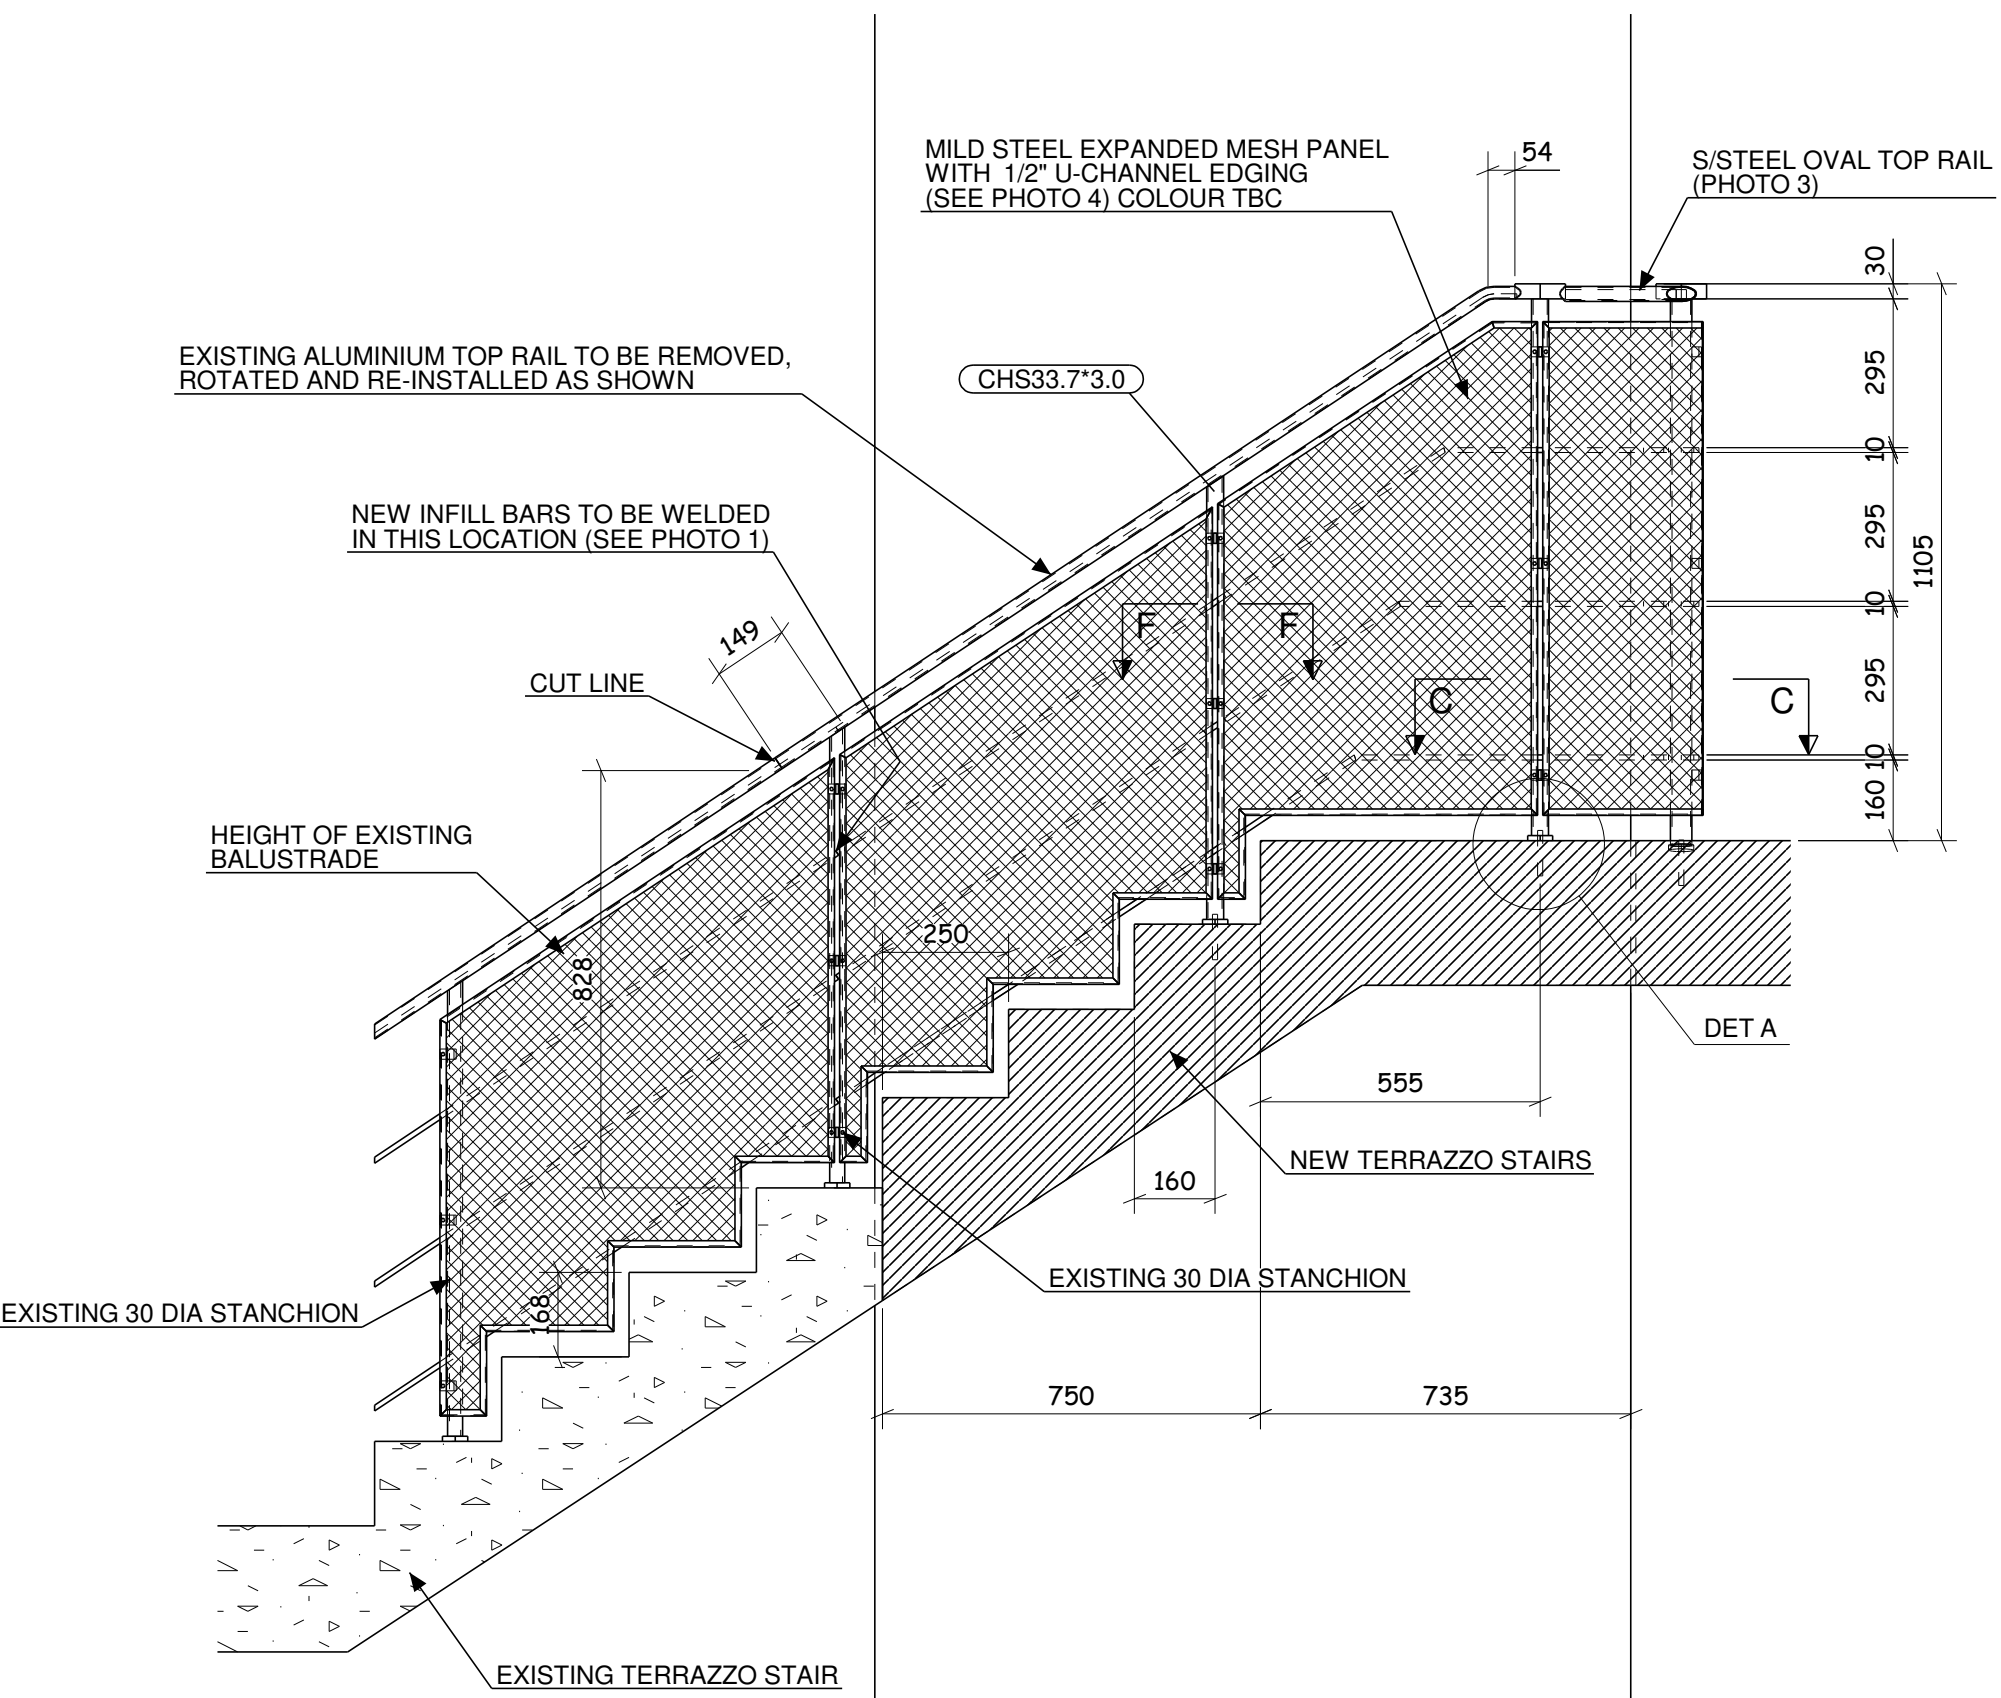

A - A

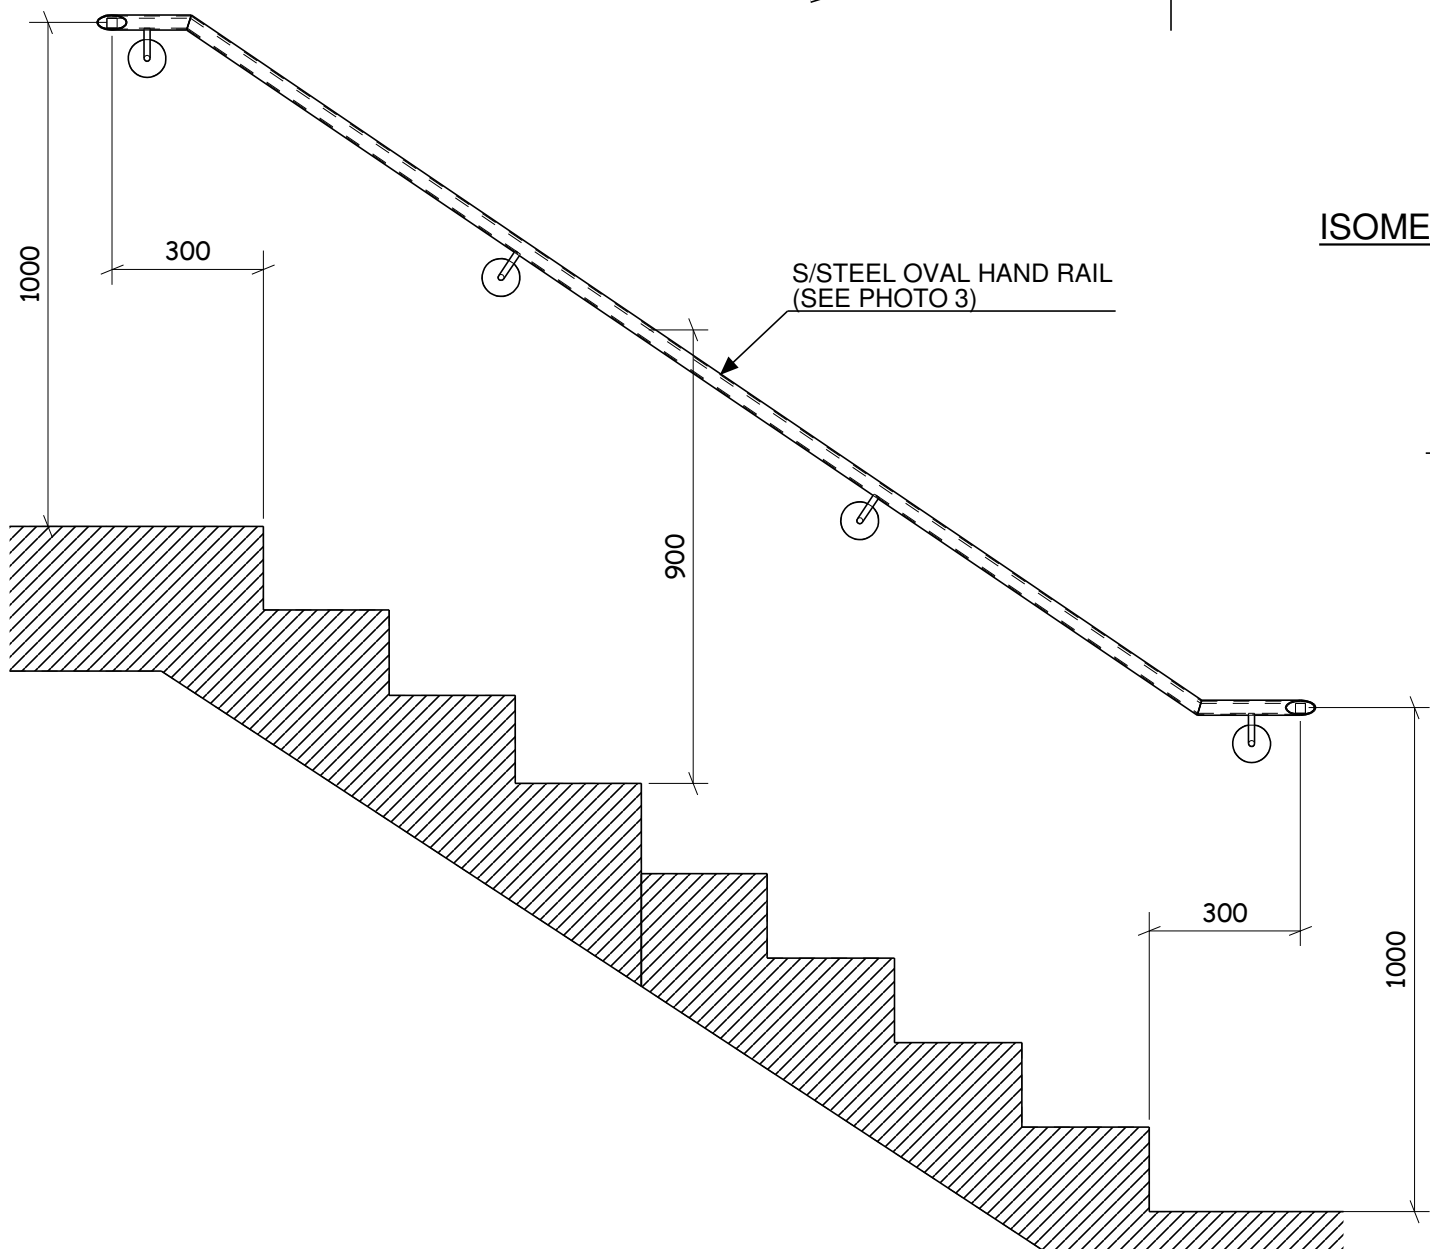

E - E

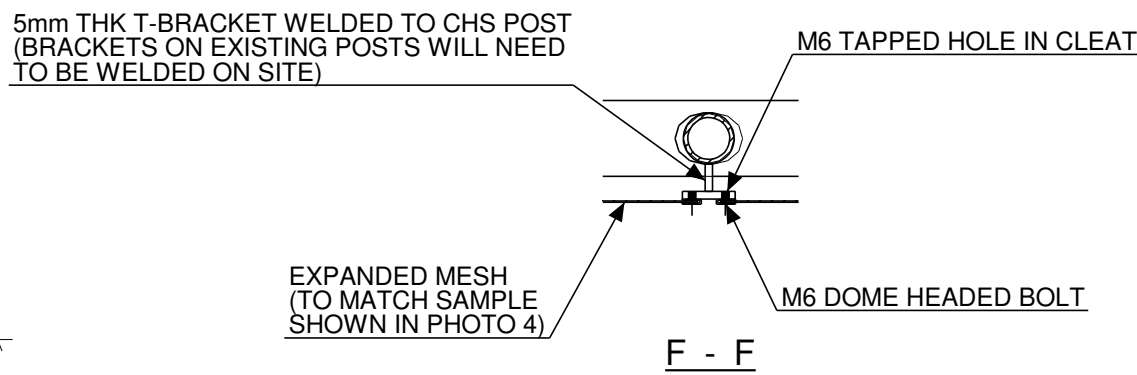

F - F

C02	MESH PANELS ADDED & CHANGED TO SUIT SITE SURVEY	03.11.2022
C01	ISSUED FOR COMMENT	01.09.2022
REV MARK	REVISION DESCRIPTION	REVISION DATE

ARDMORE GROUP



SKYLINE

Engineering (South East) Ltd

Unit 10 & 20, Kingsnorth Ind Est, Jetty Road, Rochester, Kent ME2 9SD
 Tel 01719 871301 Email 01719 862621

DRAWING TITLE	ANNEX STAIR BALUSTARDE EXTENSION & TOP LANDING			
CONTRACT	HORNSEY TOWN HALL - ANNEX STAIR			
MODELLED BY	RJH	DATE	01.09.2022	
CONTRACT NO	SEL1142	SCALE	1:3	1:5 1:10
DRAWING No	7414-13-001	REVISION No.	C02	