


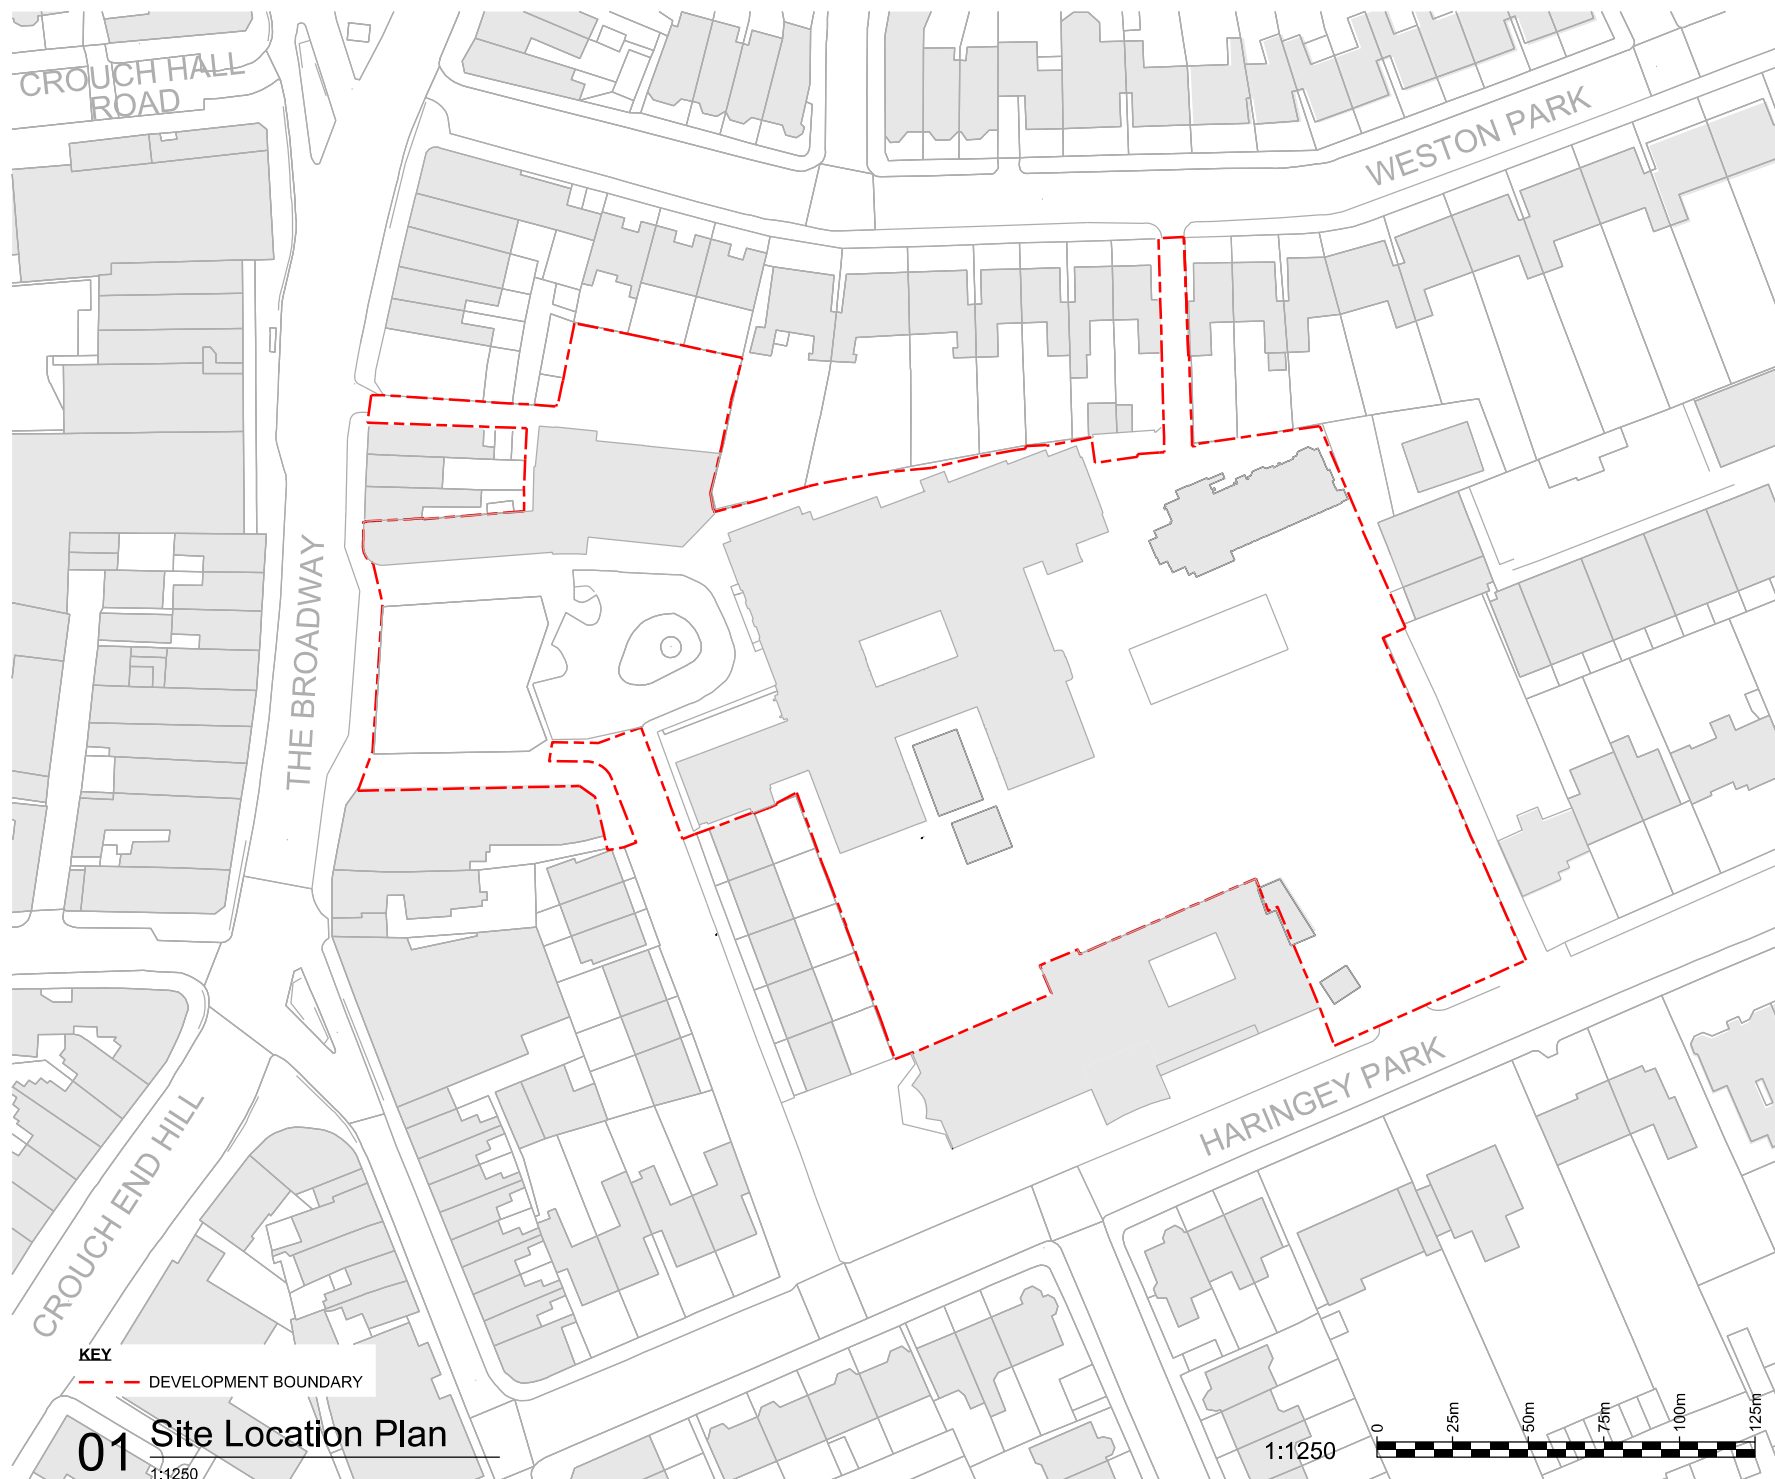

General Notes

1. Dimensions are in millimetres unless stated otherwise.

2. Levels are in metres AOD unless stated otherwise.

3. Dimensions govern. Do not scale off drawing.

4. All dimensions to be verified on site before proceeding.

5. All discrepancies to be notified in writing to Make Limited.

© Make Limited 2015

0014/02/18For TenderEB

RevDateReason For IssueChk

STAGE 3

DRAWING STATUS

make

32 Cleveland Street,
London, W1T 4JY


tel +44 (0) 20 7636 5151

info@makearchitects.com
www.makearchitects.com

Client

Crouch End (FEC) Limited
Ground Floor, 12 Stanhope Gate
London
W1K 1AW

Keyplan

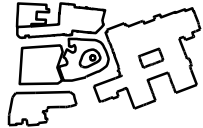

North



Project

Hornsey Town Hall

Drawing Title

Site Location Plan

Scale

1:1250

Paper Size

@A4

Date

21.07.17

Project No.

0000

Draw No.

X200

Rev No.

00