

LEFT SIDE ELEVATION

RIGHT SIDE ELEVATION

EXISTING BUILDING


NEW BUILDING
181.9M²

9436

MOOREFIELD ROAD

FRONT ELEVATION

PROPOSED DISTRIBUTION PLAN

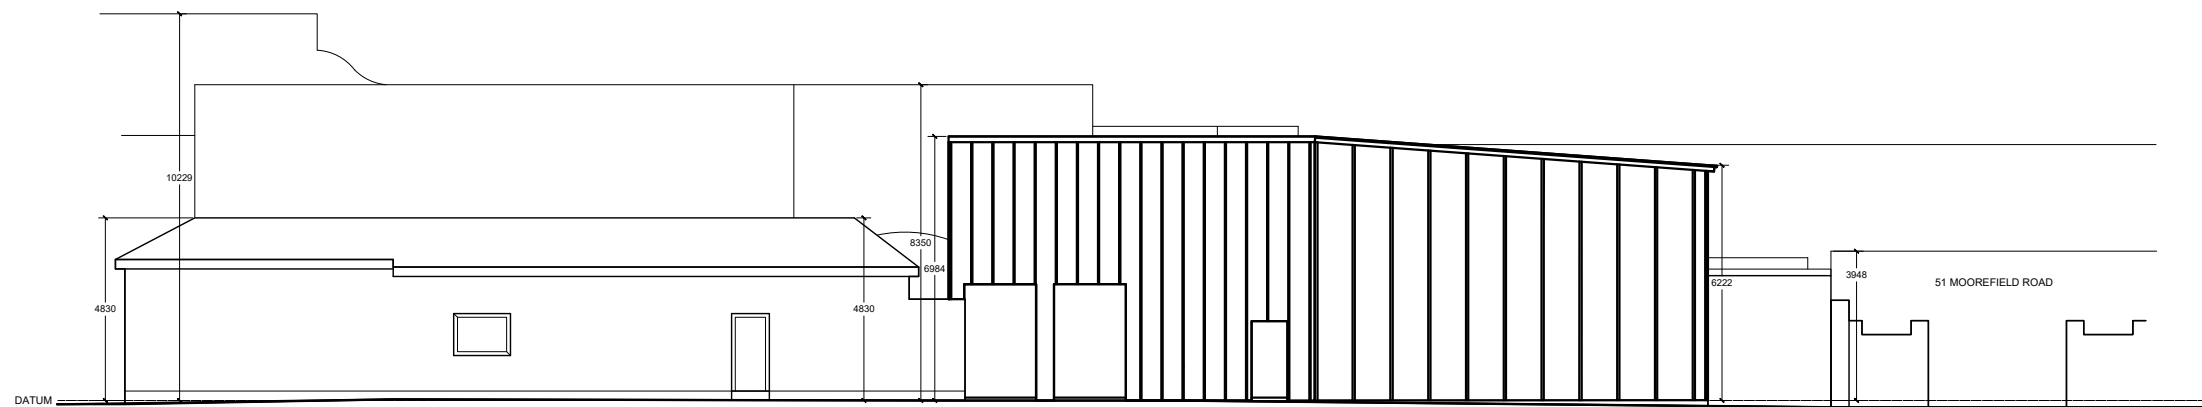

PROPOSED FRONT ELEVATION



Project Name:	MEMS BUILDERS MERCHANTS	Owner:	ALI MENTESH	Version:	FINAL	Page:	4
Description:	PROPOSED PLAN	Direction:	24 Moorefield Rd, London	Scale:	1:200 (A3)		

