

LEFT SIDE ELEVATION

RIGHT SIDE ELEVATION

EXISTING BUILDING


OUTSIDE STORAGE

BUILDING TO BE REPLACED

MOOREFIELD ROAD

FRONT ELEVATION

EXISTING DISTRIBUTION PLAN

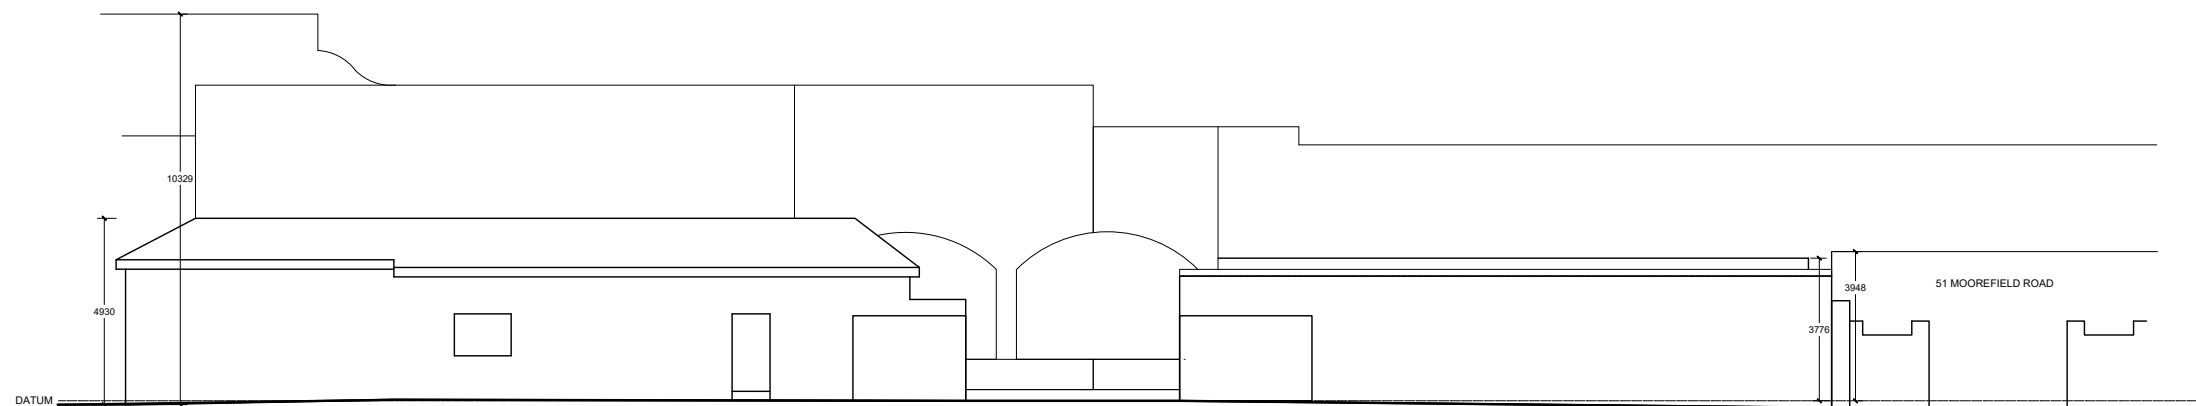

EXISTING FRONT ELEVATION



Project Name:	MEMS BUILDERS MERCHANTS	Owner:	ALI MENTESH	Version:	FINAL	Page:	2
Description:	EXISTING PLAN	Direction:	24 Moorefield Rd, London	Scale:	1:200 (A3)		

