



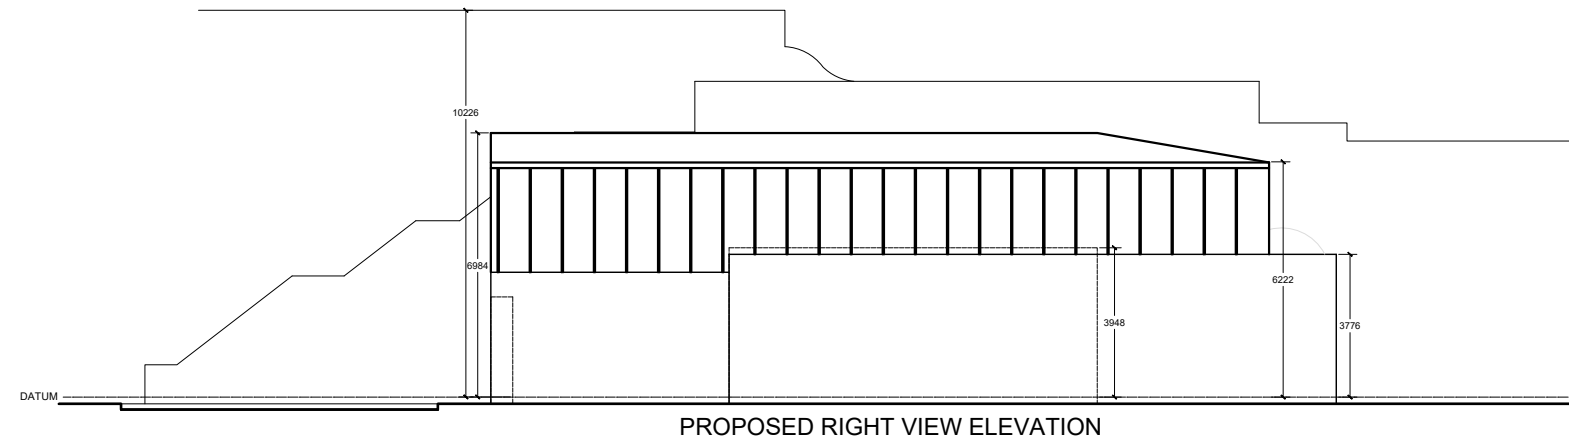

PROPOSED RIGHT VIEW ELEVATION

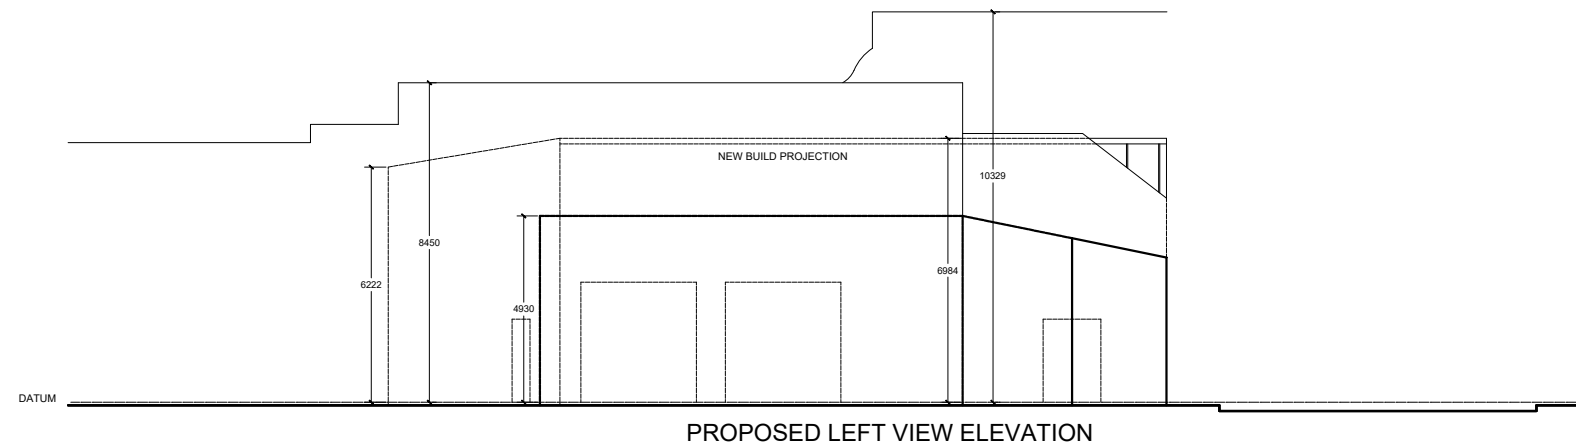

PROPOSED LEFT VIEW ELEVATION



Project Name:	MEMS BUILDERS MERCHANTS	Owner:	ALI MENTESH	Version:	FINAL	Page:	4
Description:	PROPOSED ELEVATION	Direction:	24 Moorefield Rd, London	Scale:	1:200 (A3)		

