

Copyright in design and this drawing is the property of Resi.

Reproduction in whole or in part is forbidden without written sanction of Resi.

All dimensions to be cross-checked on site prior to completing a Building Regulations package, structural engineering, the party wall process and construction.

Print to scale (as actual size)

NOTES

Revision

Rev	Notes	Date
-		
A	Planning Issue Planning Issue	29/03/2023 13/04/2023

KEY

	Proposed walls		Boundary lines
	Existing walls		Proposed beam
	Existing removed		Proposed drainage
	Proposed rooflight		1.8m head height
			1.5m head height

JOB TITLE
Proposed roof terrace and all associated works at Flat 2, 79 Mayfield Road N8 9LN

STATUS
Planning

DRAWING TITLE
Existing Block Plan

CLIENT
Brian Welsh


SCALE
1:200 at A3

DRAWN
CZ



DATE
April 2023

CHECKED
NS

DRAWING NO. 182265 - 01 - 401A

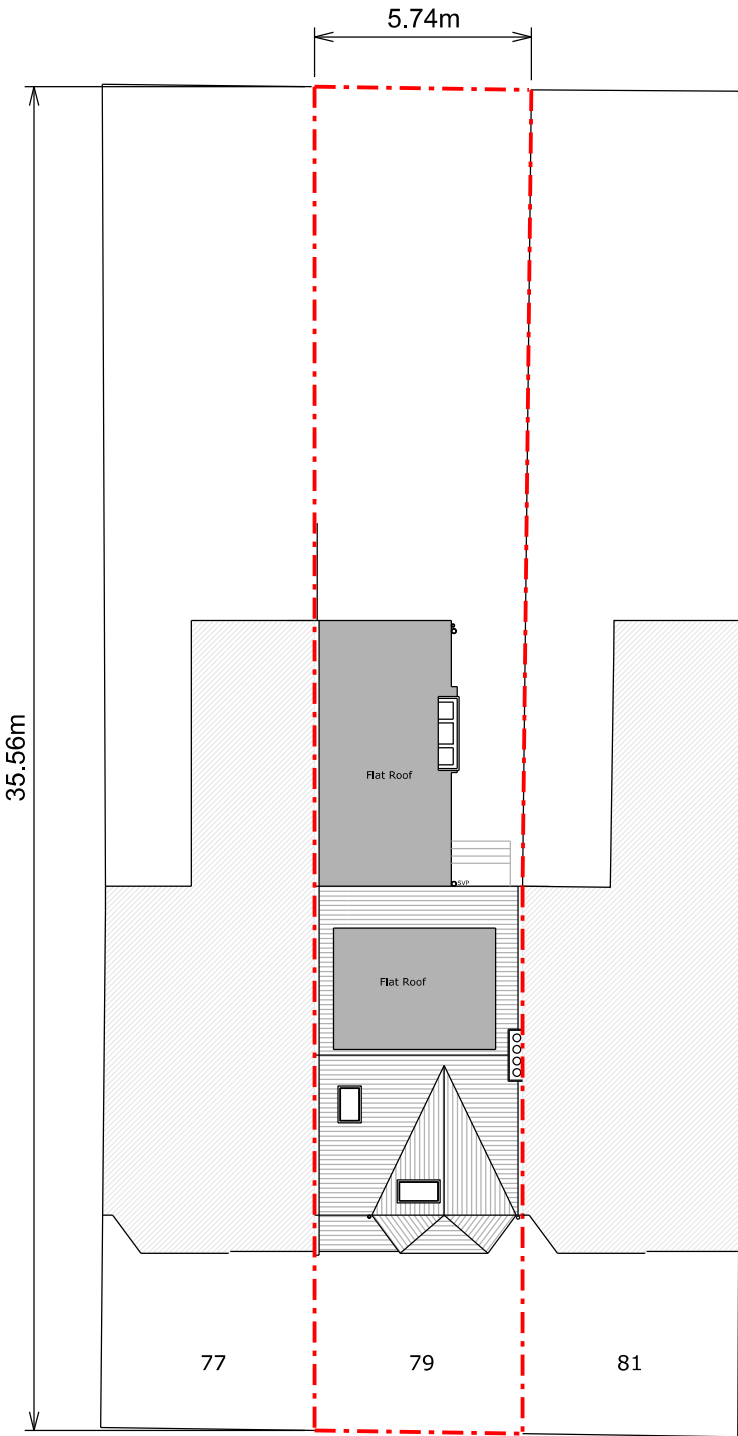

Existing Block Plan

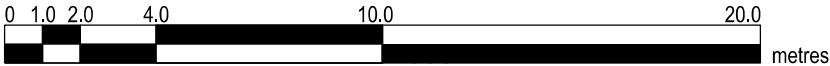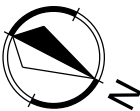

Copyright in design and this drawing is the property of Resi.

Reproduction in whole or in part is forbidden without written sanction of Resi.

All dimensions to be cross-checked on site prior to completing a Building Regulations package, structural engineering, the party wall process and construction.

Print to scale (as actual size)

NOTES

Revision

Rev	Notes	Date
-	Preliminary Issue	29/03/2023
A	Preliminary Issue	04/04/2023
B	Planning Issue	13/04/2023

KEY

	Proposed walls		Boundary lines
	Existing walls		Proposed beam
	Existing removed		Proposed drainage
	Proposed rooflight		1.8m head height
			1.5m head height

JOB TITLE
Proposed roof terrace and all associated works at Flat 2, 79 Mayfield Road N8 9LN

STATUS
Planning

DRAWING TITLE
Proposed Block Plan

CLIENT
Brian Welsh


SCALE
1:200 at A3

DRAWN
CZ

DATE
April 2023

CHECKED
NS

DRAWING NO. 182265 - 01 - 402B

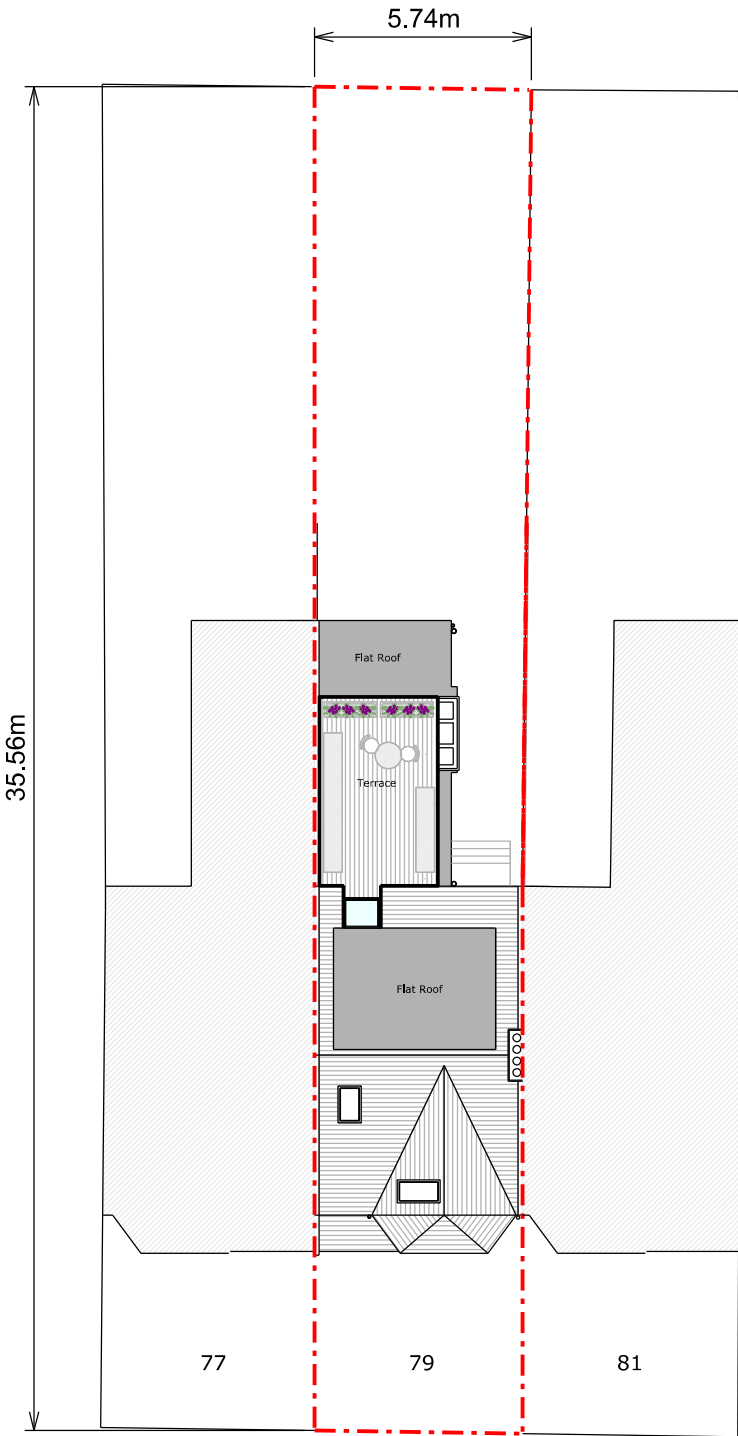

Proposed Block Plan

