


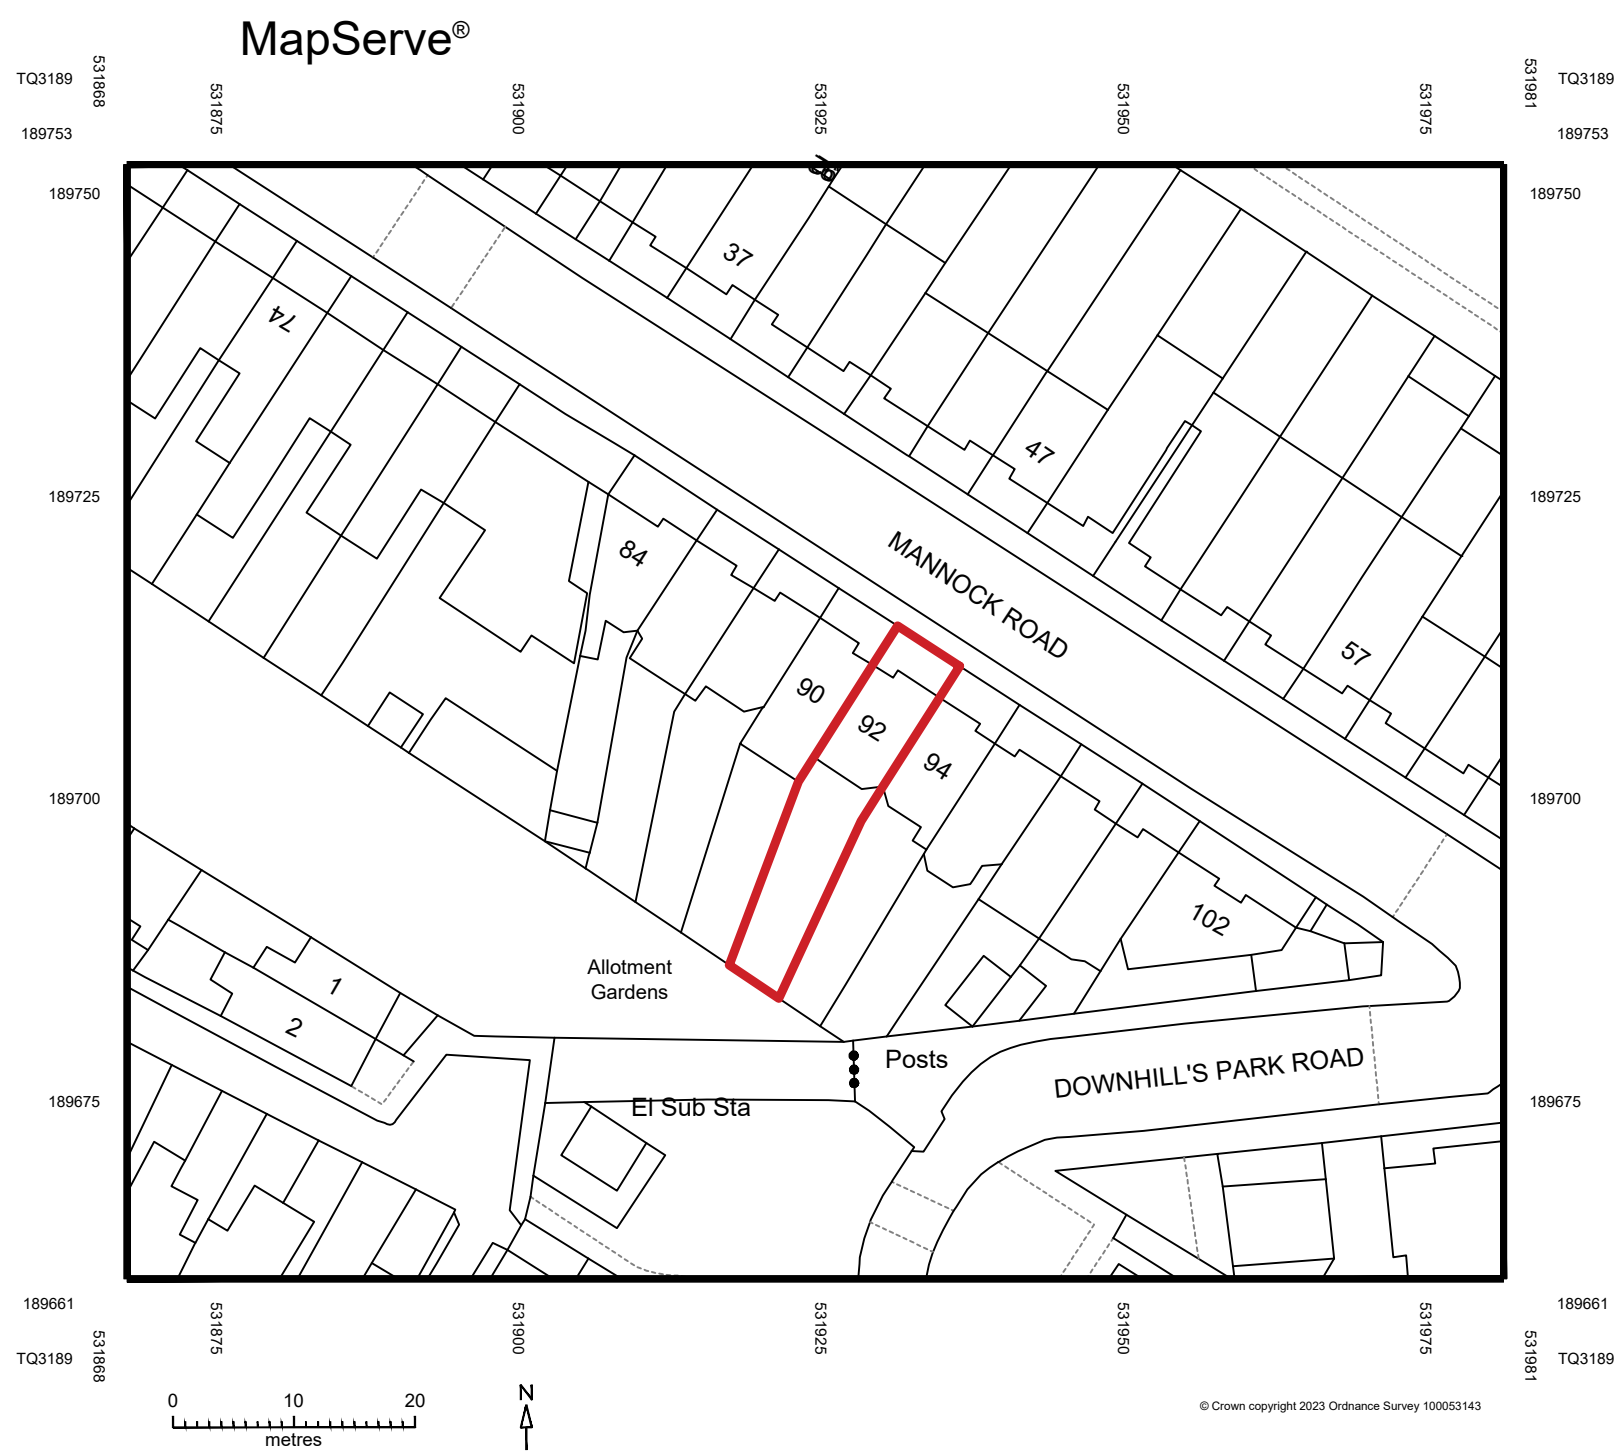

SITE AREA = 180m2 / 0.0180 Hectares

Site Location Plan

drawing title
Mr M Fifield
No. 92 Mannock Road LB Haringey N22 6AA
client / project

F255 /E01

drawing number
1:625 / 1:1250
scale @ A1 / A3

F255
project number

-
revision
SJAM
originated by

FOR PLANNING
status

