


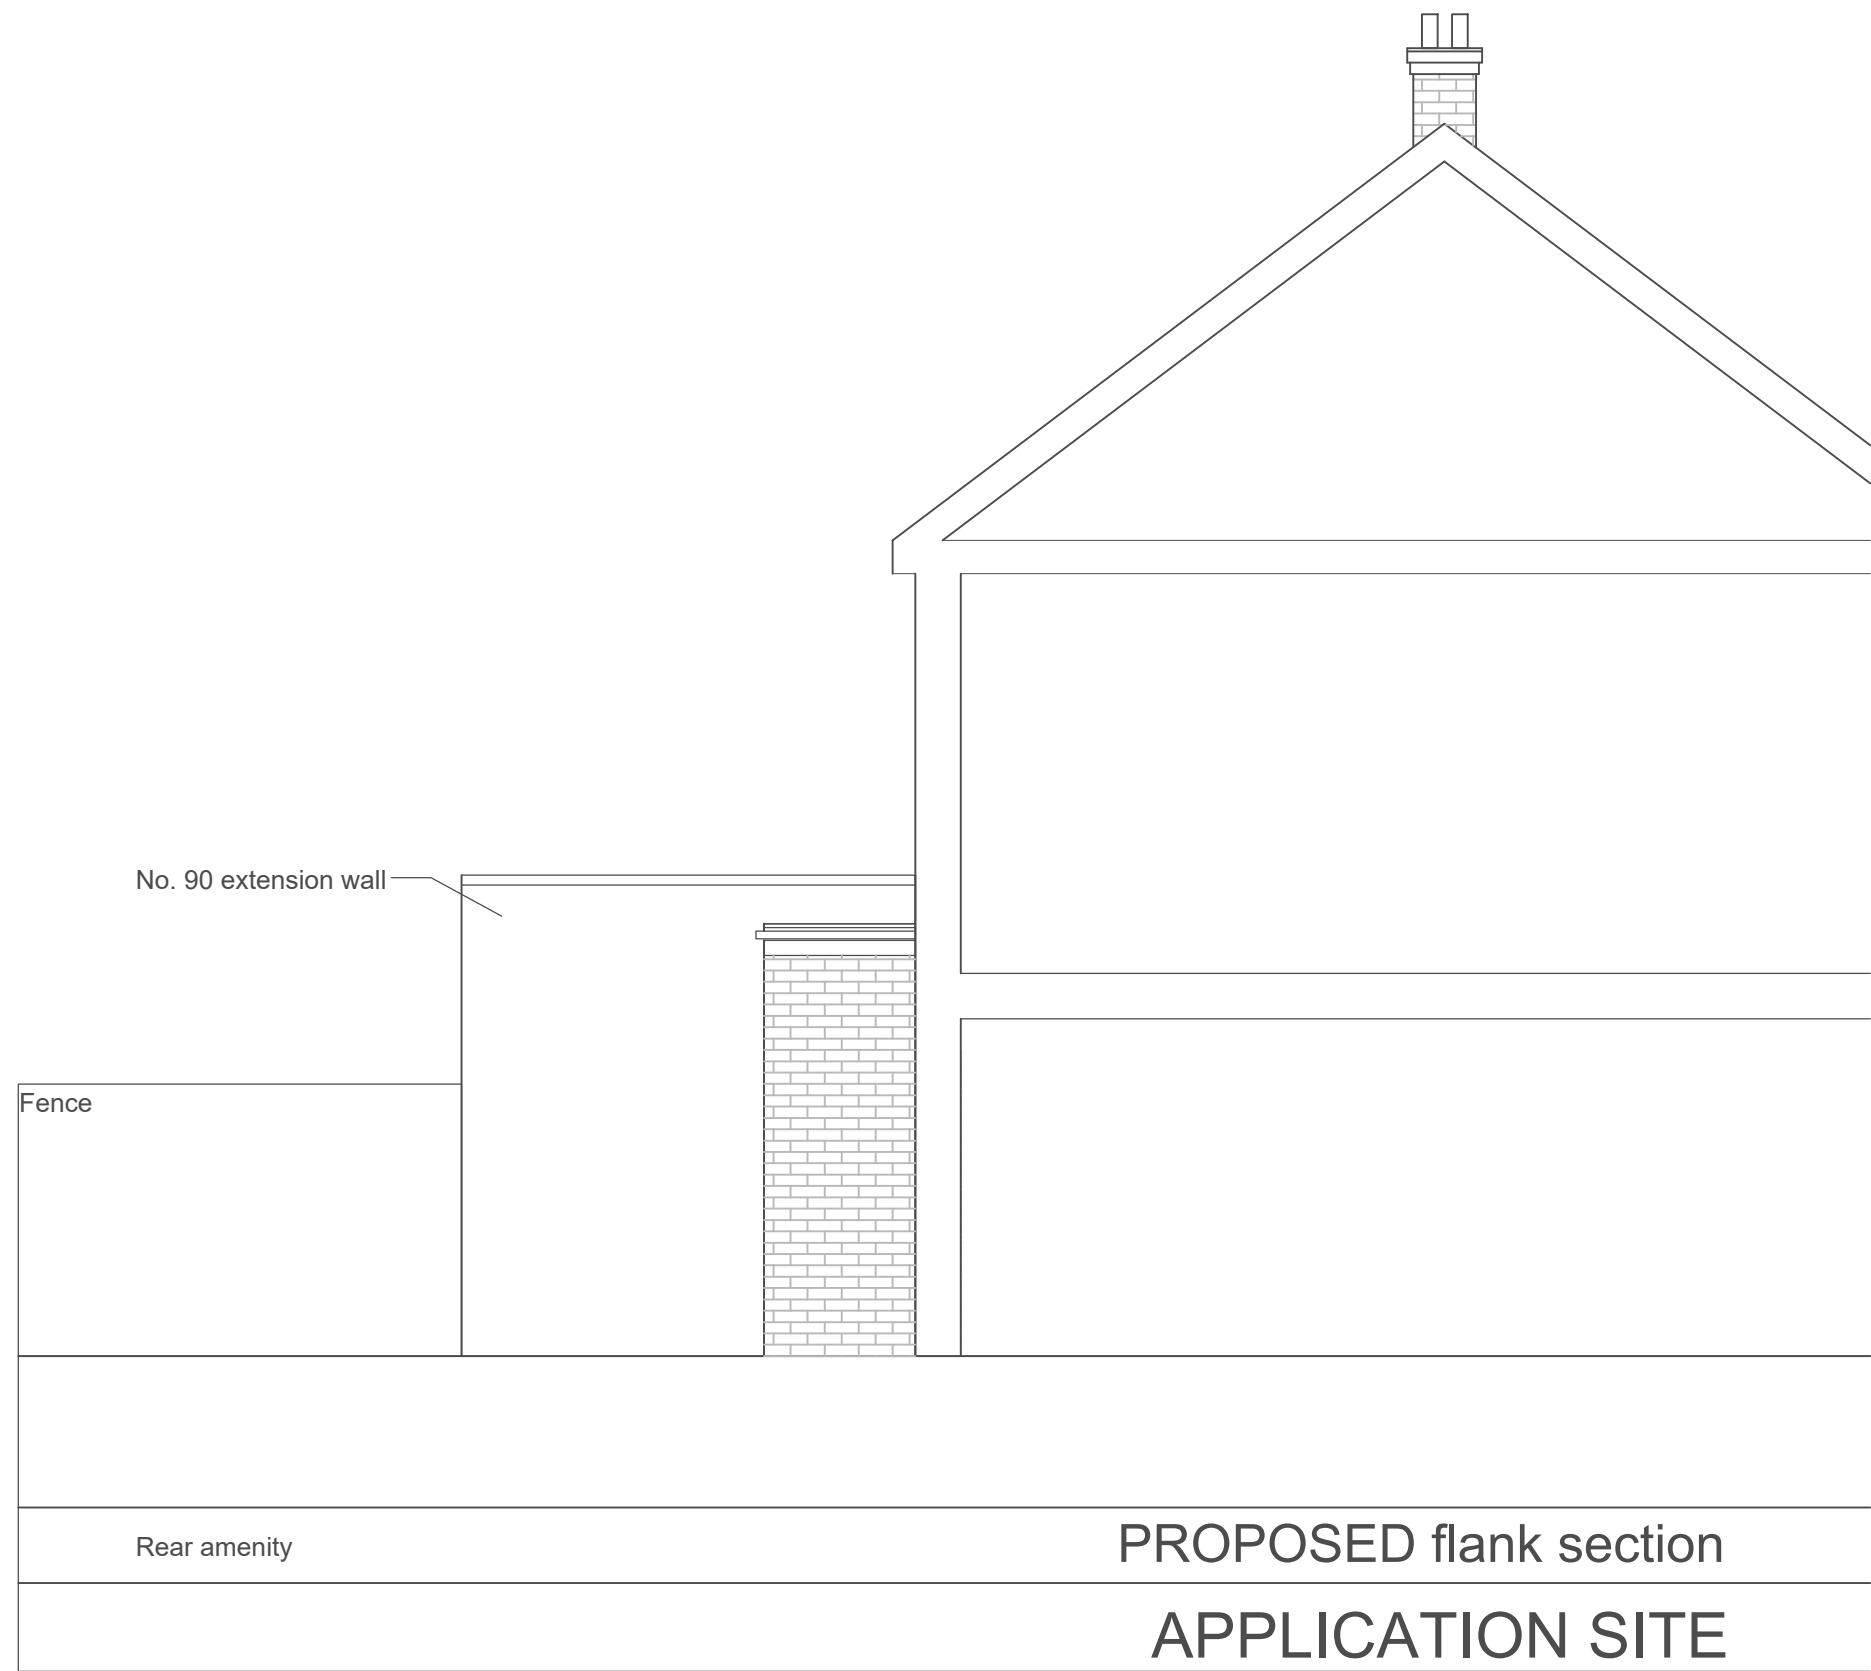

PROPOSED ELEVATIONS

drawing title
Mr M Fifield
No. 92 Mannoek Road LB Haringey N22 6AA
client / project


F255 / P03

drawing number
1:50 / 1:100
scale @ A1 / A3

F255
project number

-
revision

SJAM
originated by

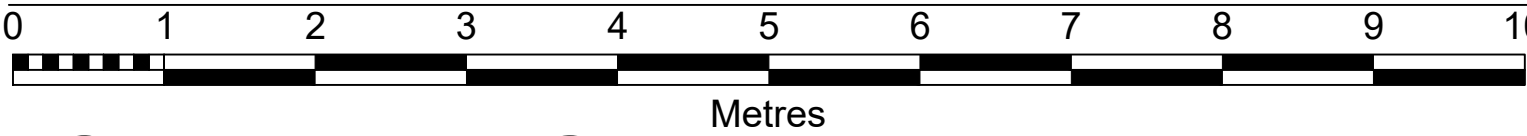

FOR PLANNING

status

sJAM
architects.com