


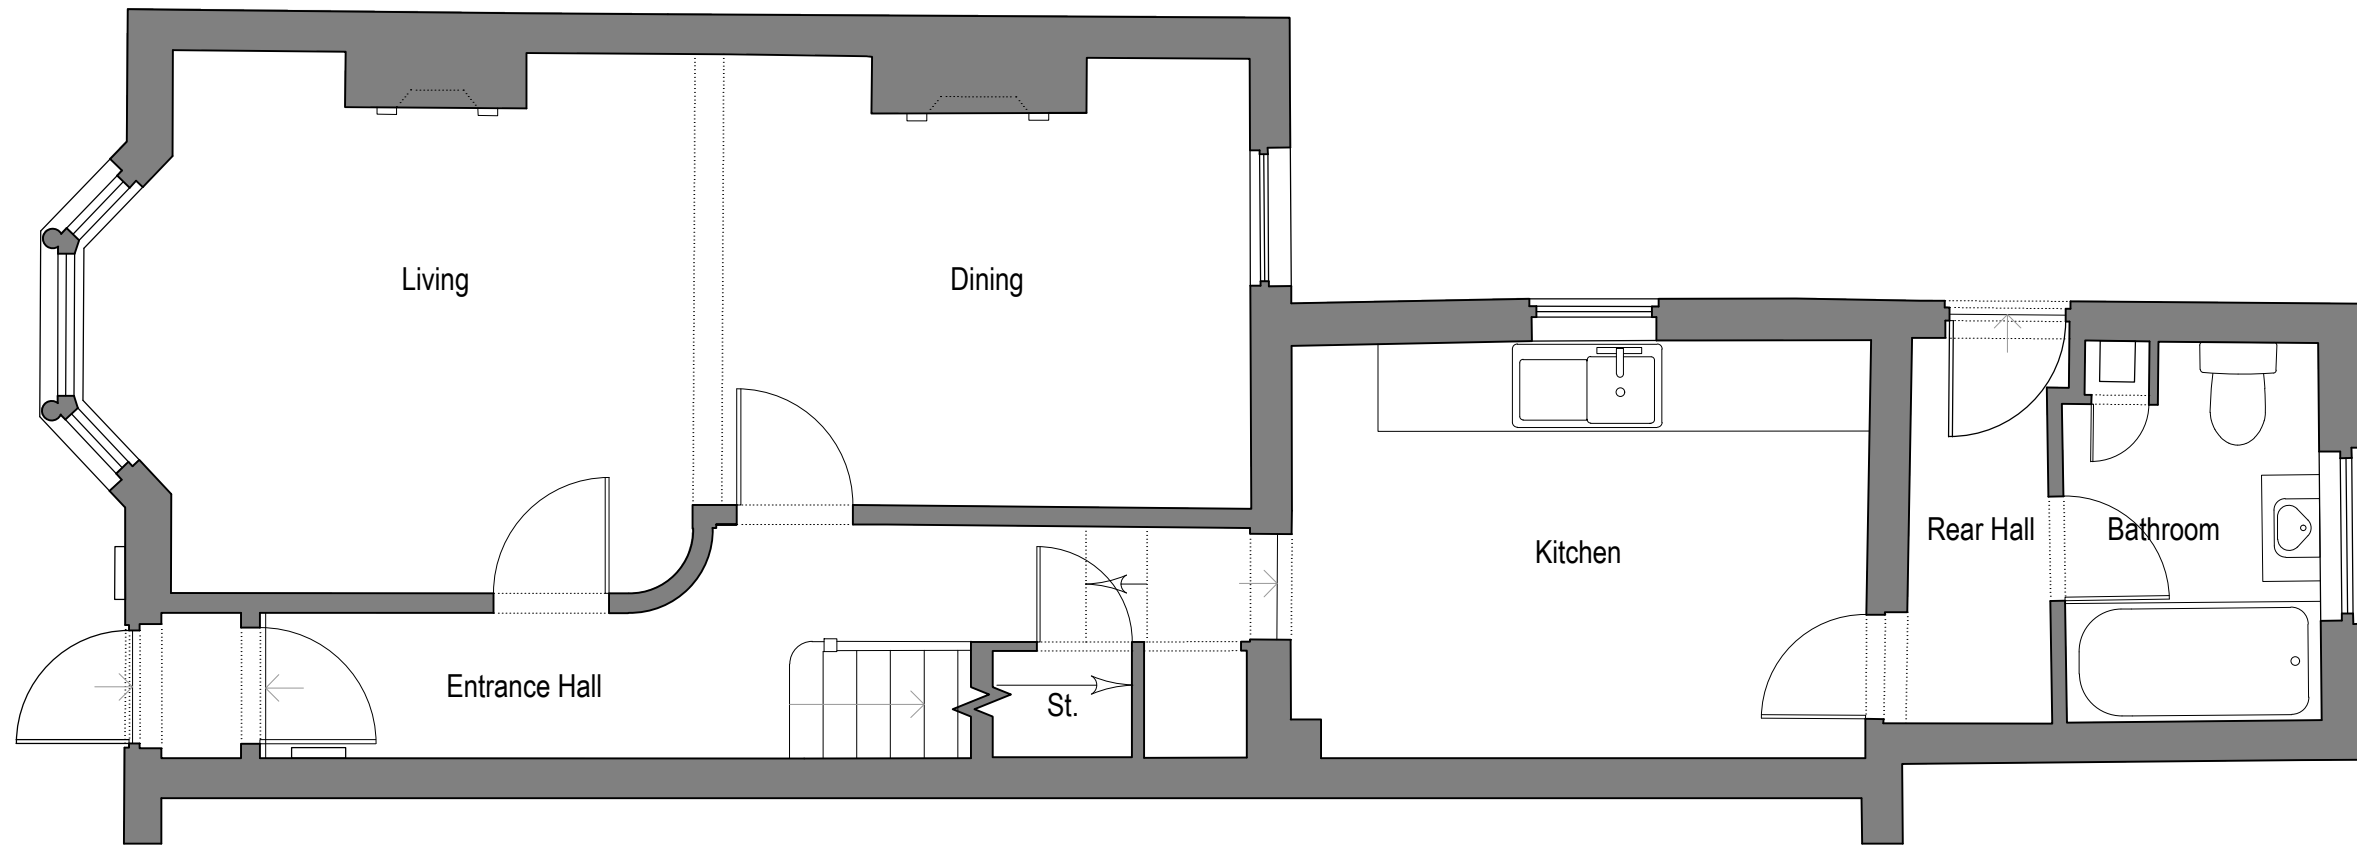

EXISTING: GROUND FLOOR PLAN

ARCHITECTED

130 Old Street, London, EC1V 9BD 0207 101 3872 info@architected.co.uk


This drawing is protected under Copyright and at no time should any portion of this drawing be reproduced or copied without the permission of The Architect (Design Copyright Act 1968). This drawing must not be used for purposes other than that for which it is provided. It is supplied without liability for any errors or omissions and is subject to statutory consents. All drawings are to be read in conjunction with any relevant specifications, consultant and specialist information. Drawings are to be scaled for feasibility purposes only. All dimensions are to be checked on site by, and remain the responsibility of the client. All discrepancies are to be brought to the attention of The Architect. All area measurements are approximate and for feasibility purposes only.

REV: DESCRIPTION:
- First Issue

BY: DATE: NOTES:
JD 07.07.21

Address
Drawing
Number
Revision
Scale

4A TRULOCK ROAD, LONDON N17 0PH
EXISTING: GROUND FLOOR PLAN
2106_DE_110 FOR PLANNING PURPOSES ONLY
-
1:50 @ A3

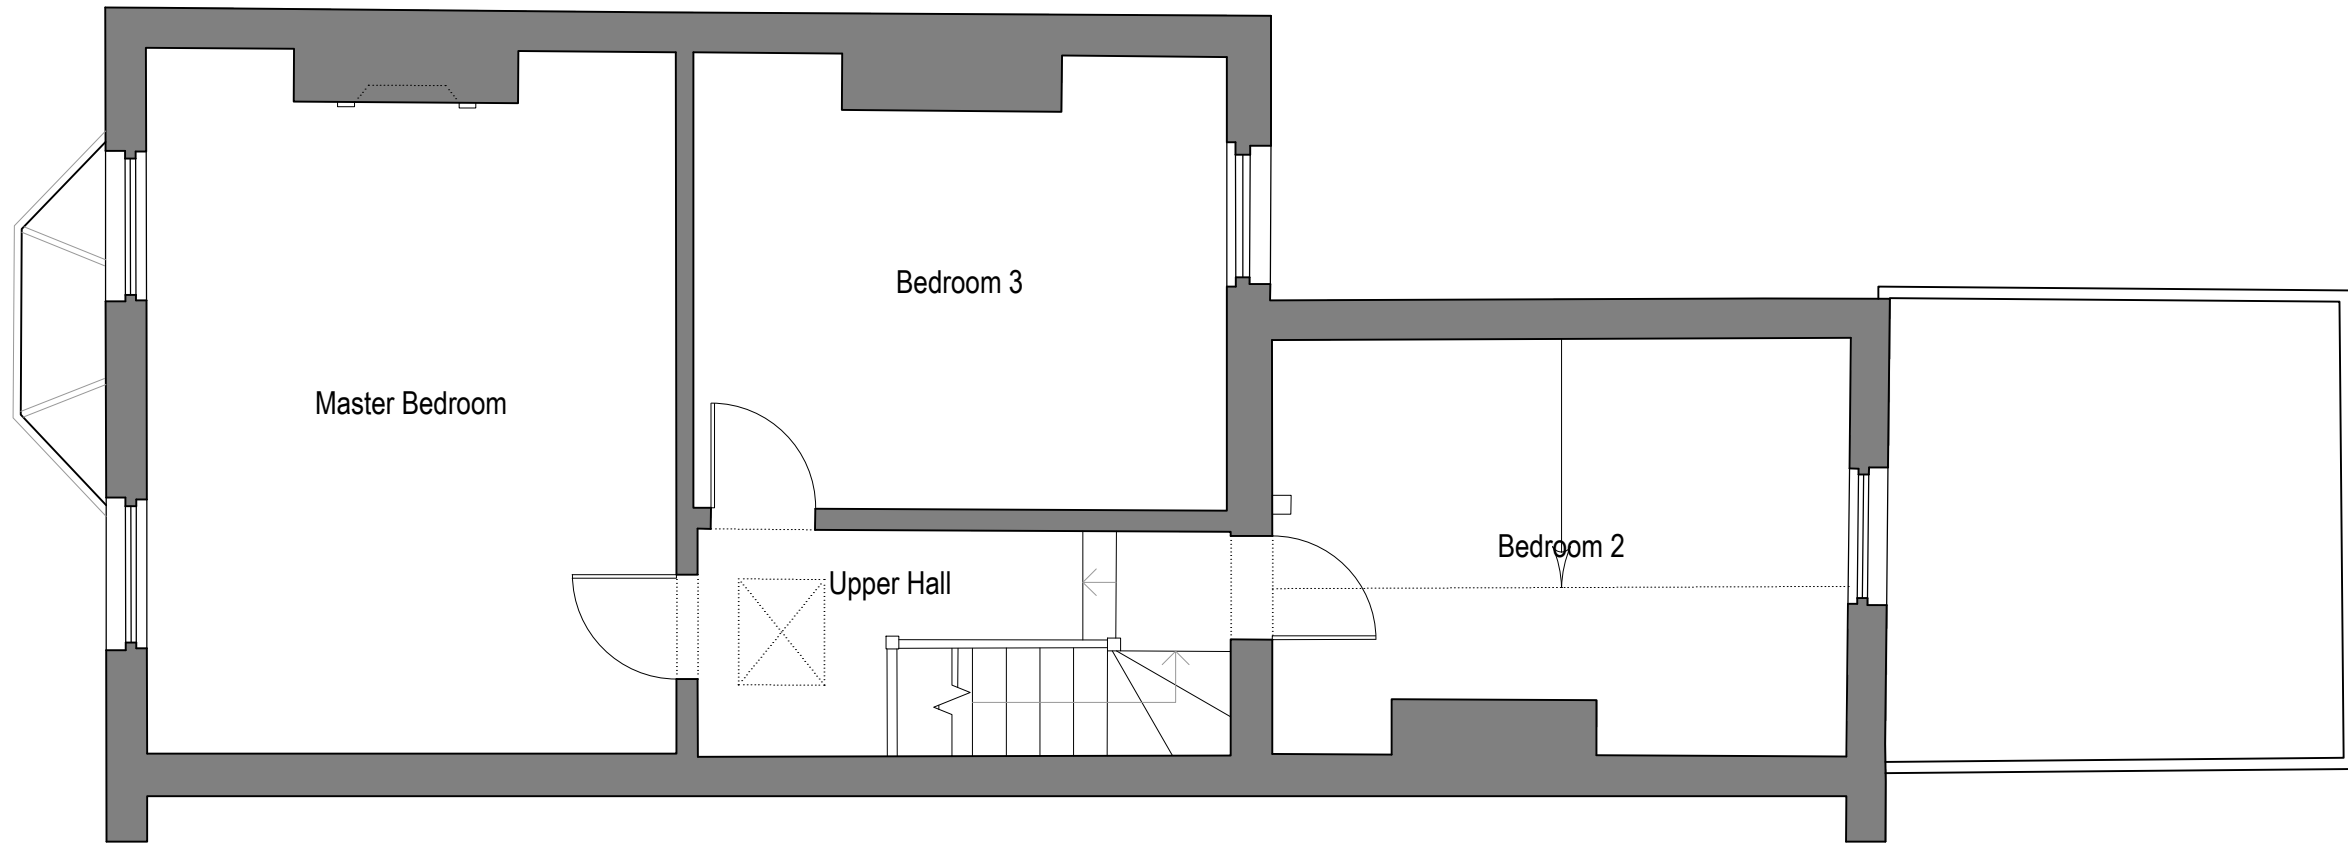

0 2.5m

EXISTING: FIRST FLOOR PLAN

ARCHITECTED

130 Old Street, London, EC1V 9BD 0207 101 3872 info@architected.co.uk


This drawing is protected under Copyright and at no time should any portion of this drawing be reproduced or copied without the permission of The Architect (Design Copyright Act 1968). This drawing must not be used for purposes other than that for which it is provided. It is supplied without liability for any errors or omissions and is subject to statutory consents. All drawings are to be read in conjunction with any relevant specifications, consultant and specialist information. Drawings are to be scaled for feasibility purposes only. All dimensions are to be checked on site by, and remain the responsibility of the client. All discrepancies are to be brought to the attention of The Architect. All area measurements are approximate and for feasibility purposes only.

REV: DESCRIPTION:
- First Issue

BY: DATE: NOTES:
JD 07.07.21

Address
Drawing
Number
Revision
Scale

4A TRULOCK ROAD, LONDON N17 0PH
EXISTING: FIRST FLOOR PLAN
2106_DE_111 FOR PLANNING PURPOSES ONLY
-
1:50 @ A3

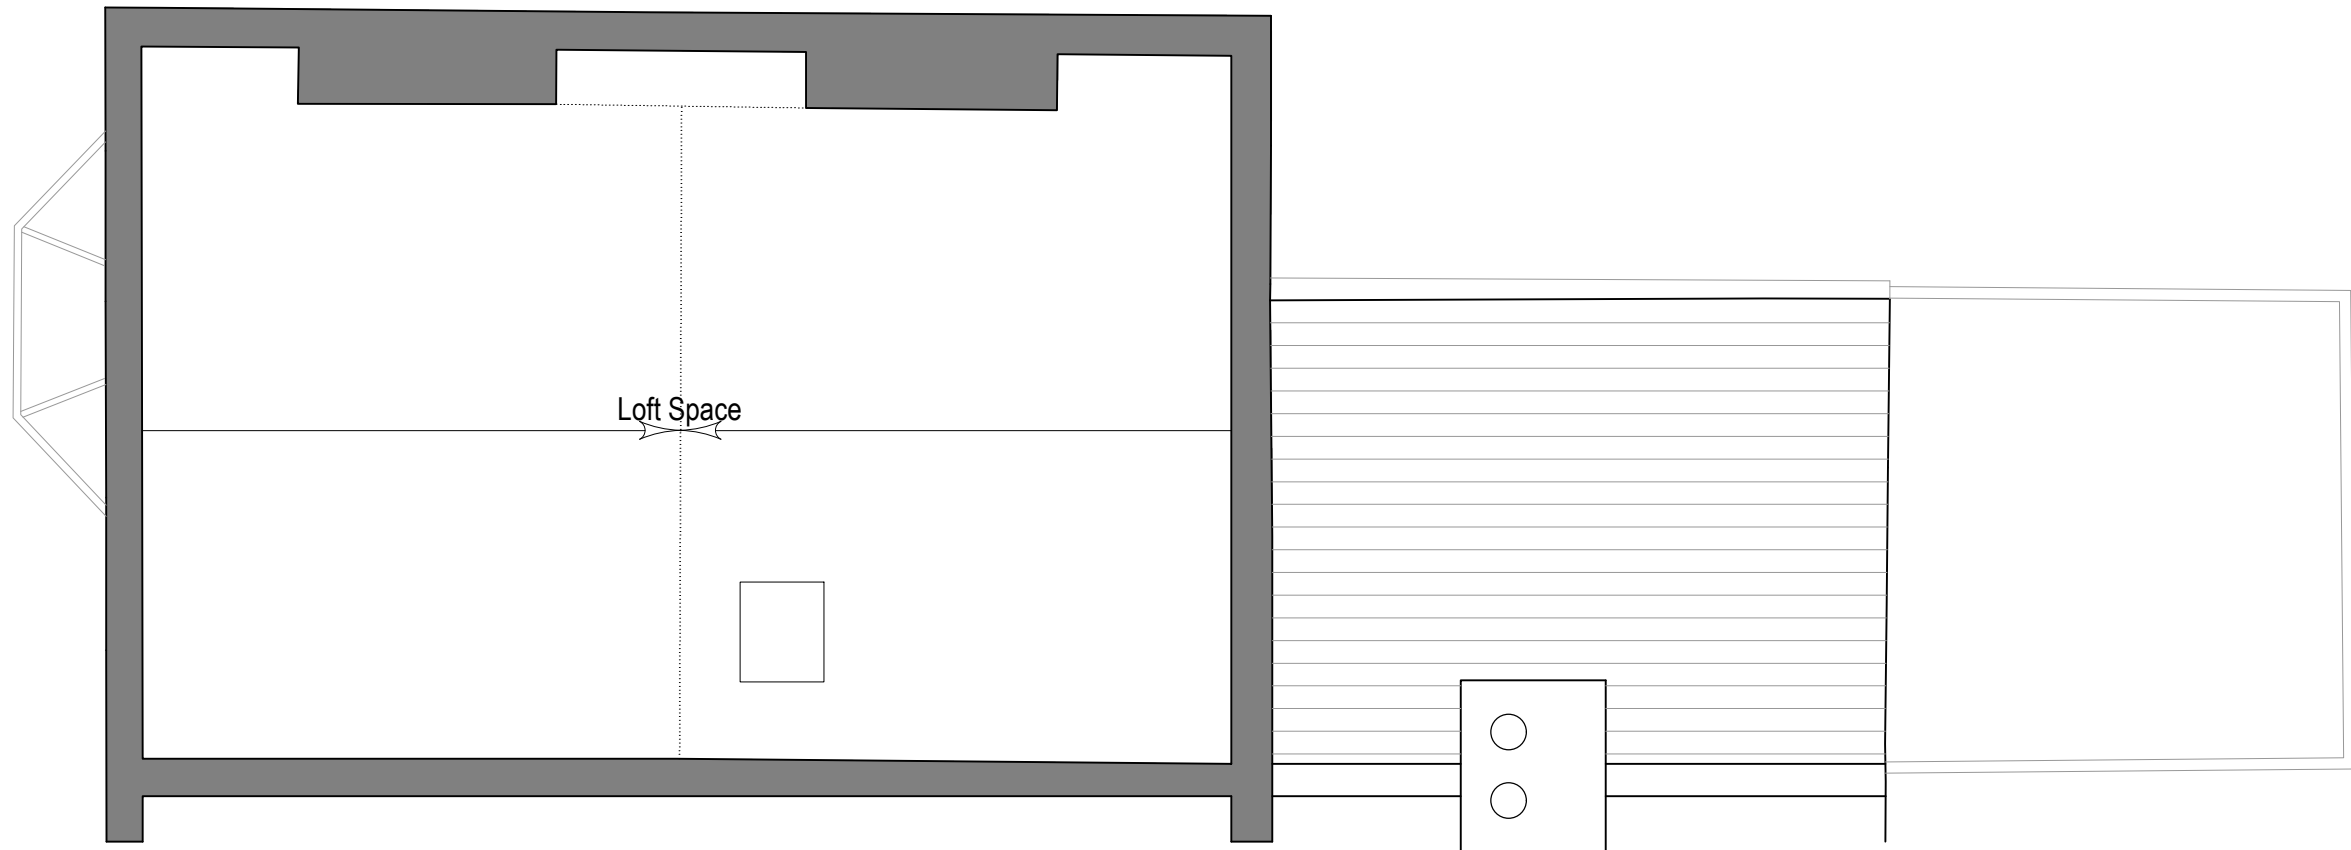

EXISTING: SECOND FLOOR PLAN


ARCHITECTED

130 Old Street, London, EC1V 9BD 0207 101 3872 info@architected.co.uk

This drawing is protected under Copyright and at no time should any portion of this drawing be reproduced or copied without the permission of The Architect (Design Copyright Act 1968). This drawing must not be used for purposes other than that for which it is provided. It is supplied without liability for any errors or omissions and is subject to statutory consents. All drawings are to be read in conjunction with any relevant specifications, consultant and specialist information. Drawings are to be scaled for feasibility purposes only. All dimensions are to be checked on site by, and remain the responsibility of the client. All discrepancies are to be brought to the attention of The Architect. All area measurements are approximate and for feasibility purposes only.

REV:	DESCRIPTION:	BY:	DATE:	NOTES:
-	First Issue	JD	07.07.21	

Address	4A TRULOCK ROAD, LONDON N17 0PH
Drawing	EXISTING: SECOND FLOOR PLAN
Number	2106_DE_112 FOR PLANNING PURPOSES ONLY
Revision	-
Scale	1:50 @ A3

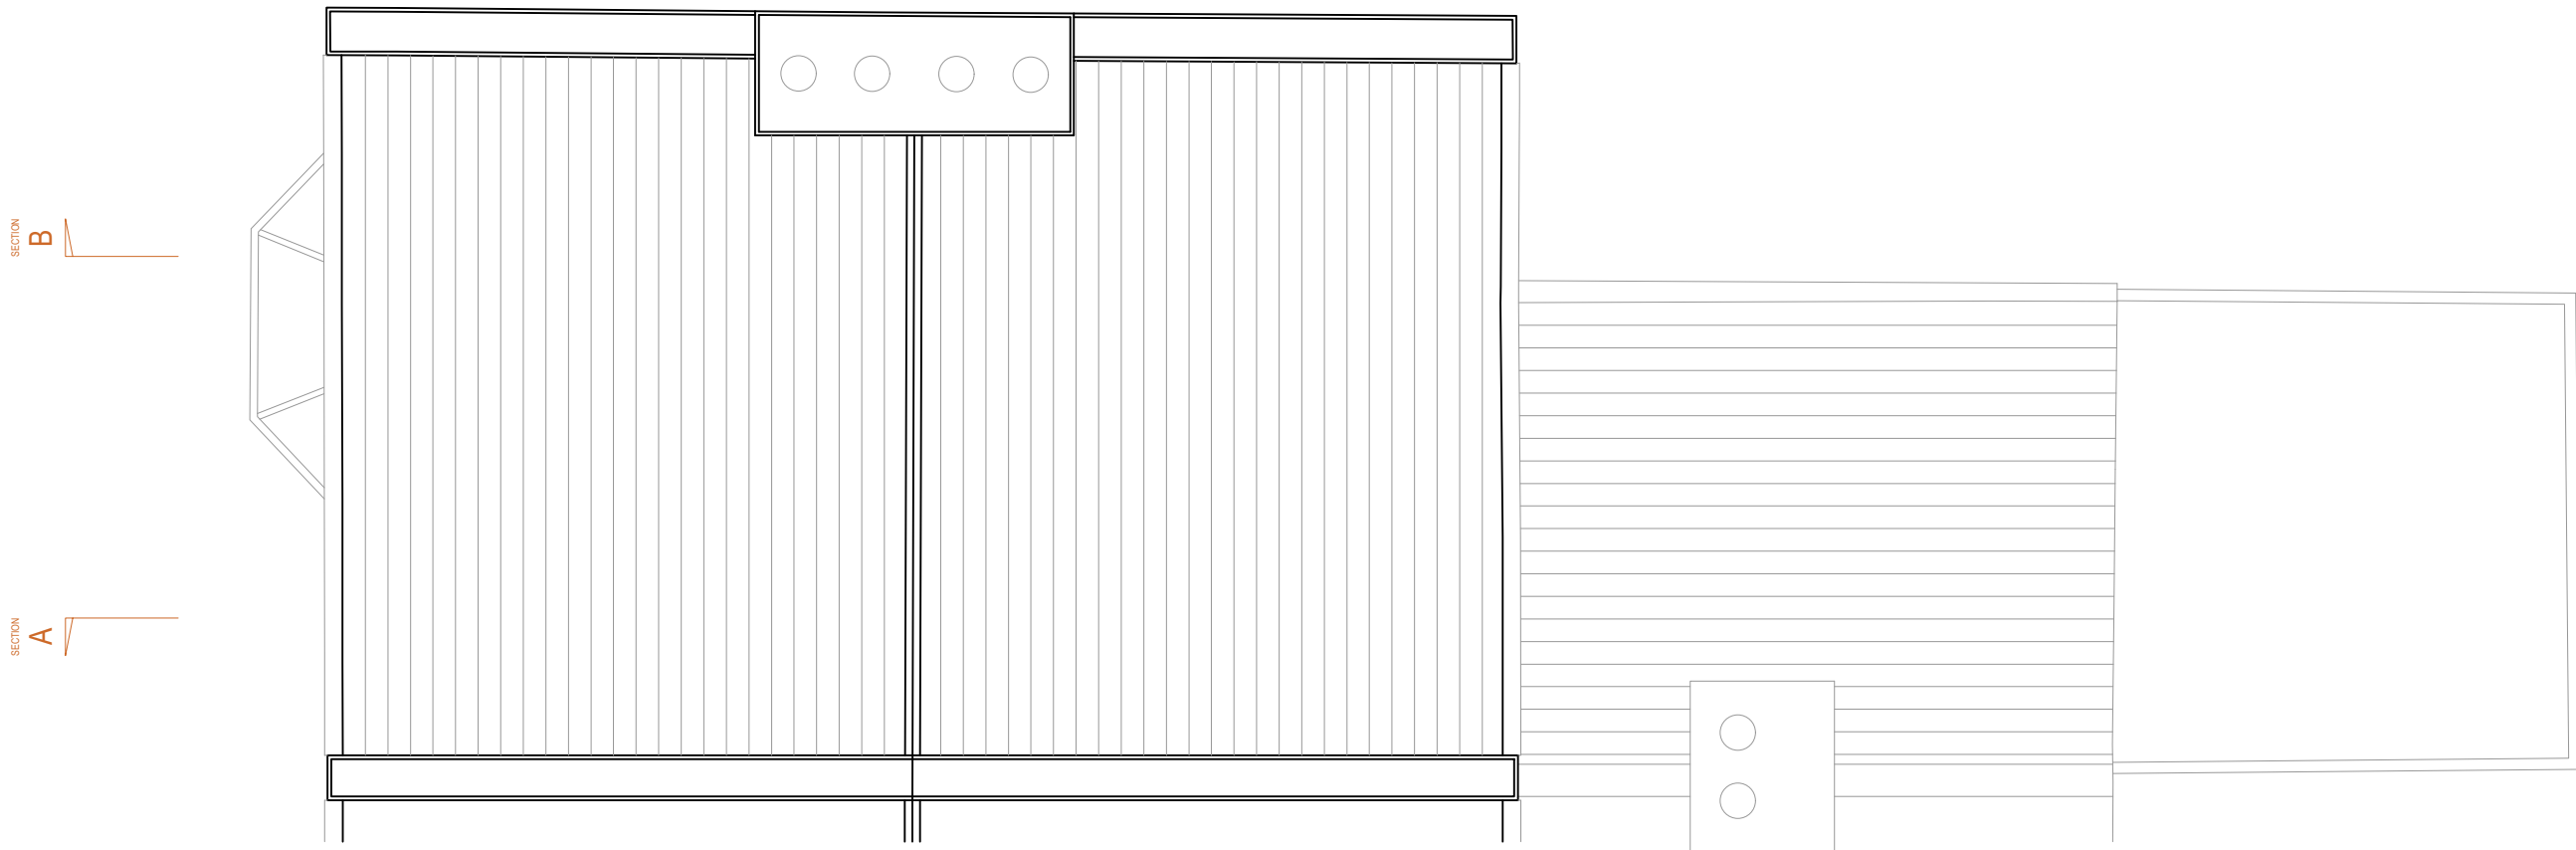

EXISTING: ROOF PLAN

ARCHITECTED

130 Old Street, London, EC1V 9BD 0207 101 3872 info@architected.co.uk

This drawing is protected under Copyright and at no time should any portion of this drawing be reproduced or copied without the permission of The Architect (Design Copyright Act 1968). This drawing must not be used for purposes other than that for which it is provided. It is supplied without liability for any errors or omissions and is subject to statutory consents. All drawings are to be read in conjunction with any relevant specifications, consultant and specialist information. Drawings are to be scaled for feasibility purposes only. All dimensions are to be checked on site by, and remain the responsibility of the client. All discrepancies are to be brought to the attention of The Architect. All area measurements are approximate and for feasibility purposes only.

REV:	DESCRIPTION:	BY:	DATE:	NOTES:
-	First Issue	JD	07.07.21	

Address	4A TRULOCK ROAD, LONDON N17 0PH
Drawing	EXISTING: ROOF PLAN
Number	2106_DE_113 FOR PLANNING PURPOSES ONLY
Revision	-
Scale	1:50 @ A3



4A TRULOCK ROAD

EXISTING: FRONT ELEVATION (WEST)

0 2.5m

ARCHITECTED

130 Old Street, London, EC1V 9BD 0207 101 3872 info@architected.co.uk


This drawing is protected under Copyright and at no time should any portion of this drawing be reproduced or copied without the permission of The Architect (Design Copyright Act 1968). This drawing must not be used for purposes other than that for which it is provided. It is supplied without liability for any errors or omissions and is subject to statutory consents. All drawings are to be read in conjunction with any relevant specifications, consultant and specialist information. Drawings are to be scaled for feasibility purposes only. All dimensions are to be checked on site by, and remain the responsibility of the client. All discrepancies are to be brought to the attention of The Architect. All area measurements are approximate and for feasibility purposes only.

REV: DESCRIPTION:
- First Issue

BY: DATE: NOTES:
JD 07.07.21

Address
Drawing
Number
Revision
Scale

4A TRULOCK ROAD, LONDON N17 0PH
EXISTING: FRONT ELEVATION (WEST)
2106_DE_113 FOR PLANNING PURPOSES ONLY
-
1:50 @ A3

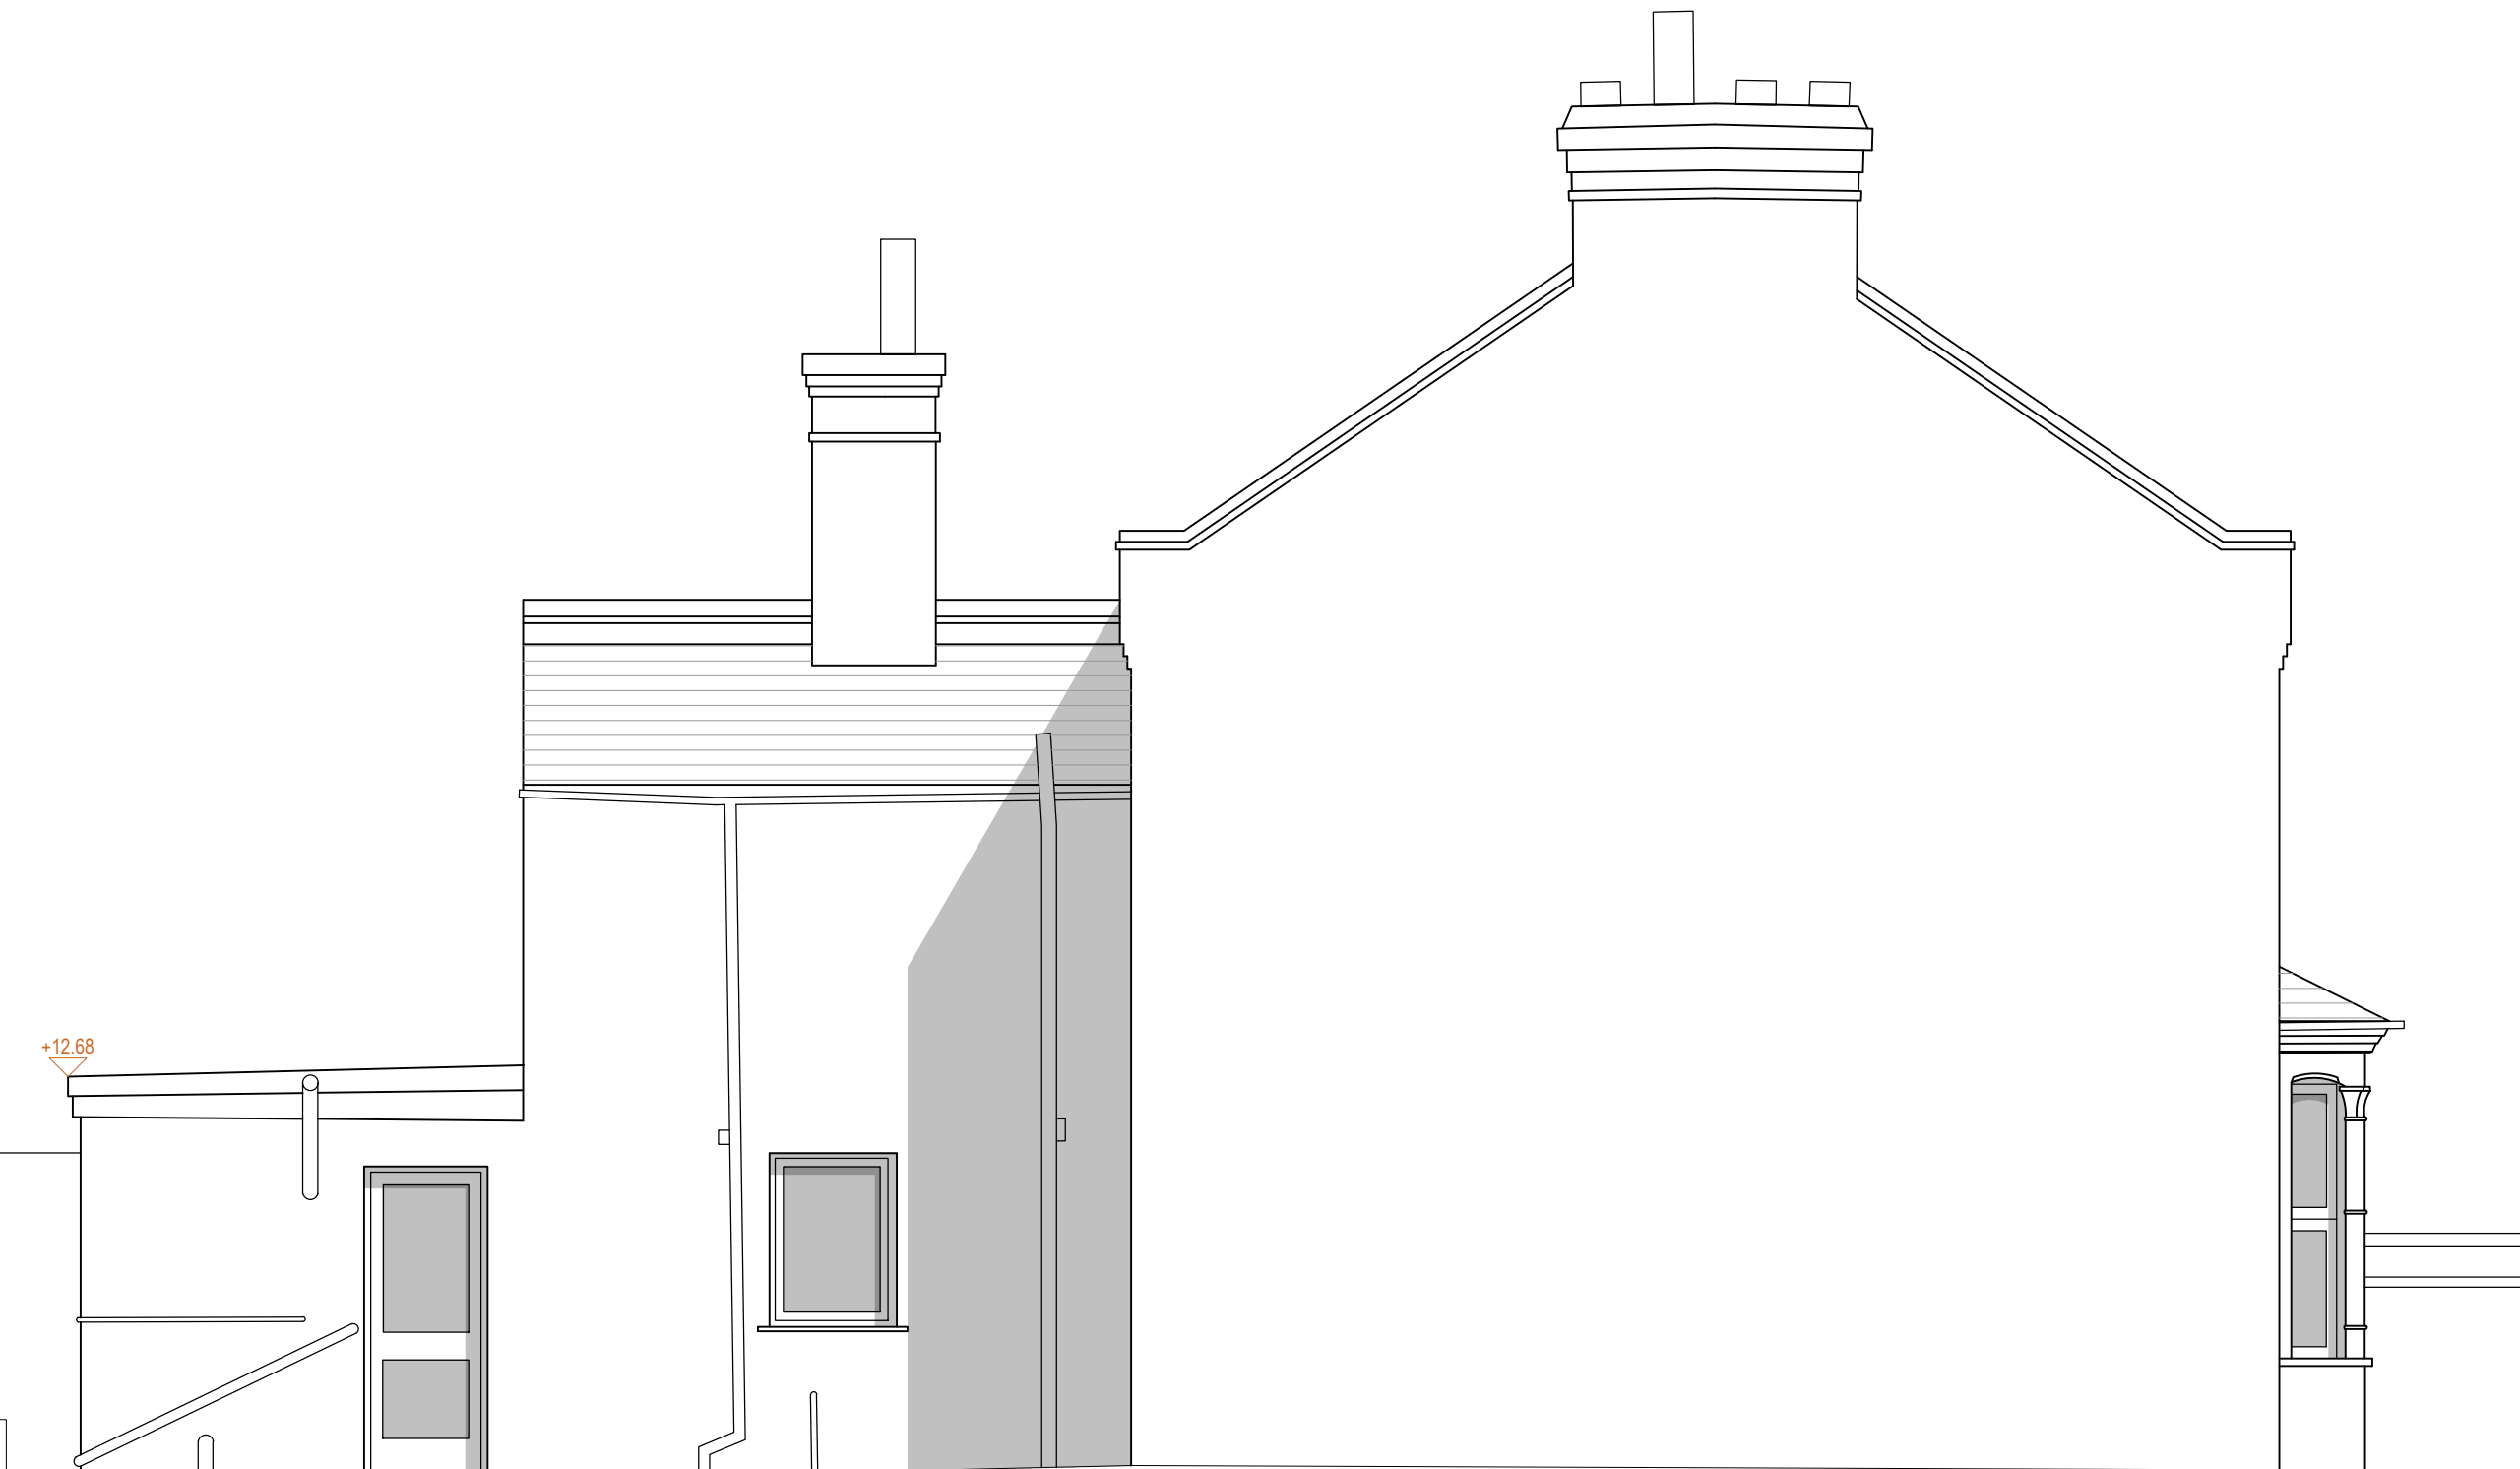

0 2.5m

EXISTING: SIDE ELEVATION (NORTH)

ARCHITECTED

130 Old Street, London, EC1V 9BD 0207 101 3872 info@architected.co.uk

This drawing is protected under Copyright and at no time should any portion of this drawing be reproduced or copied without the permission of The Architect (Design Copyright Act 1968). This drawing must not be used for purposes other than that for which it is provided. It is supplied without liability for any errors or omissions and is subject to statutory consents. All drawings are to be read in conjunction with any relevant specifications, consultant and specialist information. Drawings are to be scaled for feasibility purposes only. All dimensions are to be checked on site by, and remain the responsibility of the client. All discrepancies are to be brought to the attention of The Architect. All area measurements are approximate and for feasibility purposes only.

REV: DESCRIPTION:
- First Issue

BY: DATE: NOTES:
JD 07.07.21

Address
Drawing
Number
Revision
Scale

4A TRULOCK ROAD, LONDON N17 0PH
EXISTING: SIDE ELEVATION (NORTH)
2106_DE_113 FOR PLANNING PURPOSES ONLY
-
1:50 @ A3



0 2.5m

4A TRULOCK ROAD

EXISTING: REAR ELEVATION (EAST)

ARCHITECTED

130 Old Street, London, EC1V 9BD 0207 101 3872 info@architected.co.uk

This drawing is protected under Copyright and at no time should any portion of this drawing be reproduced or copied without the permission of The Architect (Design Copyright Act 1968). This drawing must not be used for purposes other than that for which it is provided. It is supplied without liability for any errors or omissions and is subject to statutory consents. All drawings are to be read in conjunction with any relevant specifications, consultant and specialist information. Drawings are to be scaled for feasibility purposes only. All dimensions are to be checked on site by, and remain the responsibility of the client. All discrepancies are to be brought to the attention of The Architect. All area measurements are approximate and for feasibility purposes only.

REV: DESCRIPTION:
- First Issue

BY: DATE: NOTES:
JD 07.07.21

Address
Drawing
Number
Revision
Scale

4A TRULOCK ROAD, LONDON N17 0PH
EXISTING: REAR ELEVATION (EAST)
2106_DE_113 FOR PLANNING PURPOSES ONLY
-
1:50 @ A3