



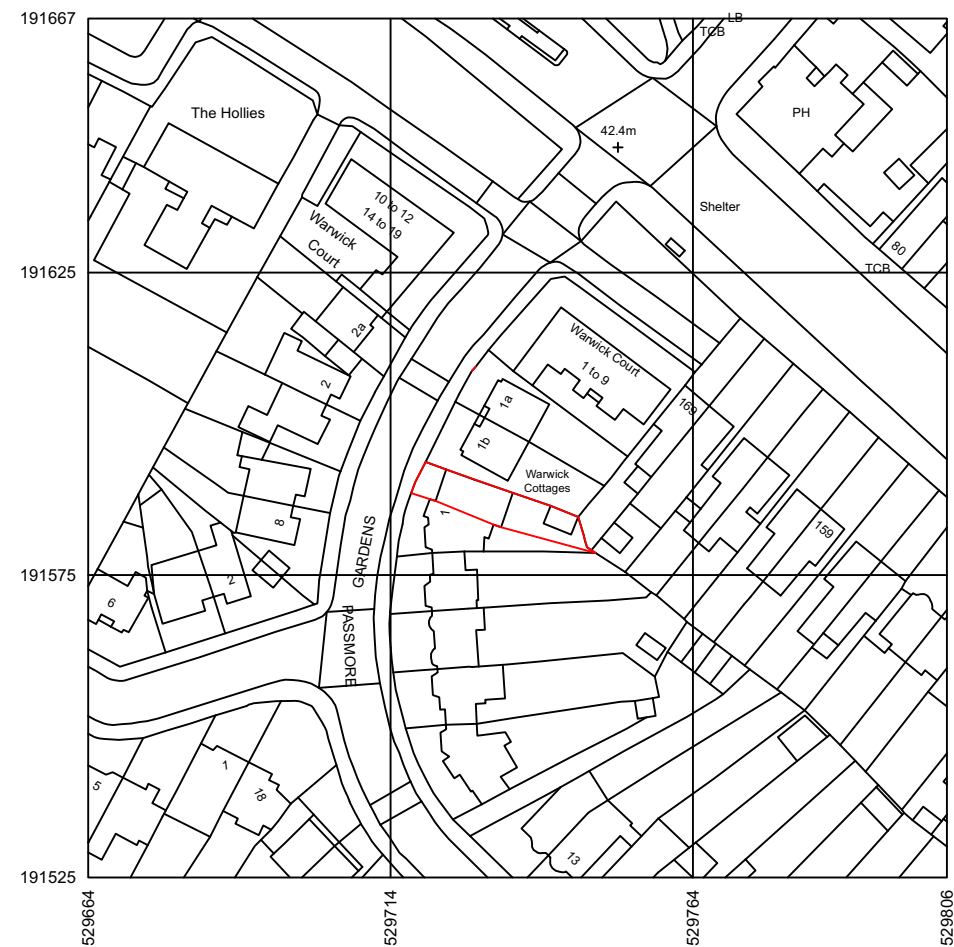

1 Location Plan  
Scale 1:1250 @ A3

0 10 20 30 40 50 M

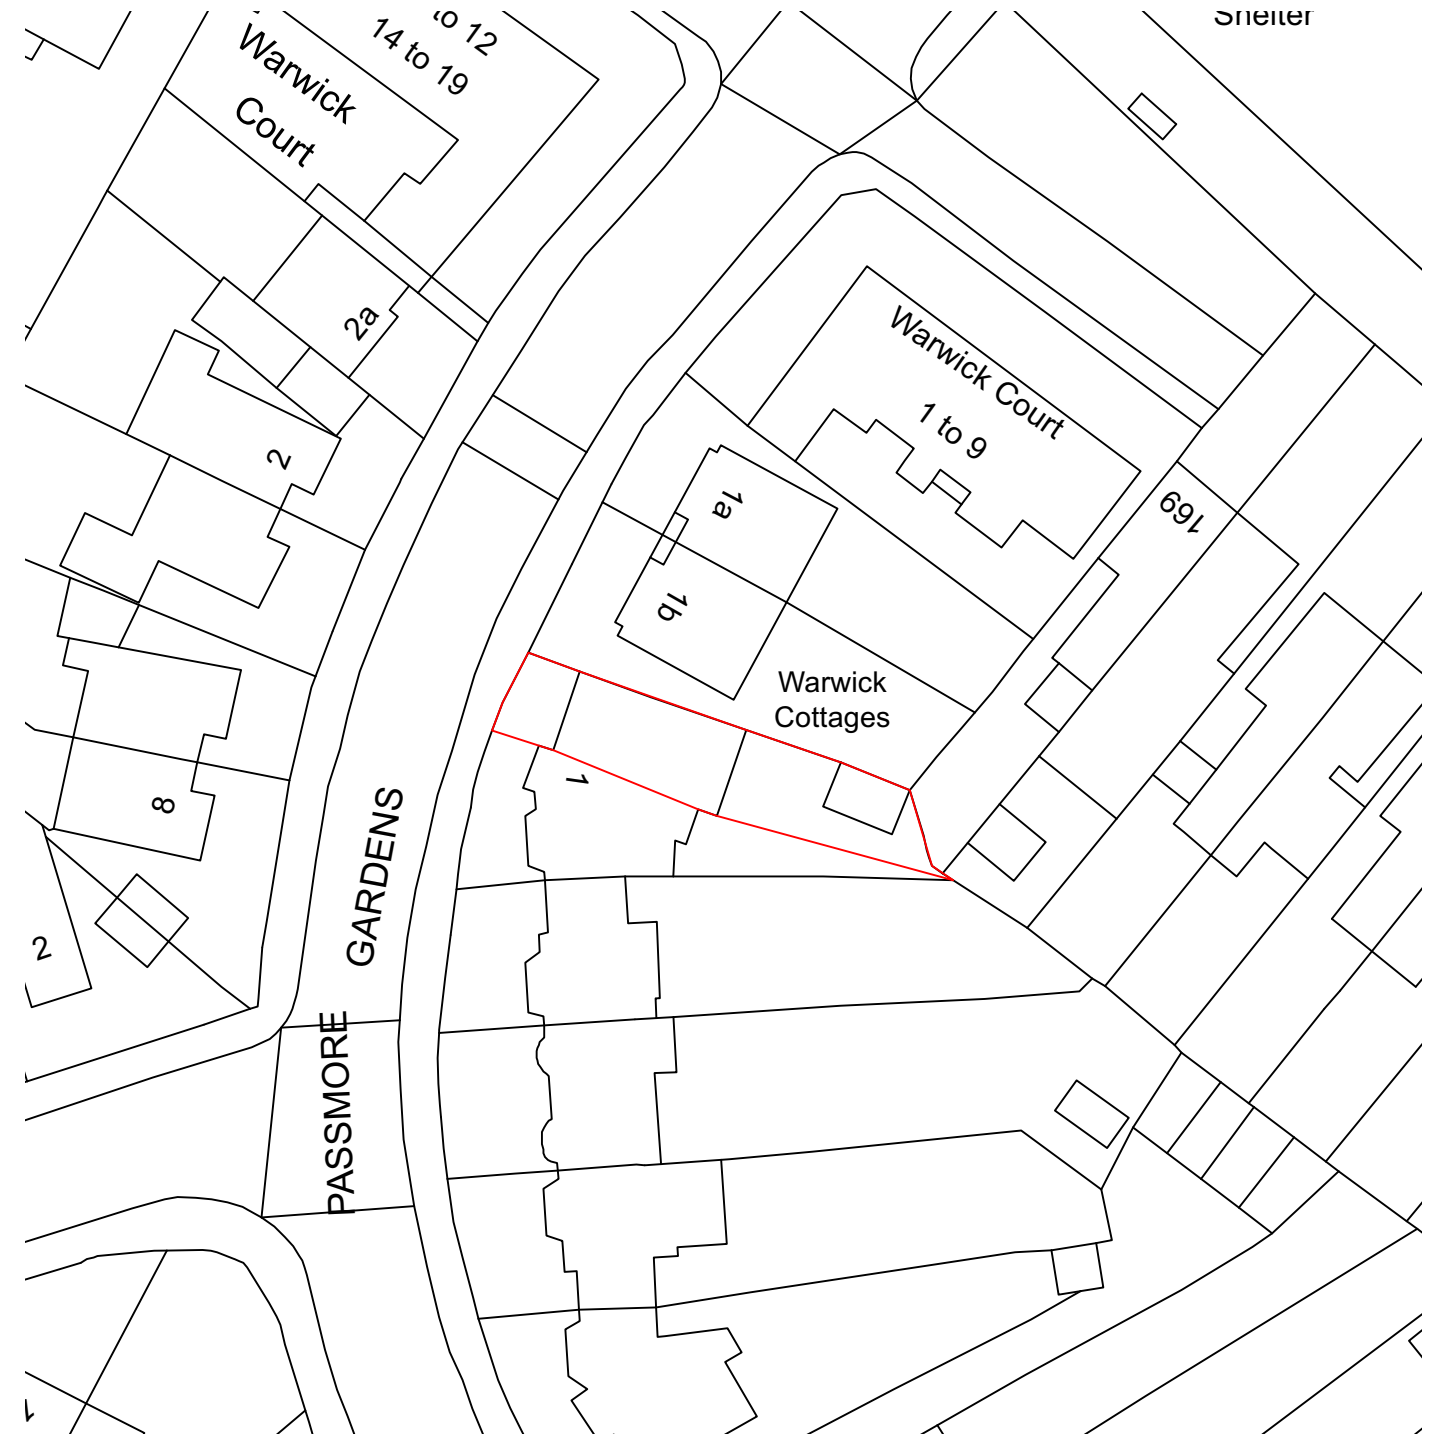

2 Block Plan  
1:500 @ A3

0 5 10 15 20 25 M



Ordnance survey data reproduced under licence (No. 100054135)

|                                    |                        |             |            |                    |                         |                                                           |                         |   |
|------------------------------------|------------------------|-------------|------------|--------------------|-------------------------|-----------------------------------------------------------|-------------------------|---|
| TITLE<br>Location & Block<br>Plans | DRAWING No.<br>2358-05 | DRAWN<br>KH | ISSUE<br>C | DATE<br>12/04/2023 | CLIENT<br>Mr Kyriakides | PROJECT ADDRESS<br>1A Passmore Gardens, London<br>N11 2PE | SCALE<br>As shown at A3 | <br>info@escape-design.co.uk |
|------------------------------------|------------------------|-------------|------------|--------------------|-------------------------|-----------------------------------------------------------|-------------------------|---|