



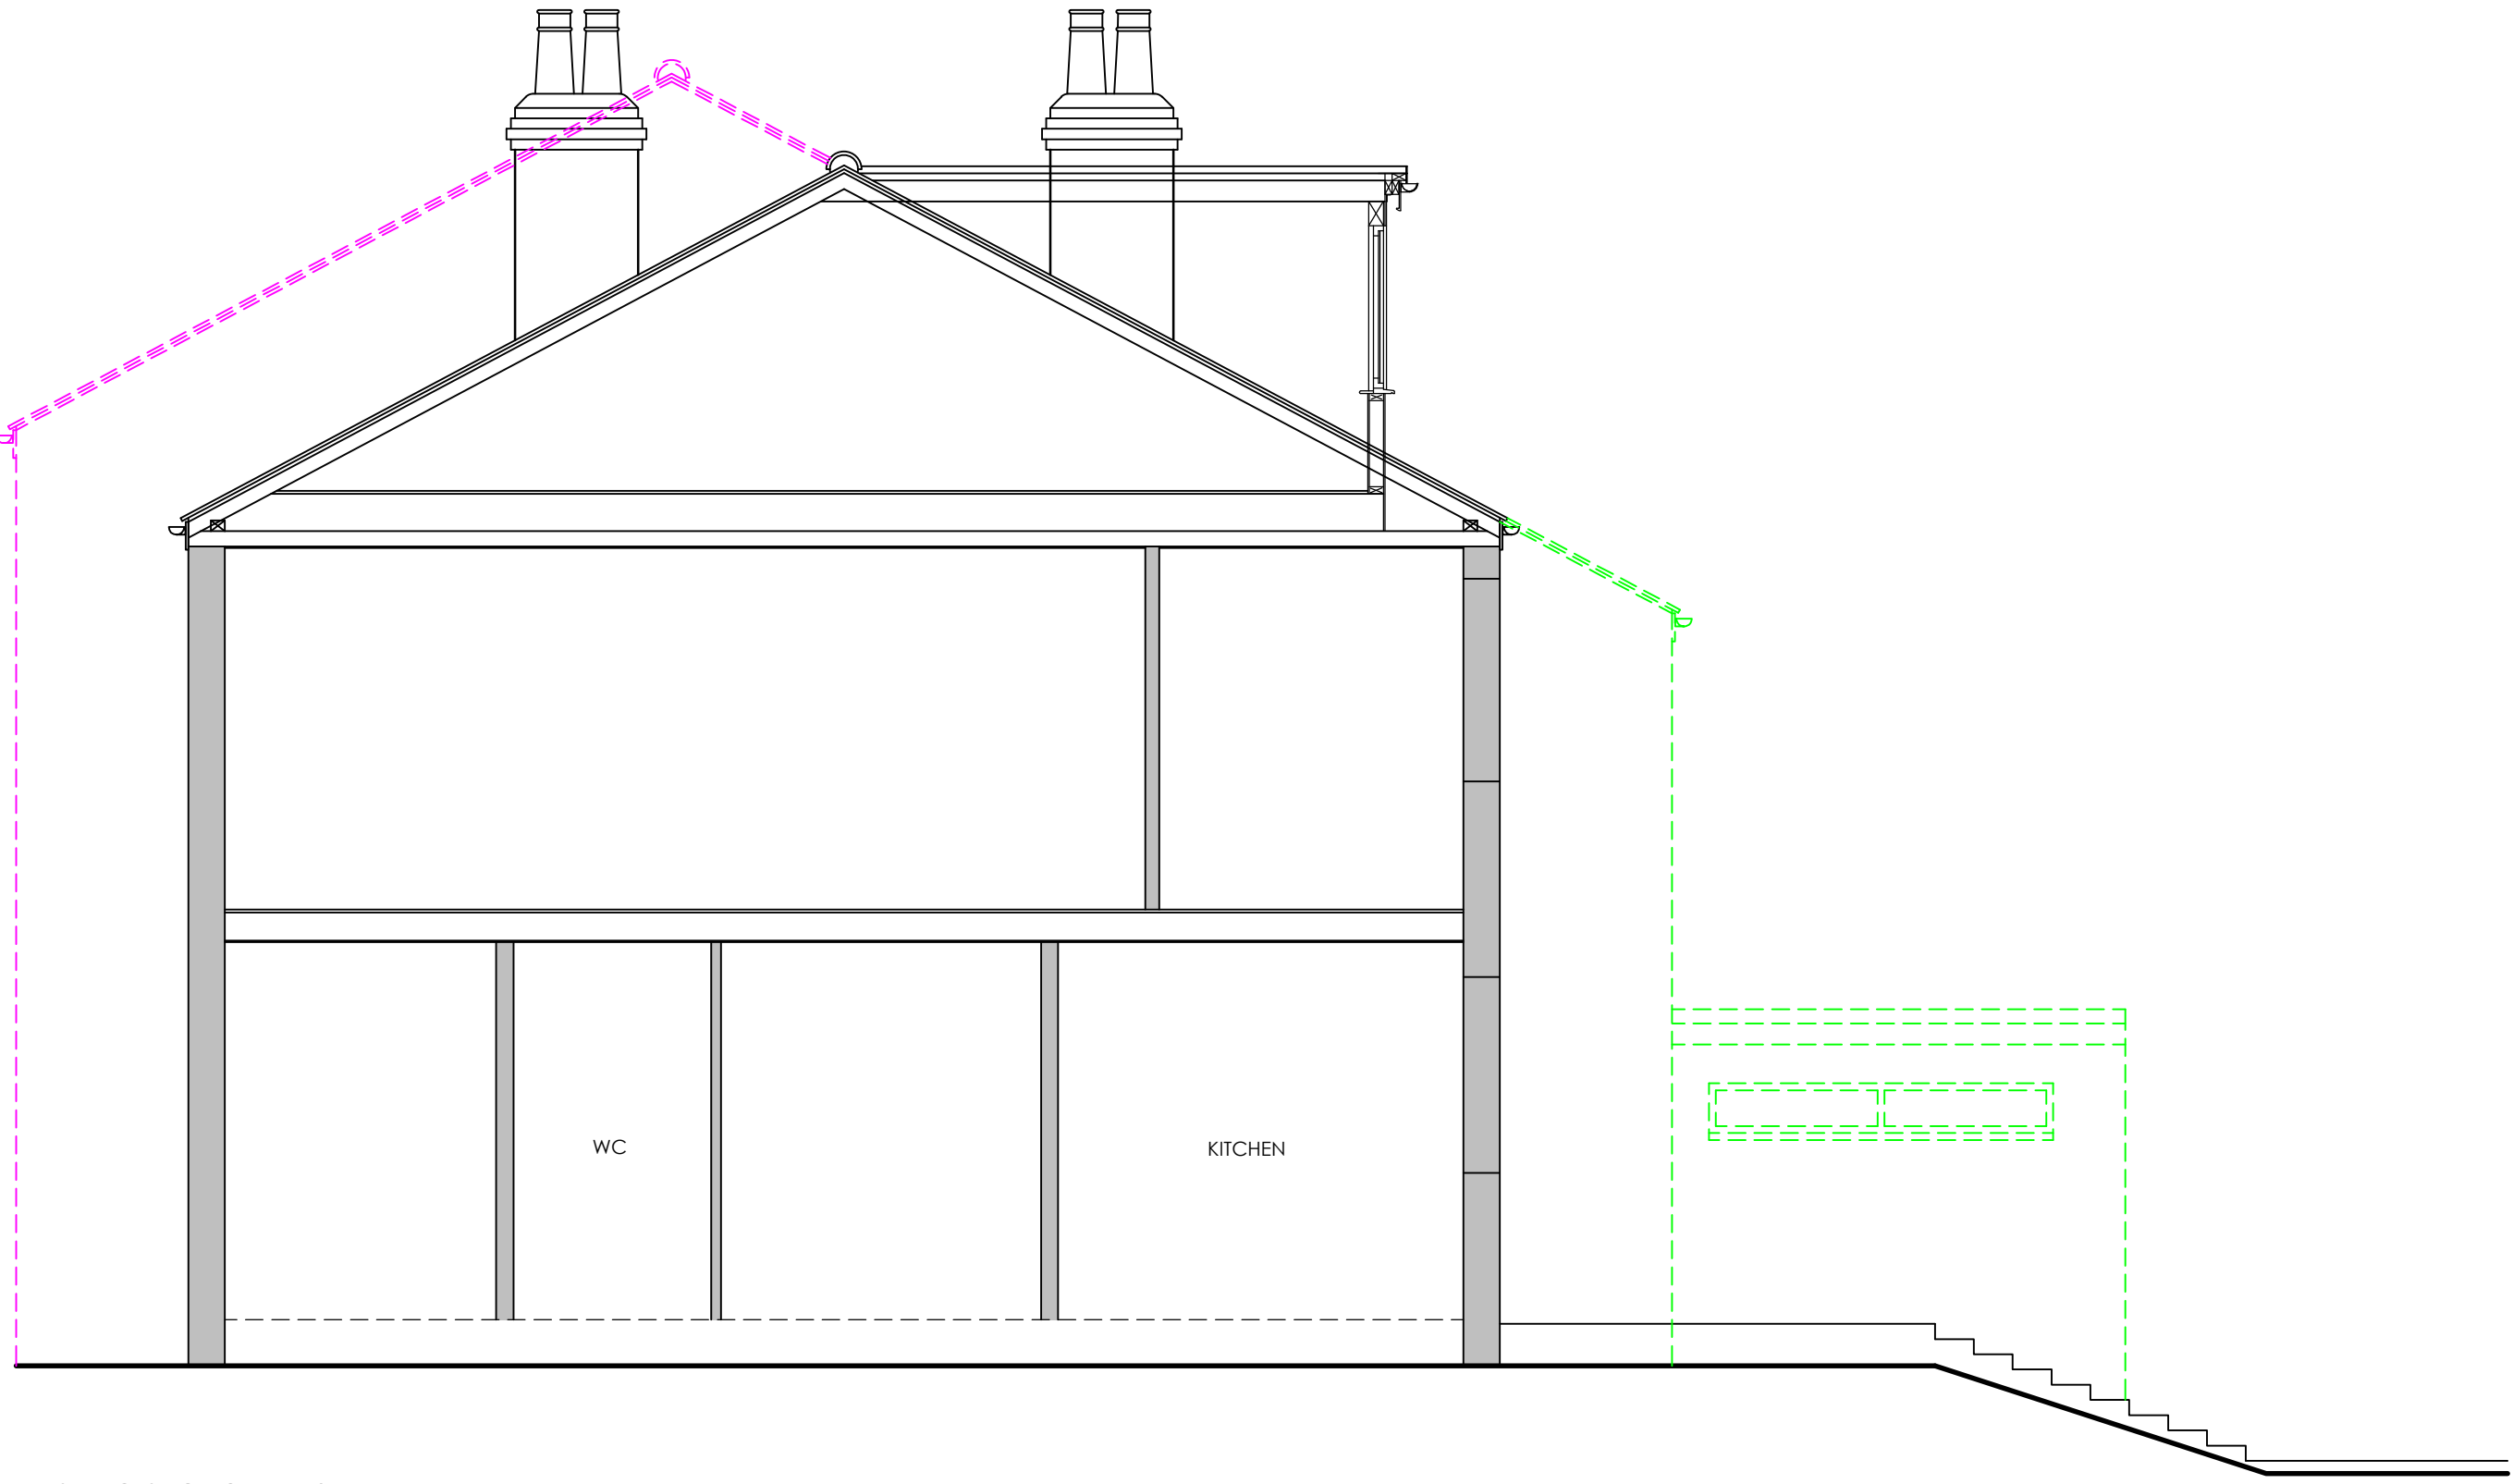

EXISTING SECTION 1:50

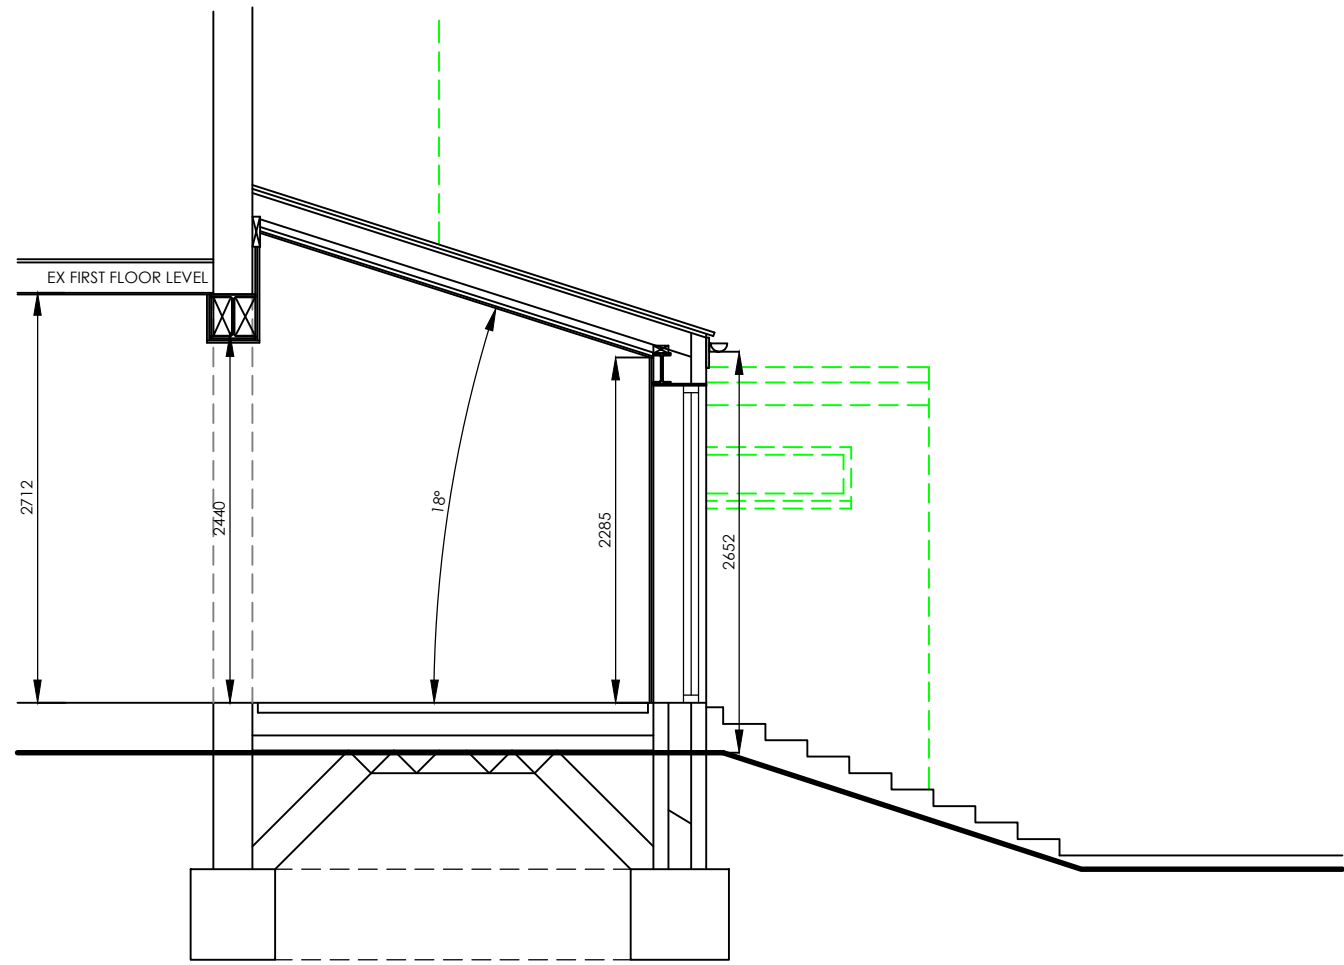

PROPOSED SECTION 1:50

1M2M3M4M5M6M7M8M9M10M

SCALE @ 1/100

1M2M3M4M5M

SCALE @ 1/50

plusrooms

HOME EXTENSIONS

- KITCHEN EXTENSIONS
- LOFT CONVERSIONS
- REFURBISHMENTS

REVISION :

REV.A - 17/04/23 - CLIENT AMENDMENTS

REV.B - 24/04/23 - PLANNING SUBMISSION

DRAWING :

EXISTING AND PROPOSED SECTIONS

DATE :

MAR 23

PROJECT :

PROPOSED SINGLE STOREY REAR EXTENSION

SCALE @ A1 :

1:50

CLIENT :

MR P. GOGARTY

DRAWING No.

P23-17.2

CLIENT ADDRESS :

28, ELLINGTON ROAD
LONDON
N10 3DG

ALL PLANS TO BE CHECKED BY CONTRACTORS FOR ACCURACY AND DIMENSIONS BEFORE WORK ON SITE. ANY CHANGES MUST BE REPORTED TO DESIGNER AND DESIGNER MUST BE IN CONTACT WITH CONTRACTOR TO DISCUSS ANY CHANGES TO THE DESIGN. ANY CHANGES TO THE DESIGN MUST BE APPROVED BY THE DESIGNER BEFORE ANY WORK COMMENCES. 

KITCHEN EXTENSIONS

LOFT CONVERSIONS

REFURBISHMENTS

PLUS ROOMS Alexander house, 7, oaklands gate, Holfordwood, HA4 3AA | T: 0800 917 7127

plusrooms is trading name of plusrooms.com Ltd. | Company Registration No. 7594728

Registered Office: Elmwood House, 42 Lifford Road, Barnet, Herts, EN5 8BT | Directors: James and Robert Bennett