



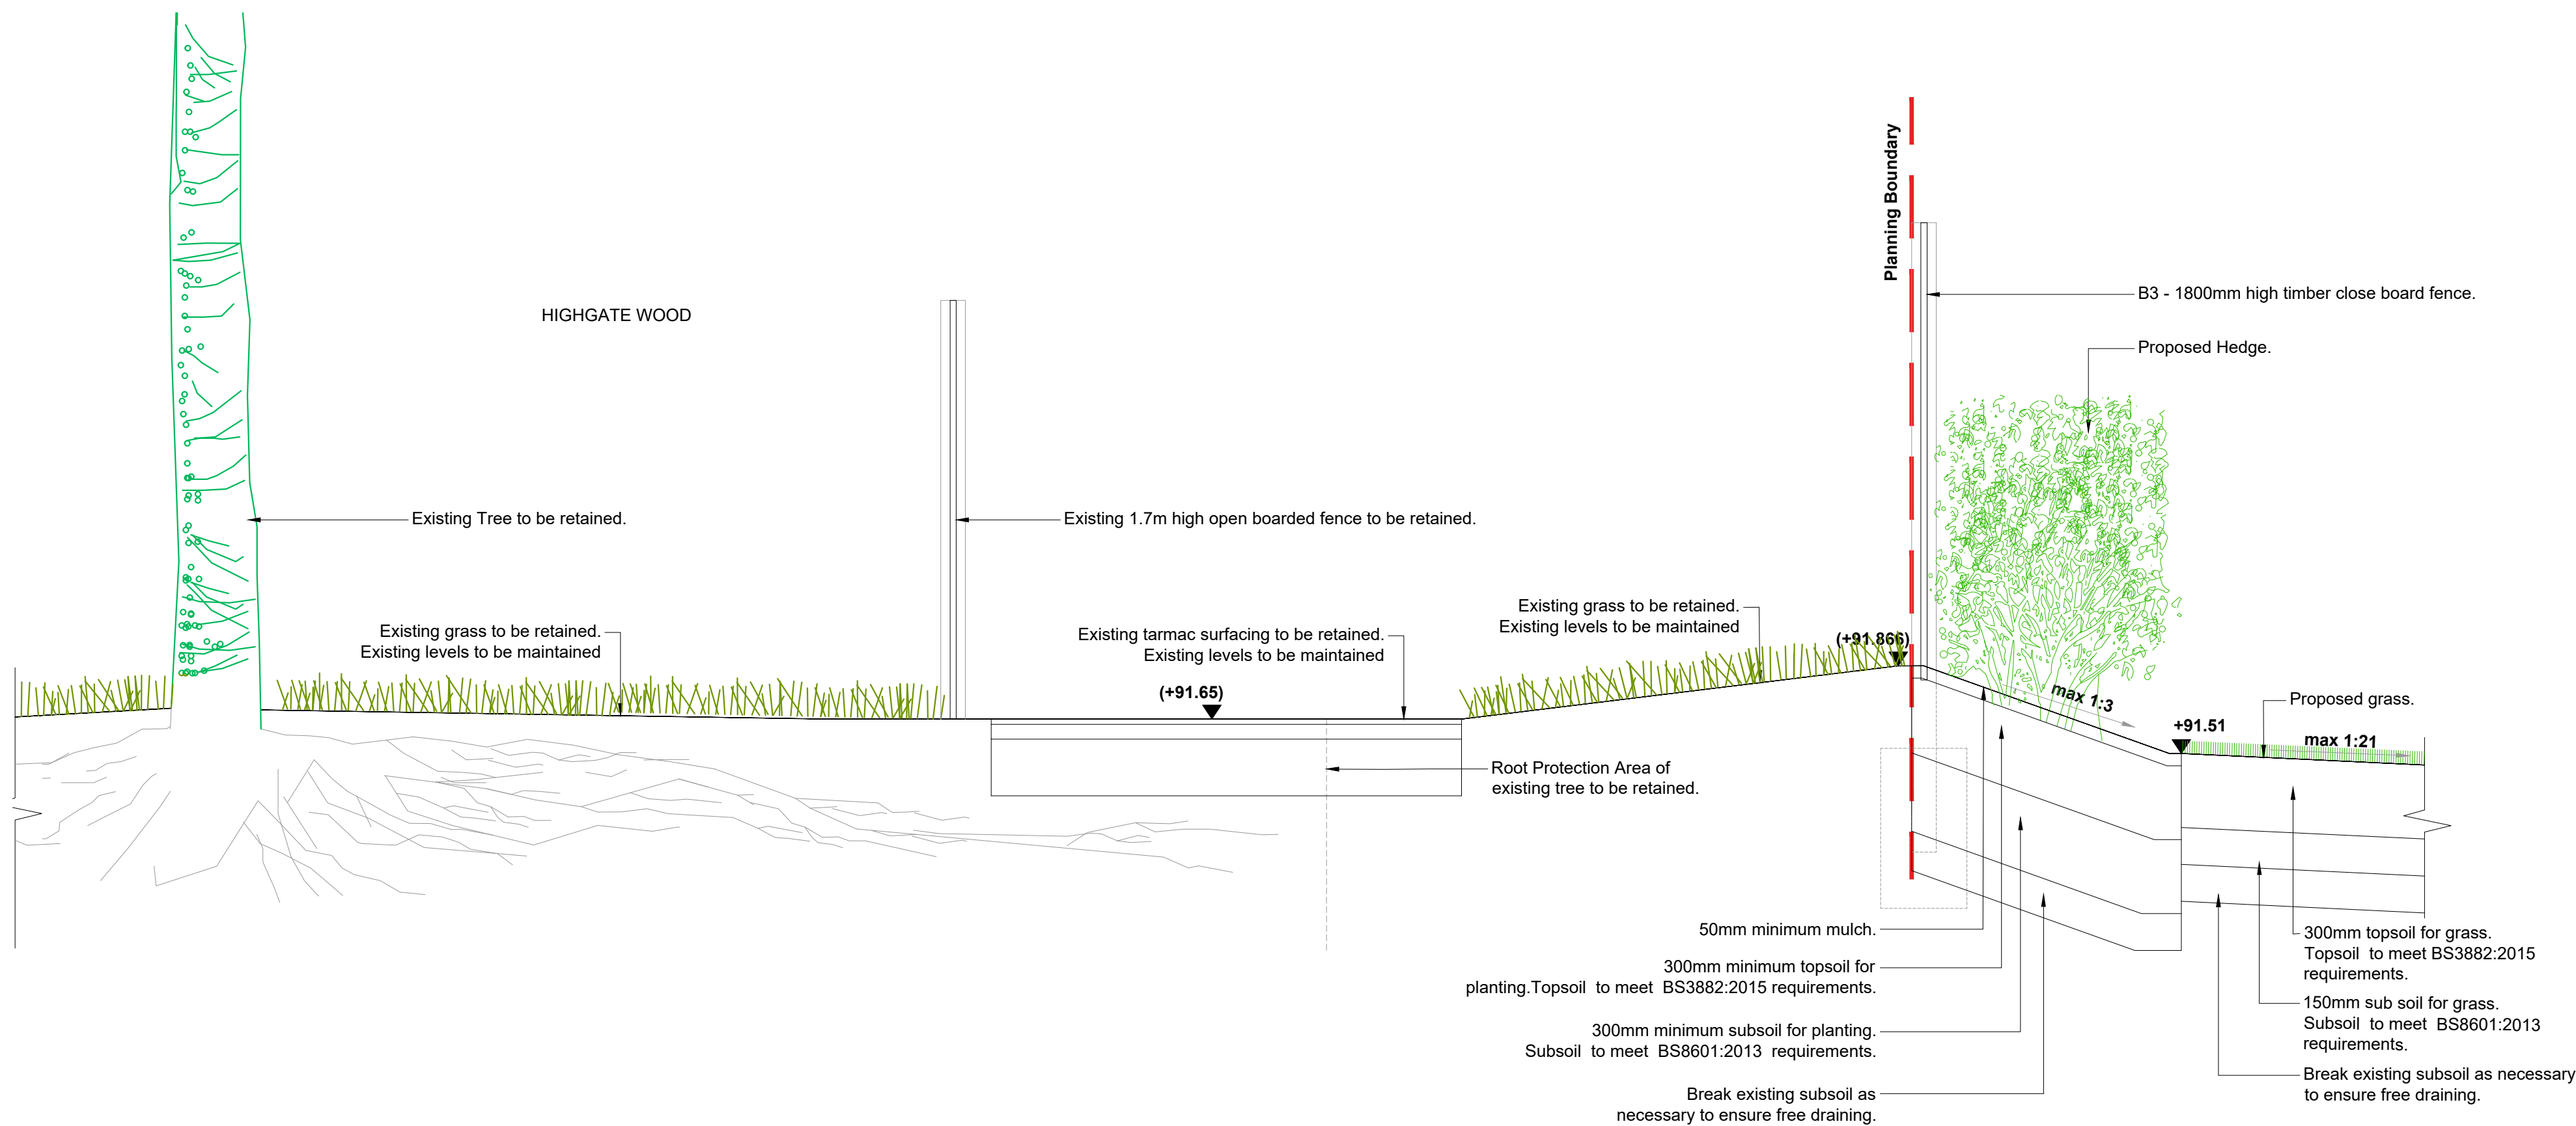

01
L0876D01

Section

Scale 1:20@A1

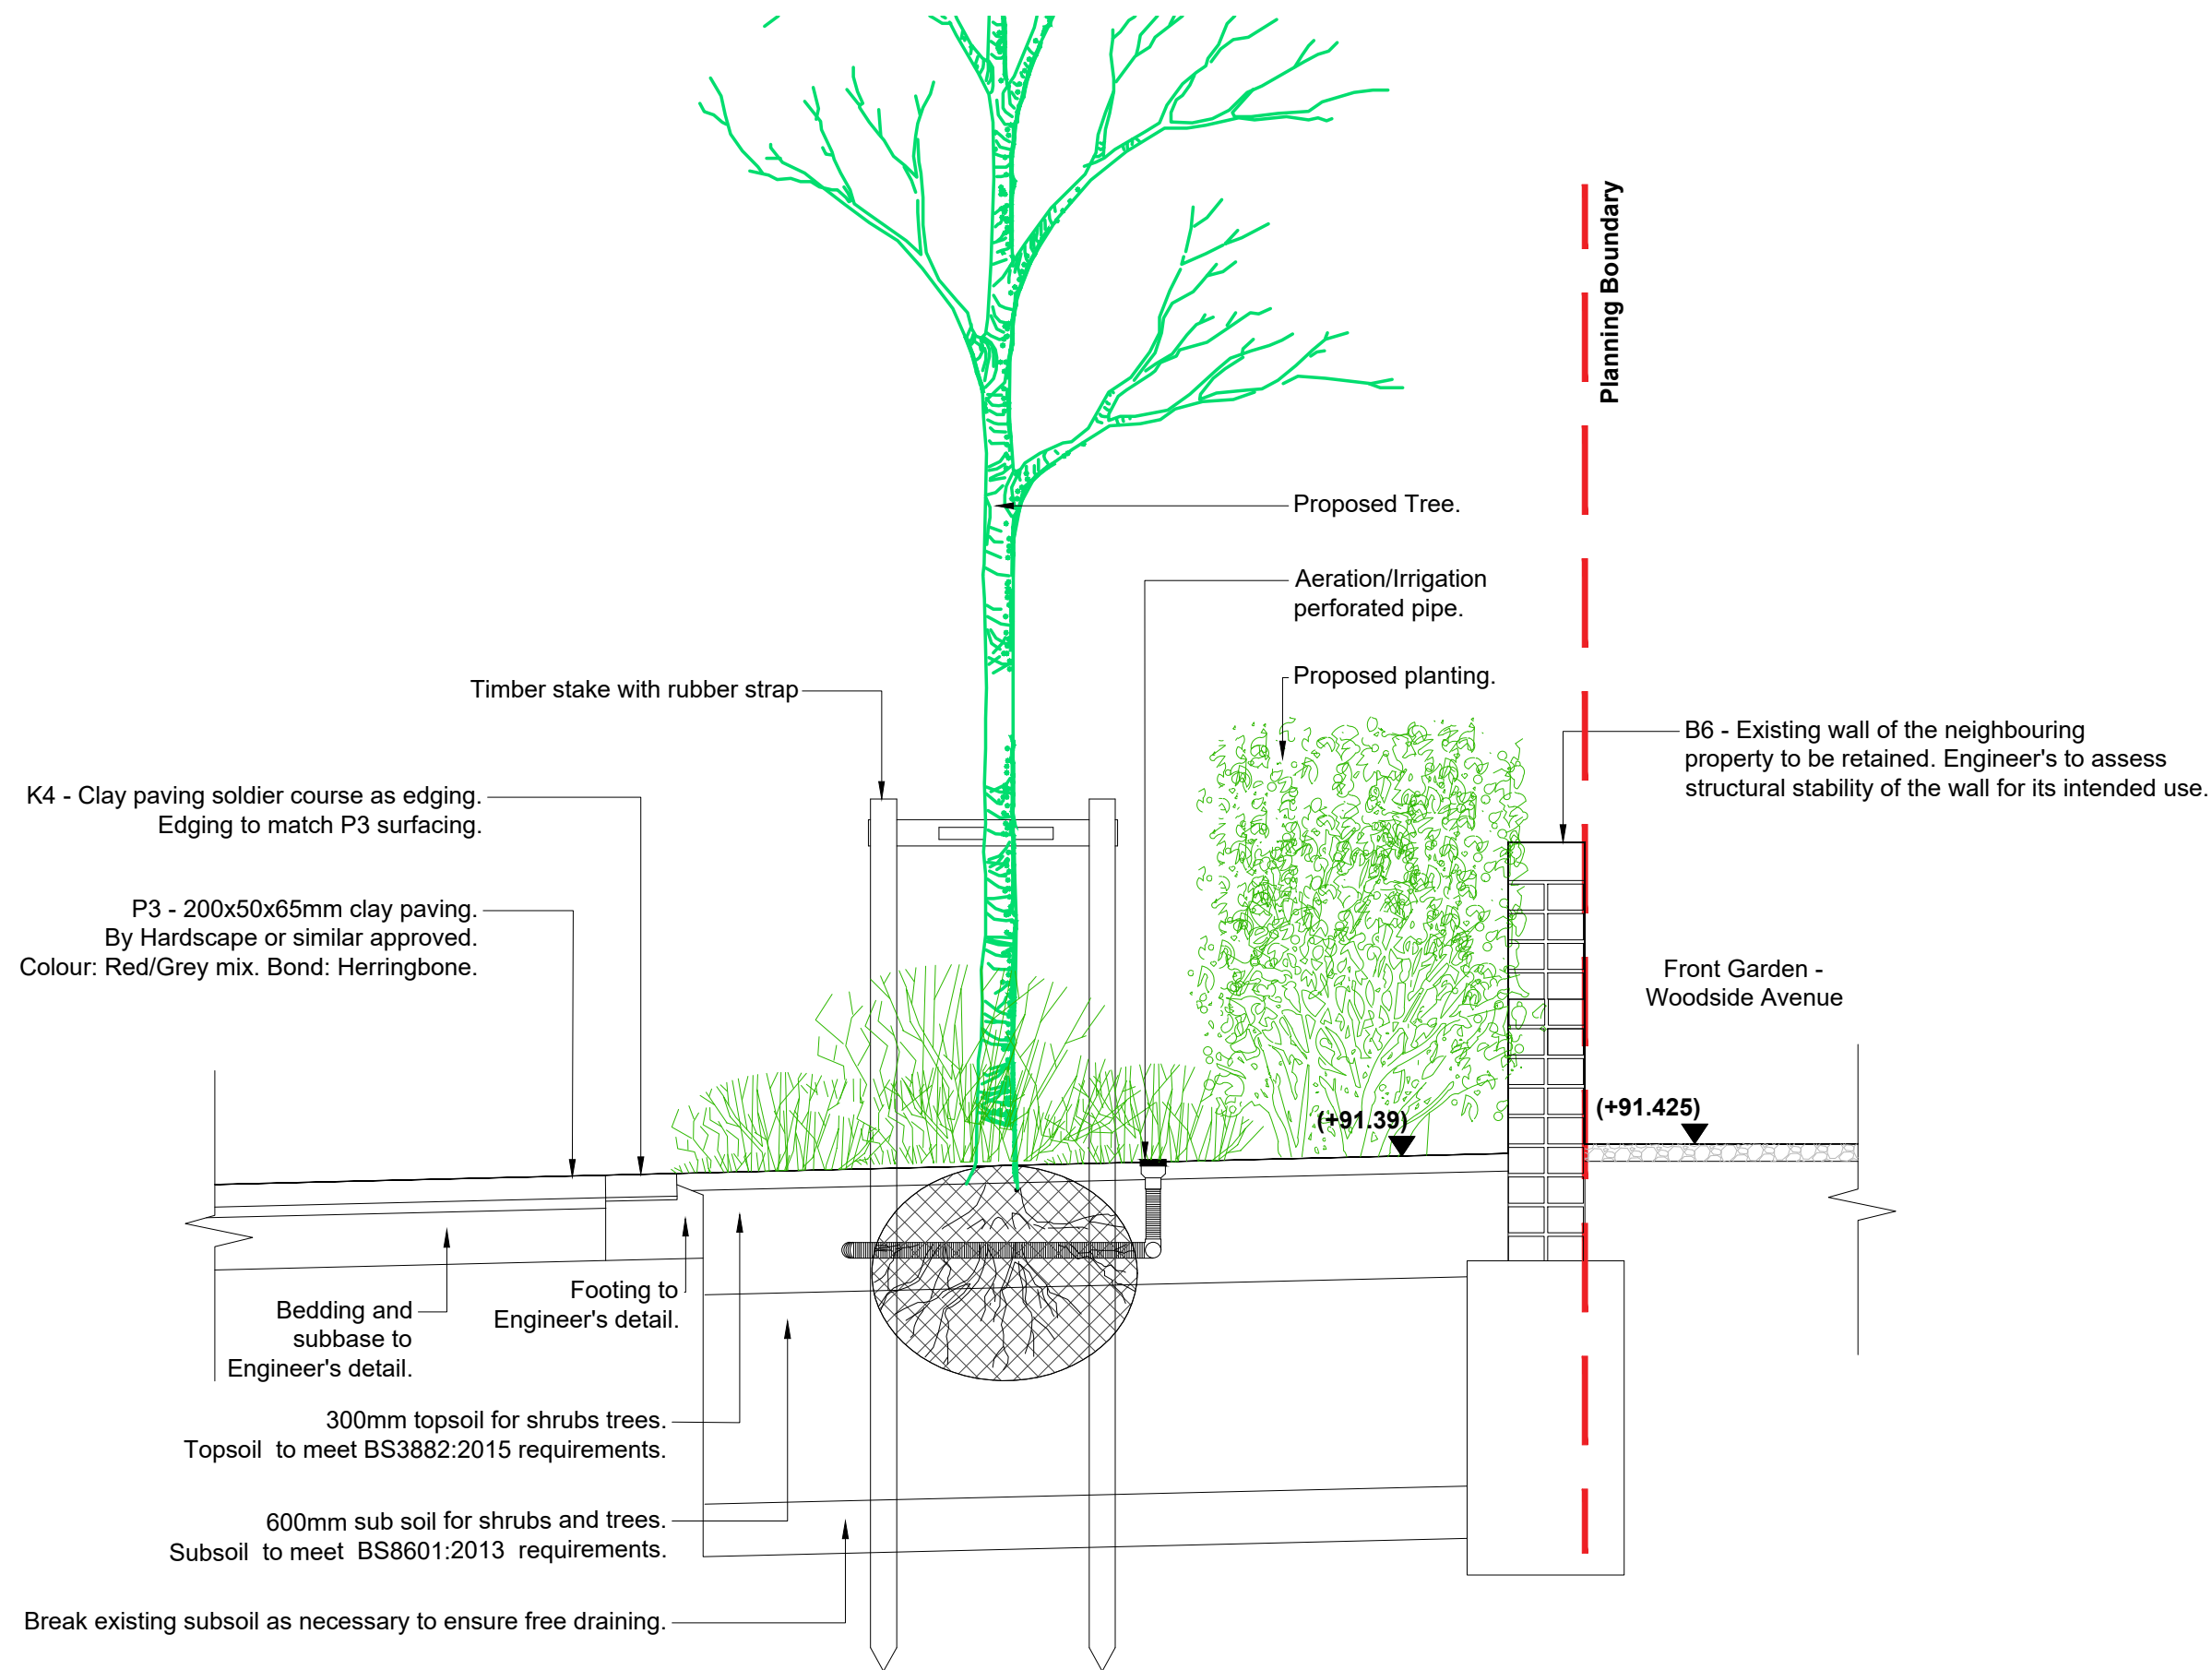

02
L0876D01

Section

Scale 1:20@A1

KEY:	
(0.00)	Existing level to be retained.
0.00	Proposed level.
FFL	Finish Floor level.
TOW	Top of wall level.
TOK	Top of kerb level.
--	Planning Boundary

- NOTES:
1. This drawing is to be read in conjunction with all relevant contract documentation from the design team, with any conflicting information to be brought to the attention of Davis Landscape Ltd in writing before commencing on site.
 2. The contractor is to check and verify all levels and dimensions before construction. Any discrepancies are to be brought to the attention of Davis Landscape Ltd in writing before commencing on site.
 3. All dimensions in mm, unless otherwise stated.
 4. Do not scale from this drawing.
 5. All sub base and concrete specification, fixings, brackets & the like to Engineers' details & specification.
 6. We are not liable for the detailed design of above ground drainage, ground drainage, sub-bases, foundations, retaining structures, fall from height barriers and building waterproofing details.
 7. All proprietary products shall be installed in accordance with manufacturers written instructions.
 8. Submit Shop drawings for Davis Landscape Ltd approval before constructing any bespoke landscape item.



Location Plan

N.T.S

Rev	Description	Date	By
/	For Condition 9	12.04.23	SJ

Davis Landscape Architecture
15 Iliffe Yard, London, SE17 3QA
020 7277 1035
mail@davisla.com | www.davisla.com

Client
Formation Design & Build

Job Title
Cranwood, Muswell Hill

Drawing Title
Detail 01

Scale : 1:20@A1 Drawn : YW
Date : 11/04/23 Checked : SJ
Drawing No. : L0876D01 Rev : /