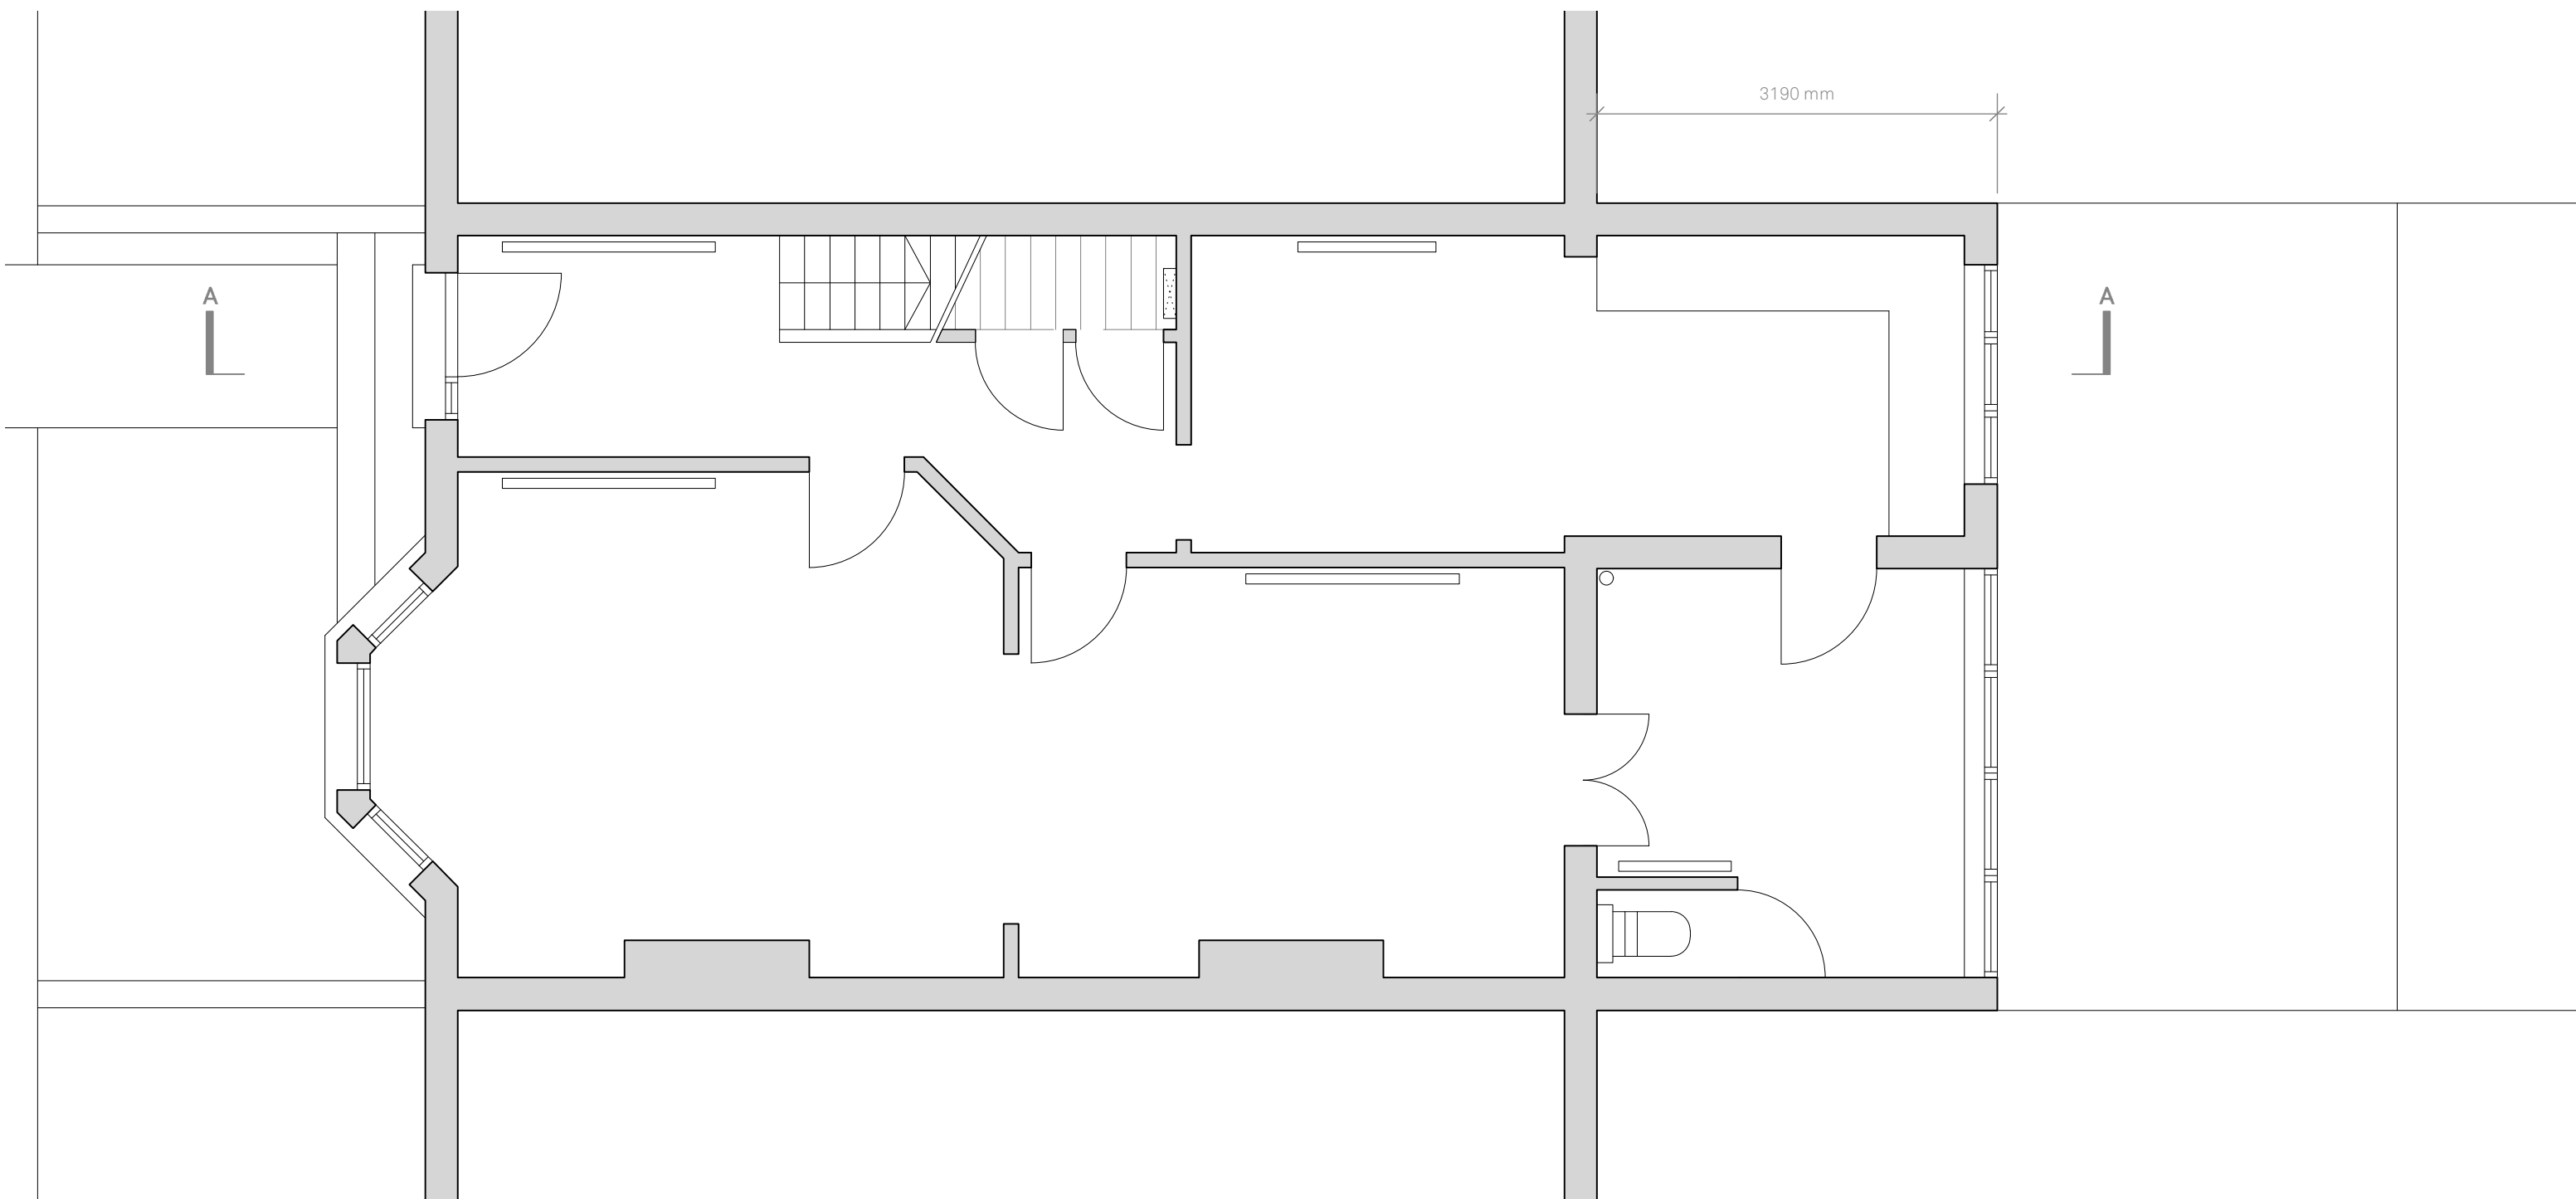


0004.211
rev -

Existing Ground Floor Plan
Northbrook Rd, N22
1:50 @ A3