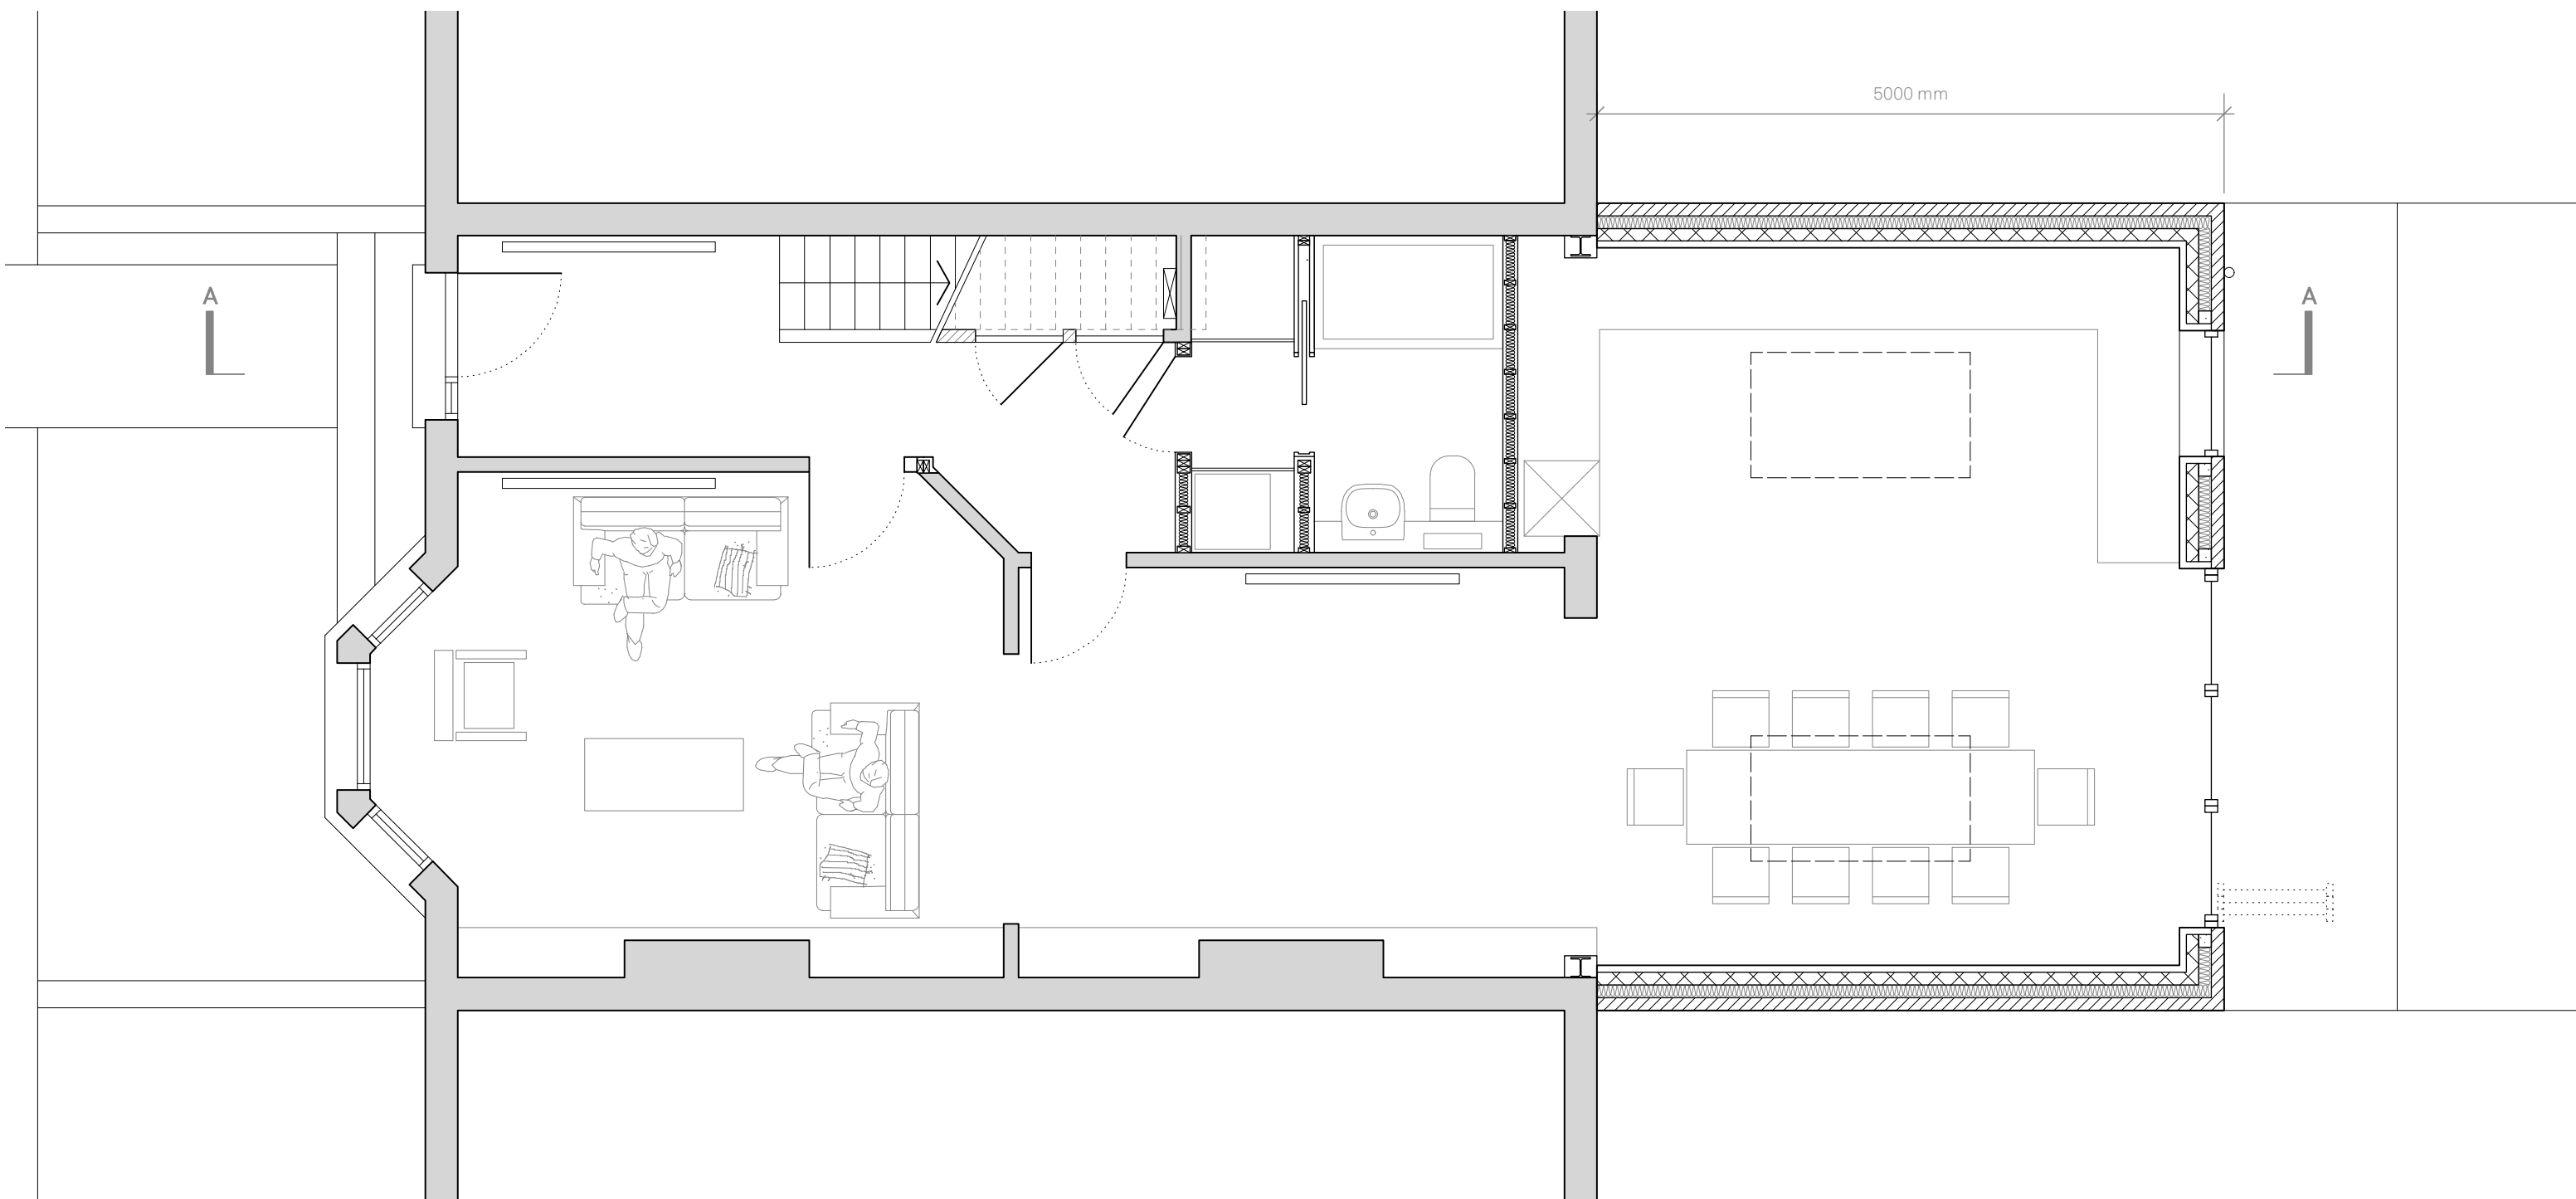


0004.221
rev -

Proposed Ground Floor Plan
Northbrook Rd, N22
1:50 @ A3