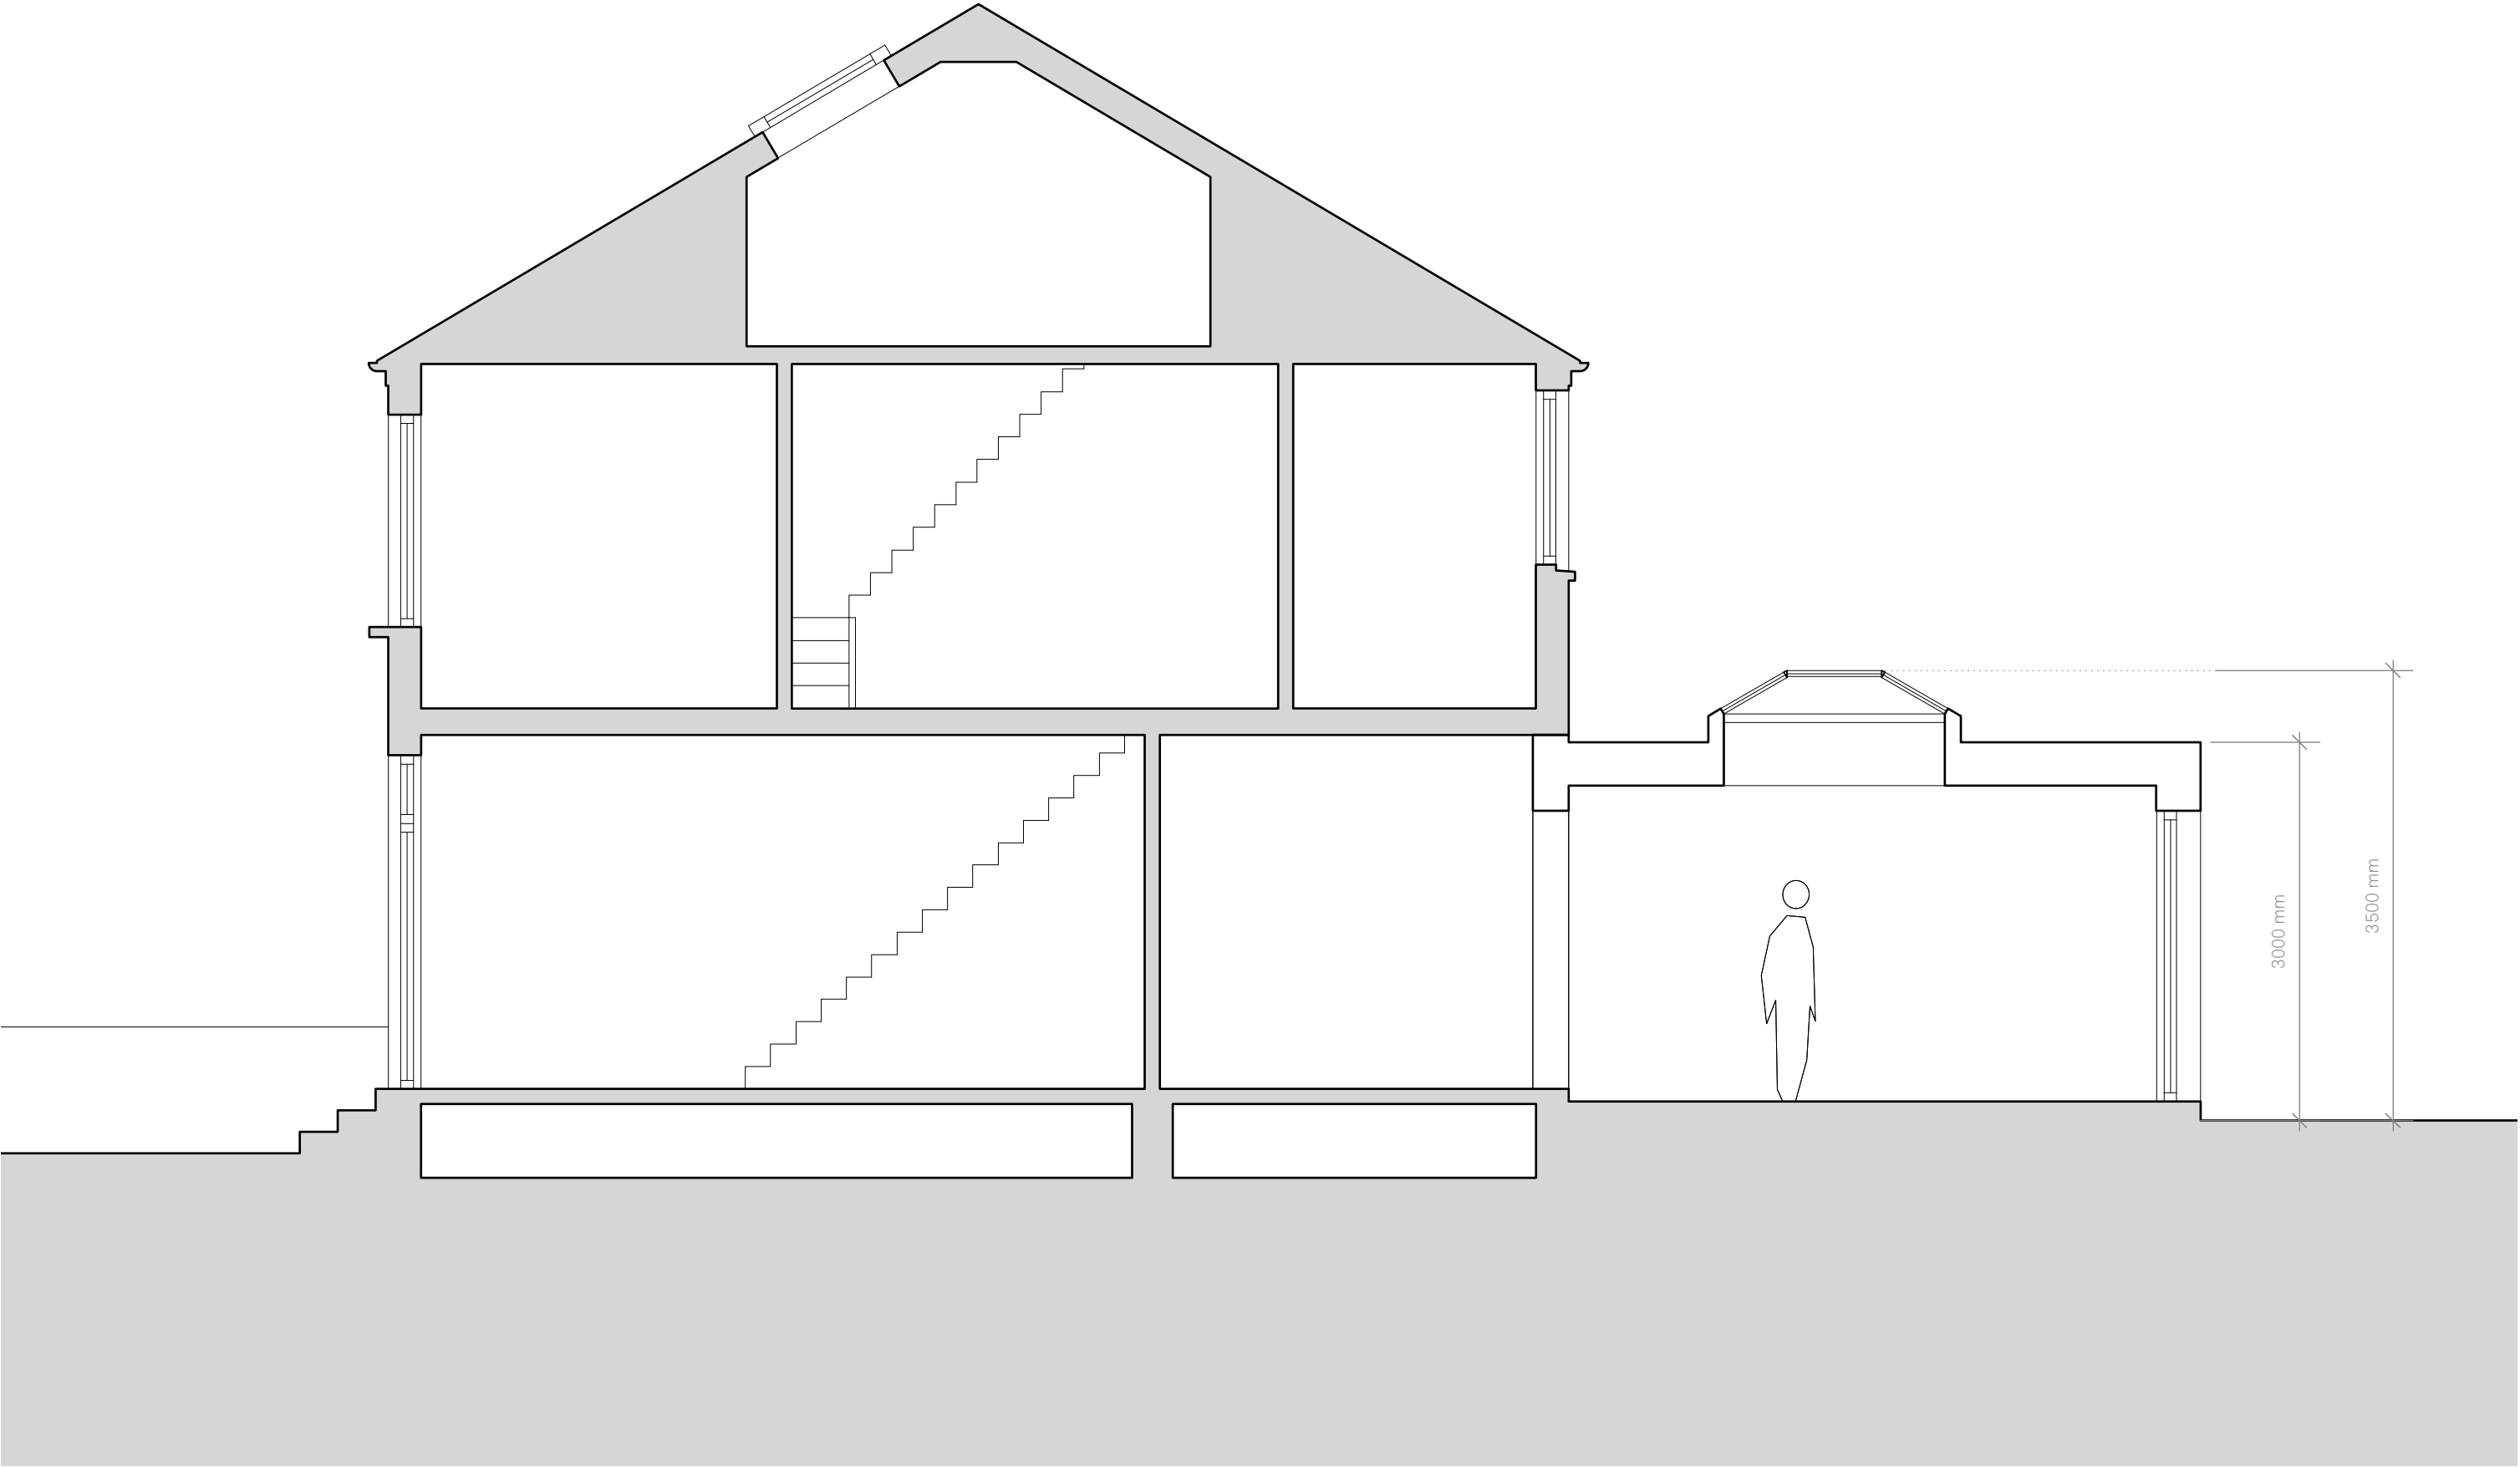


0004.224  
rev \_  
Proposed Section AA  
Northbrook Rd, N22  
1:50 @ A3