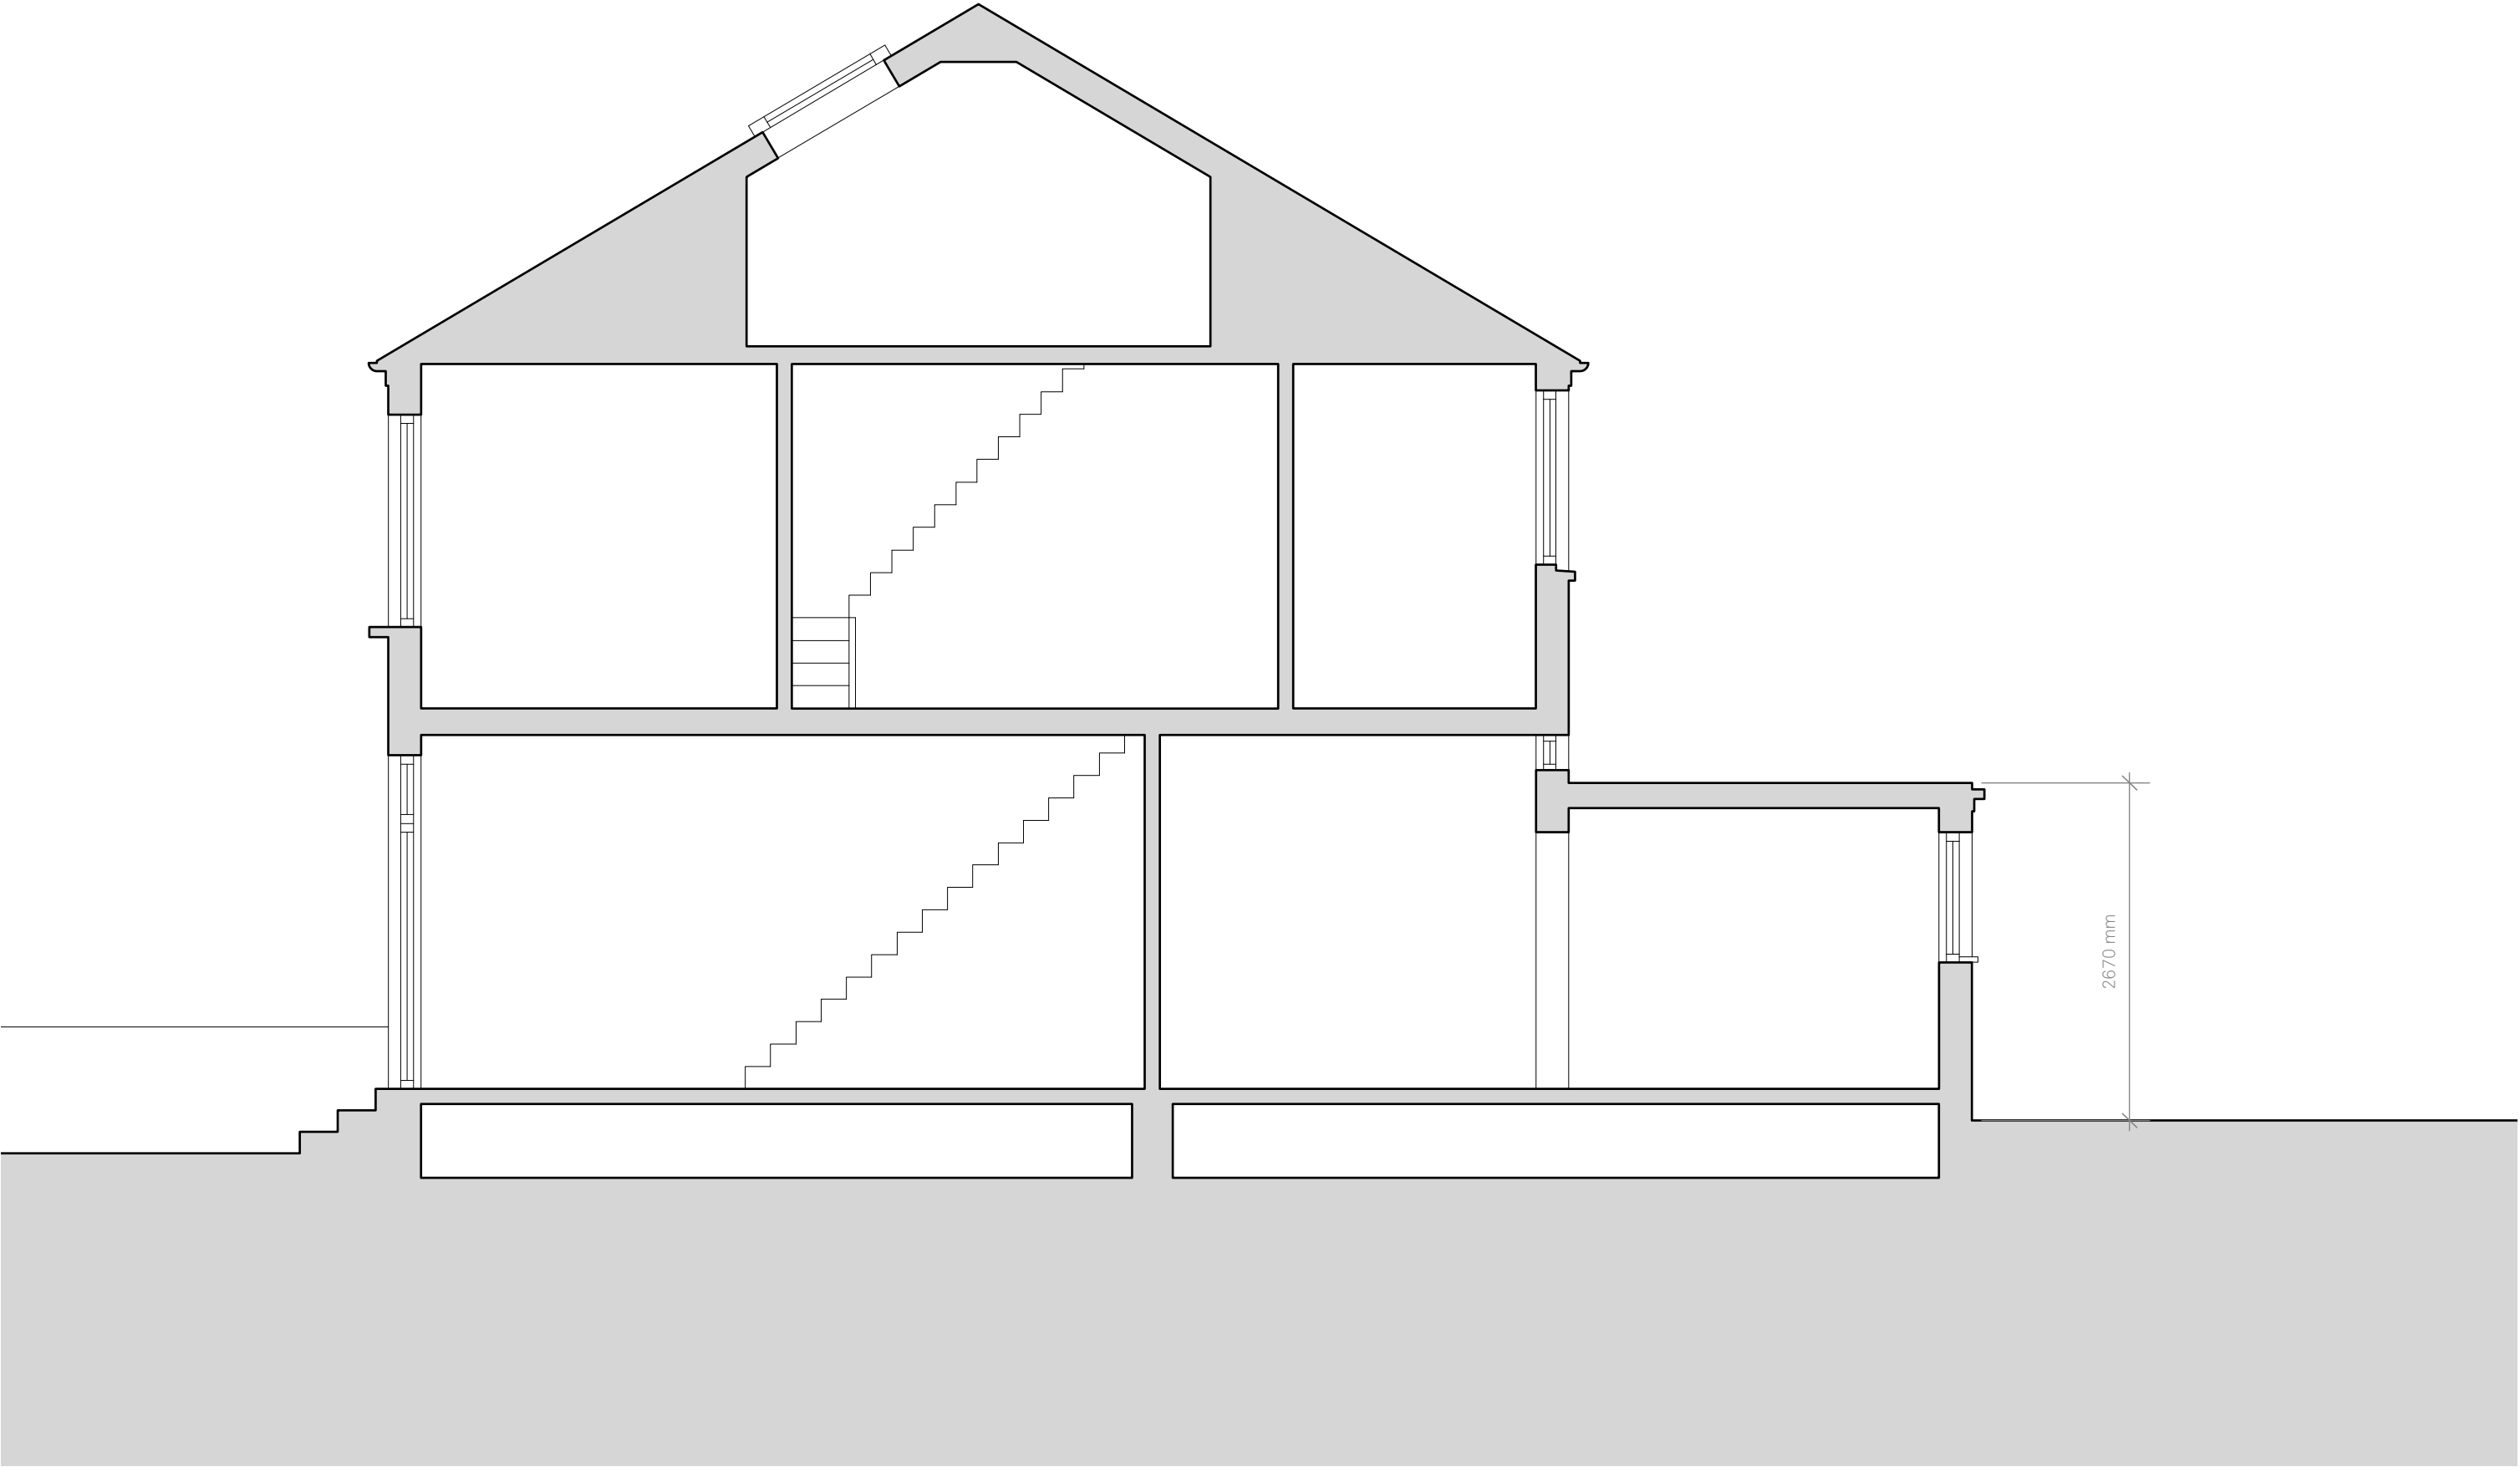


0004.214
rev _
Existing Section AA
Northbrook Rd, N22
1:50 @ A3