


FLANK WALL

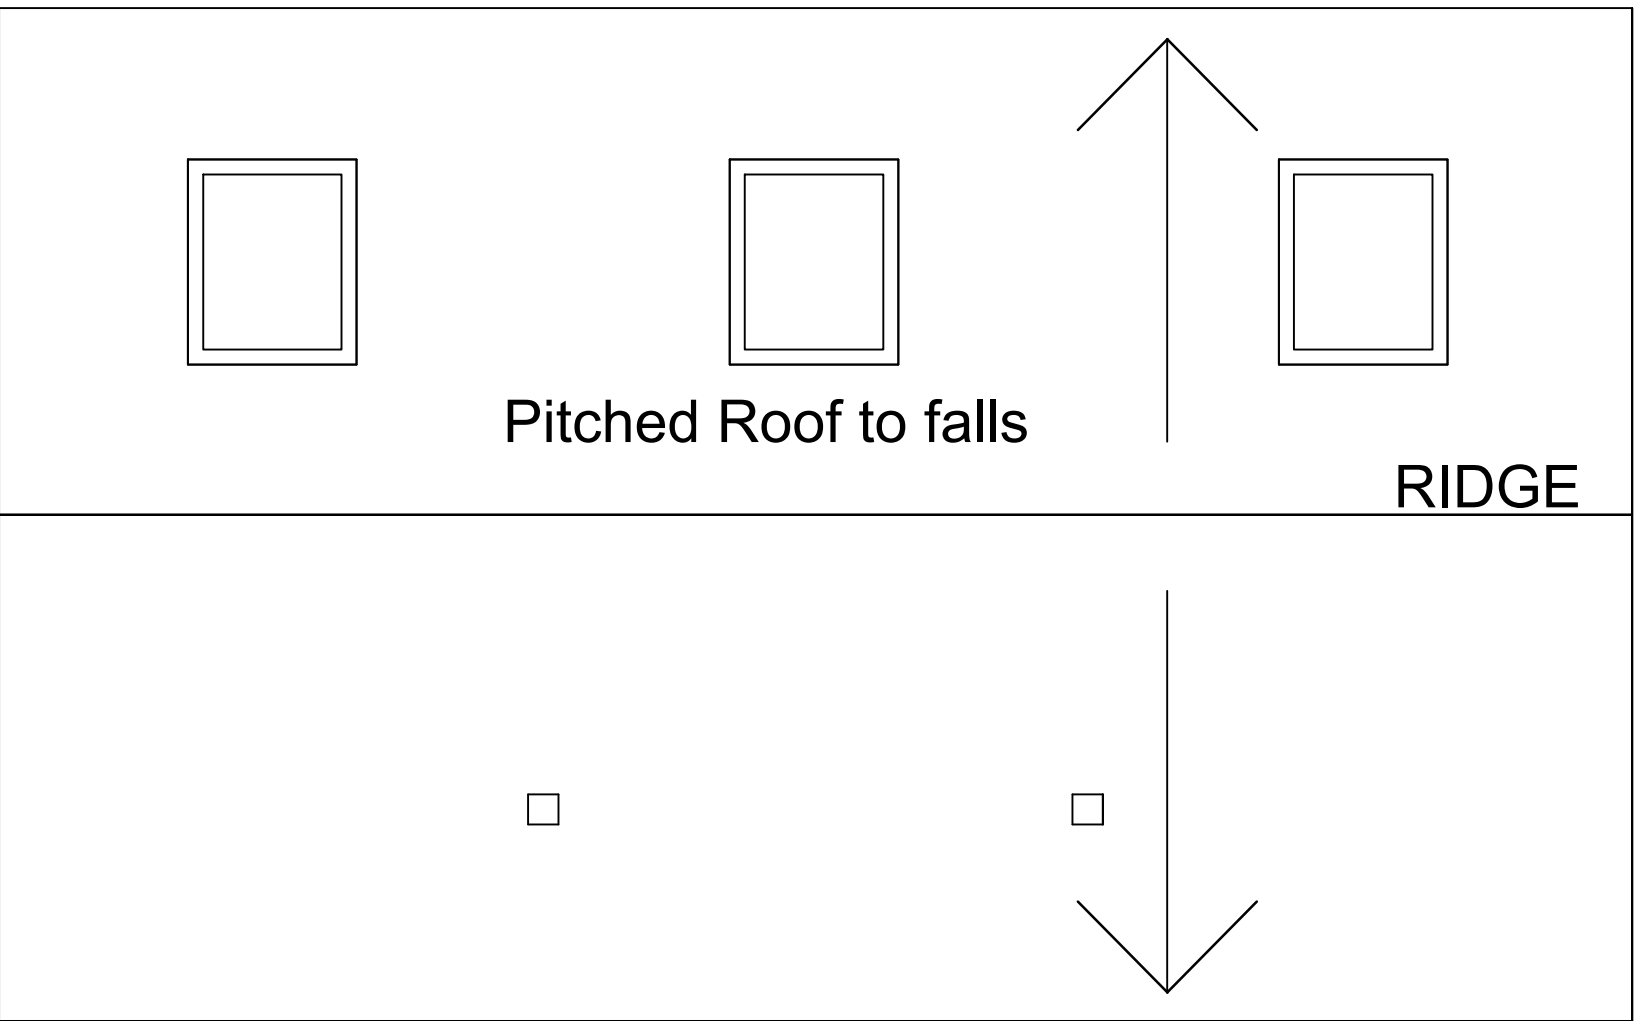


Shed

FENCE

FENCE

ROOF @ 1:25 / 1:50

15mm ply
FLANK WALL

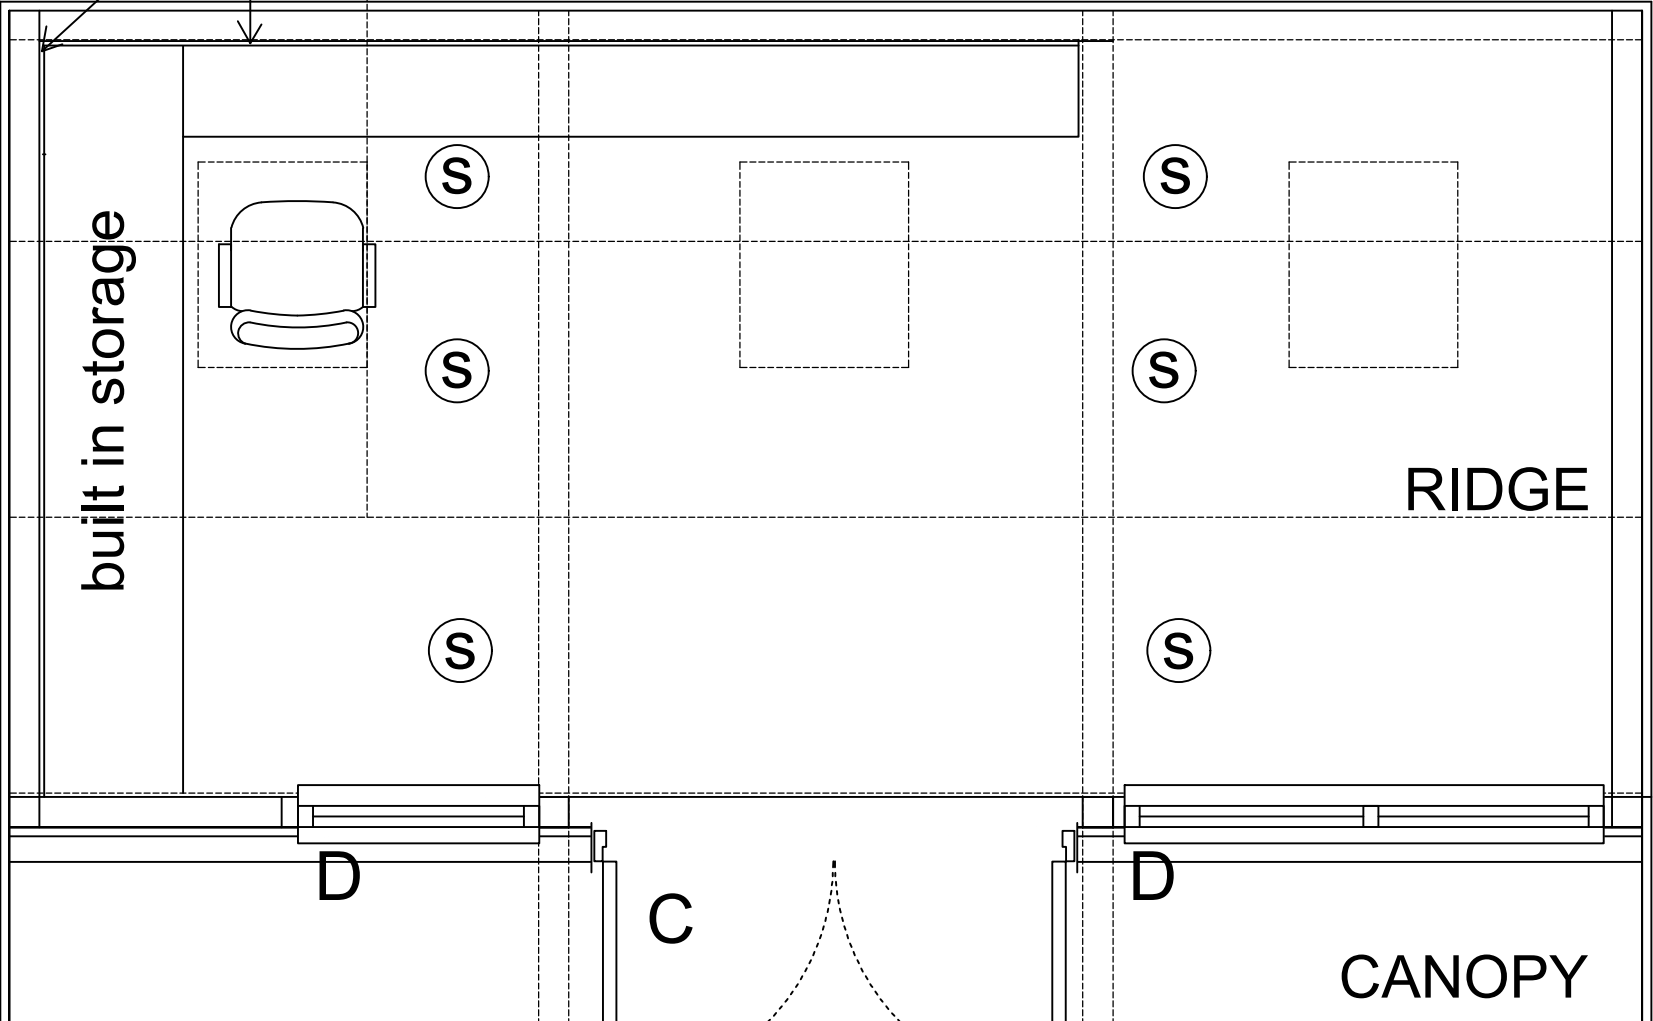

Shed

FENCE

FENCE

GF @ 1:25 / 1:50

PROPOSED Plans

F258 /P01

drawing title
S Lee + M Ward OUTBUILDING WORKS
214 ARCHWAY ROAD, LB HARINGEY N6 5AX
client / project

drawing number
1:25 / 1:50
scale @ A1 / A3

revision
F258
project number

revision
SJAM
originated by

FOR PLANNING

status

