

 
 



FLANK WALL

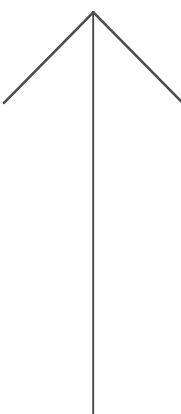

Pitched Roof to falls

 

RIDGE

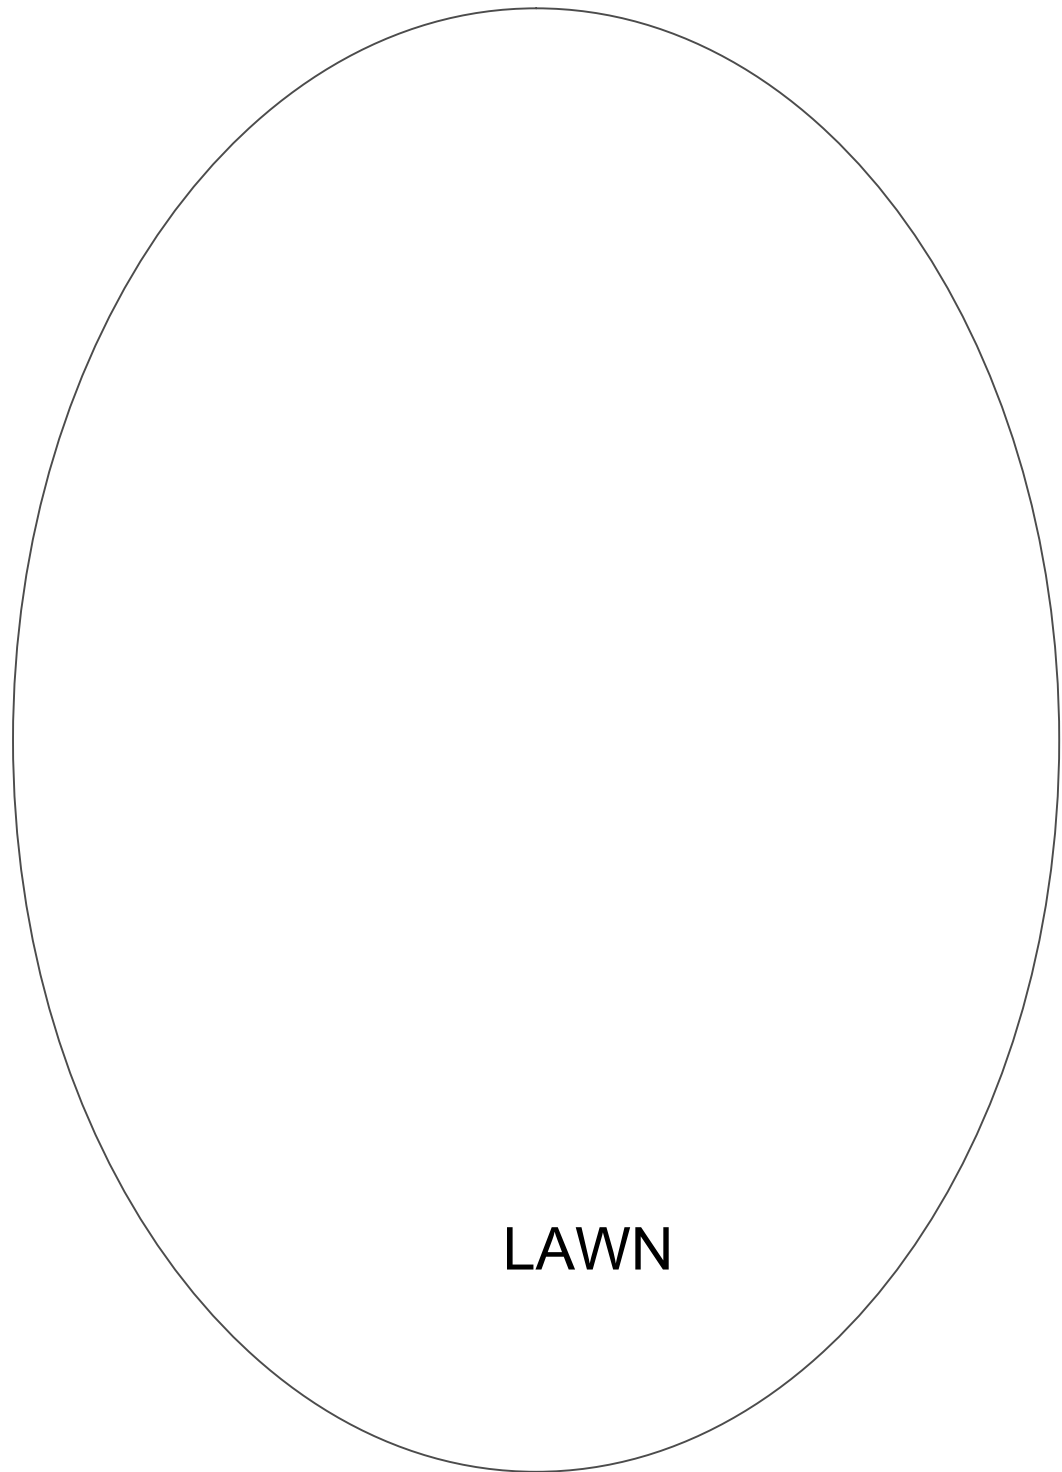

LAWN

PAVING

Shed

FENCE

FENCE

ROOF @ 1:25 / 1:50

Existing Plan


S Lee + M Ward OUTBUILDING WORKS
214 ARCHWAY ROAD, LB HARINGEY N6 5AX
client / project

F258 /E02

1:25 / 1:50
scale @ A1 / A3

F258
project number

SJAM
originated by

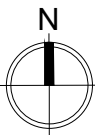

sJAM
architects.com

FOR PLANNING

status

Rev Date Drawn Description
- 24.04.23 sJAM FOR SUBMISSION