
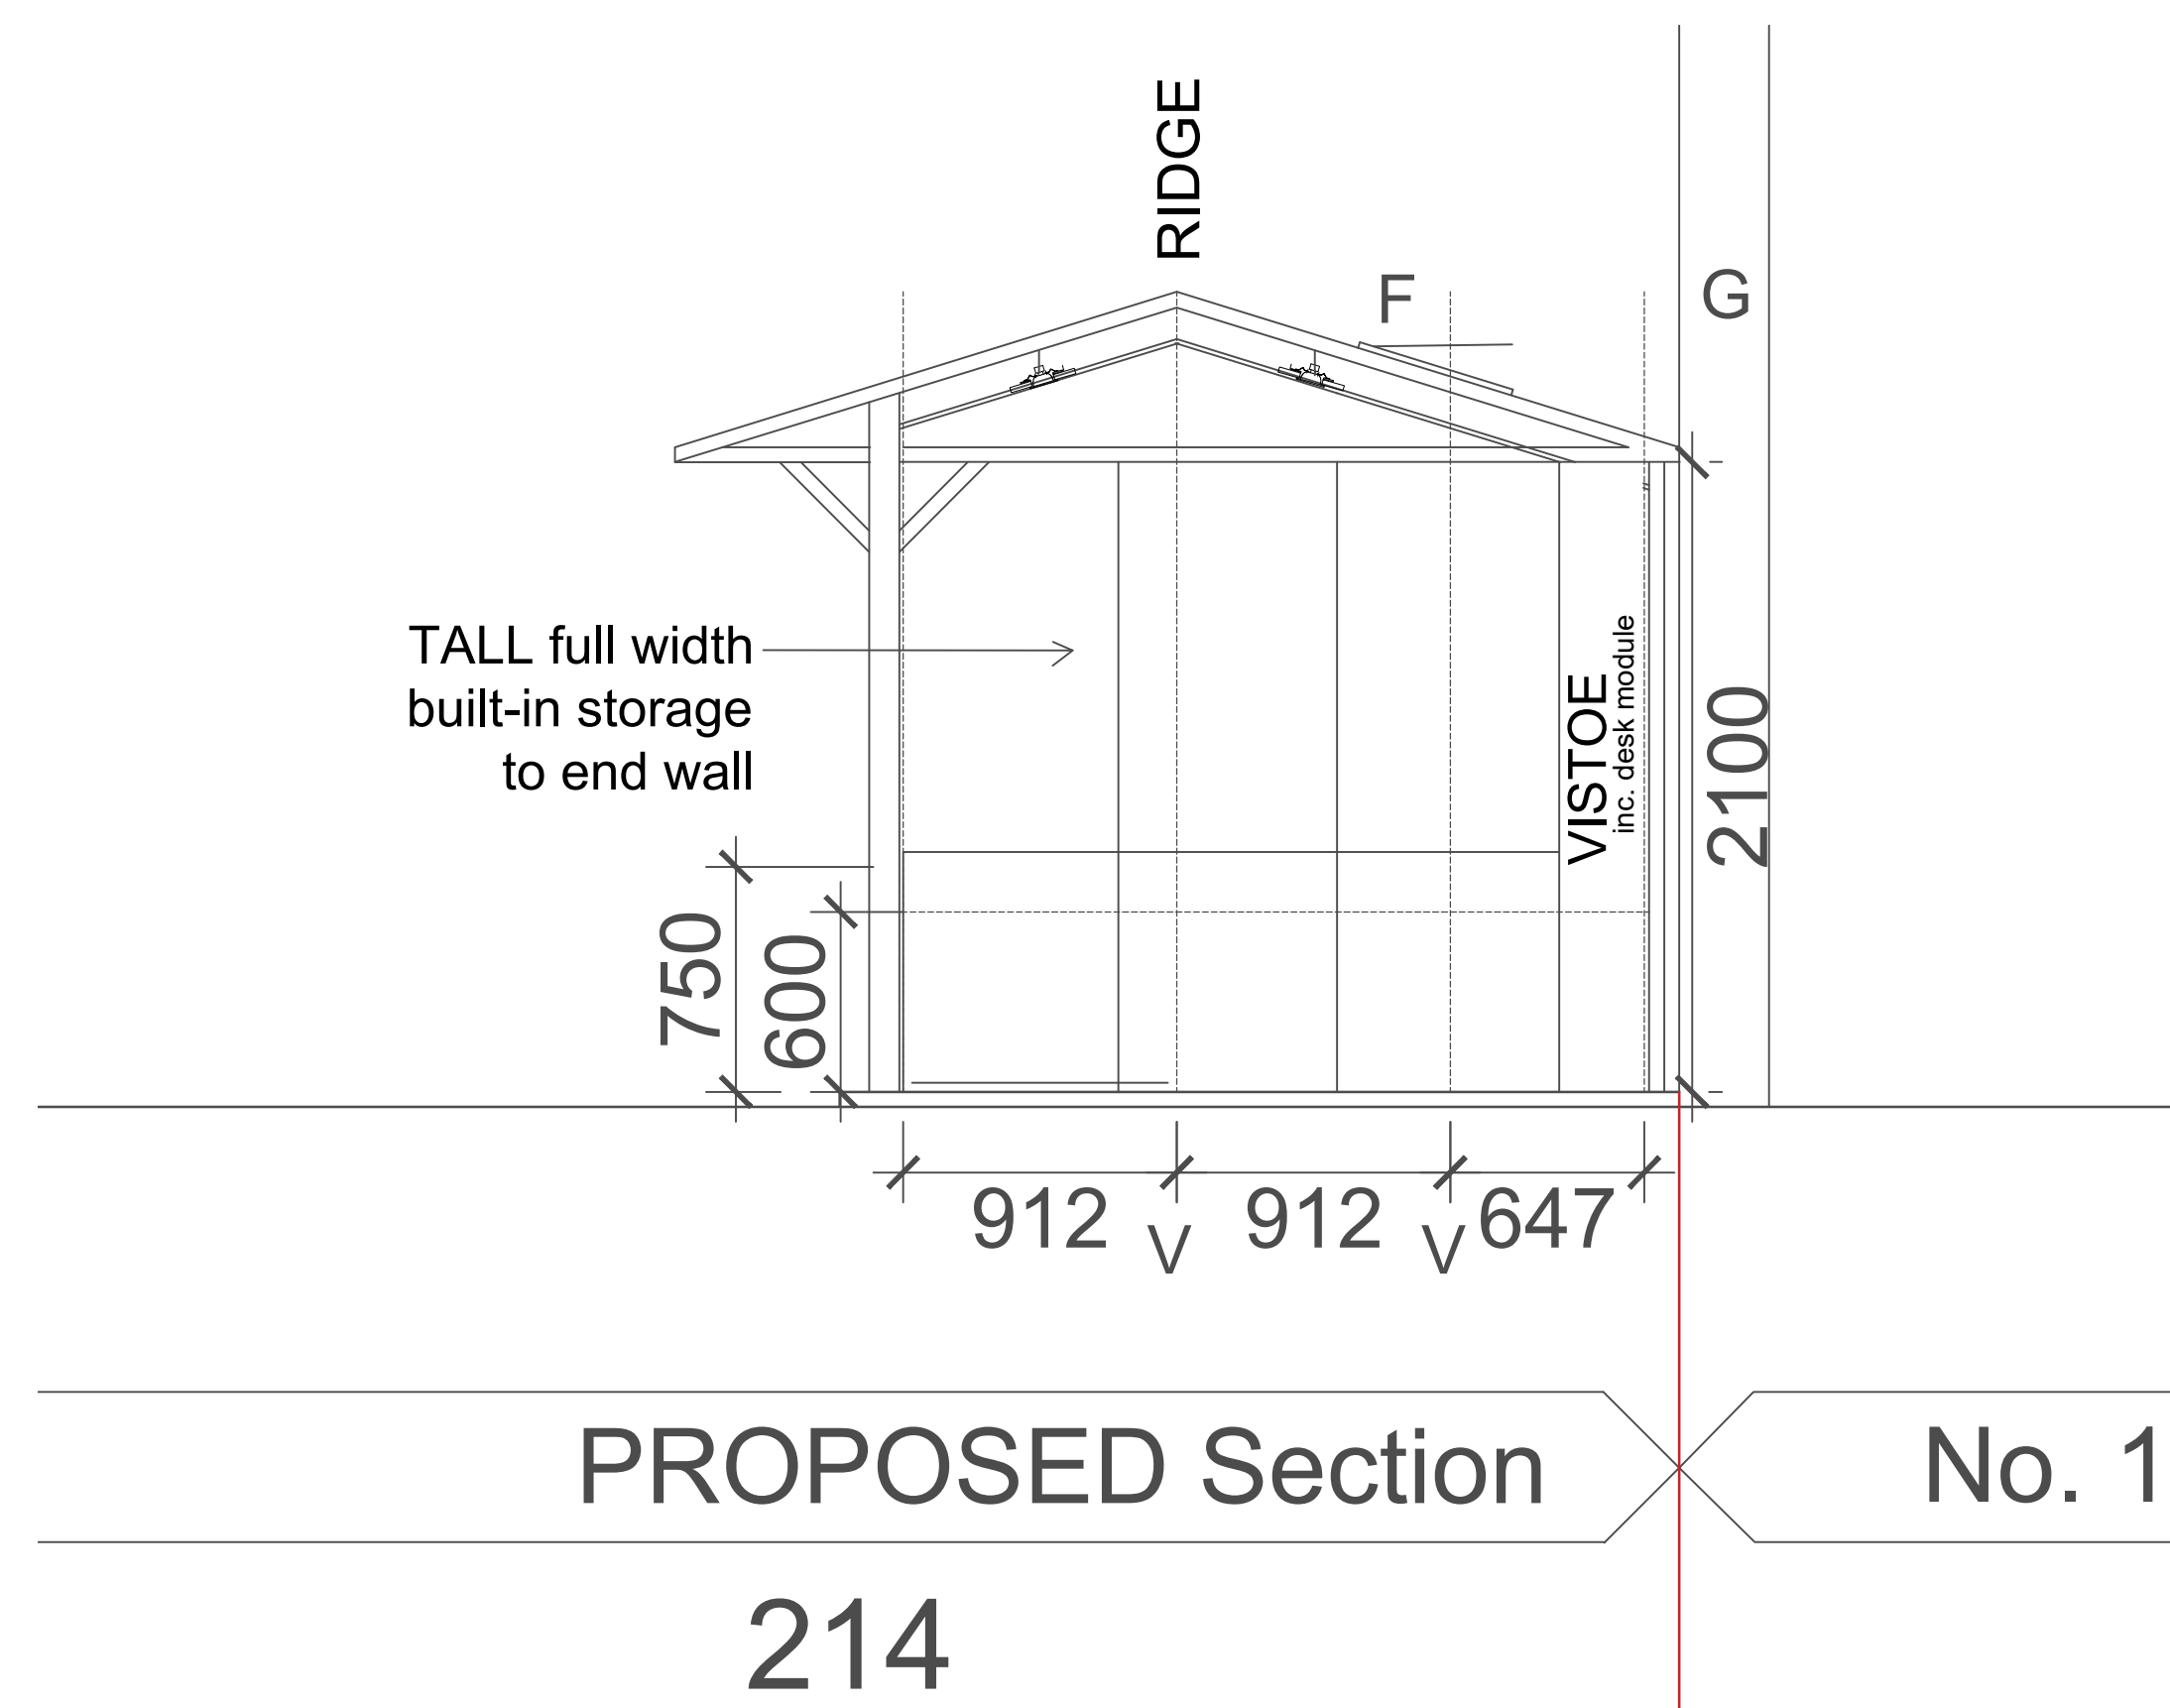
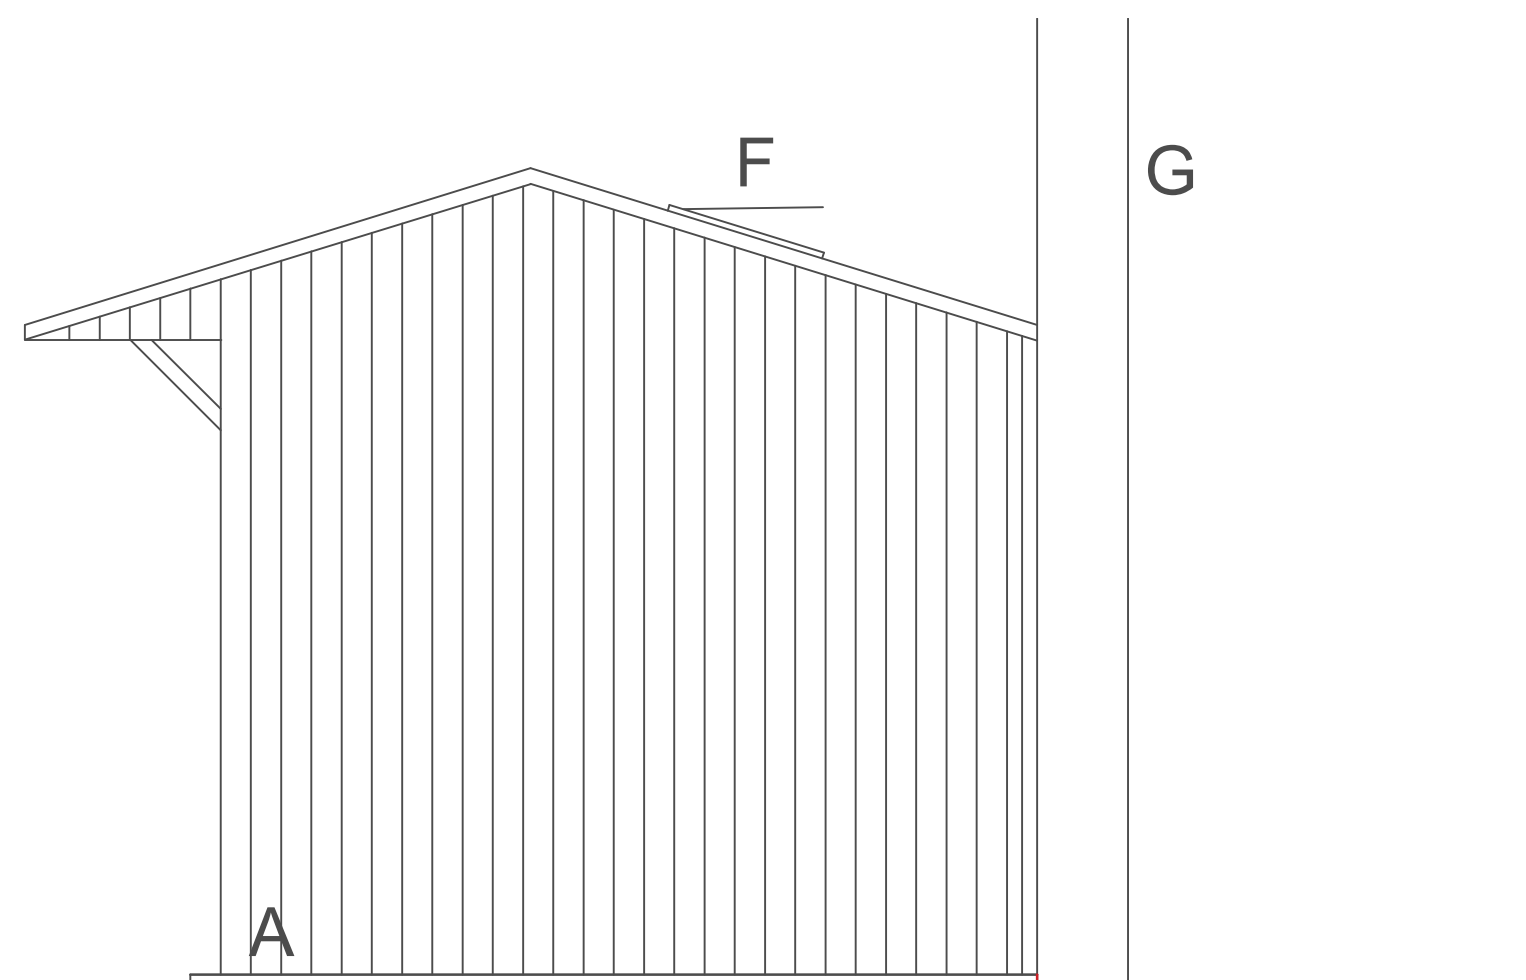


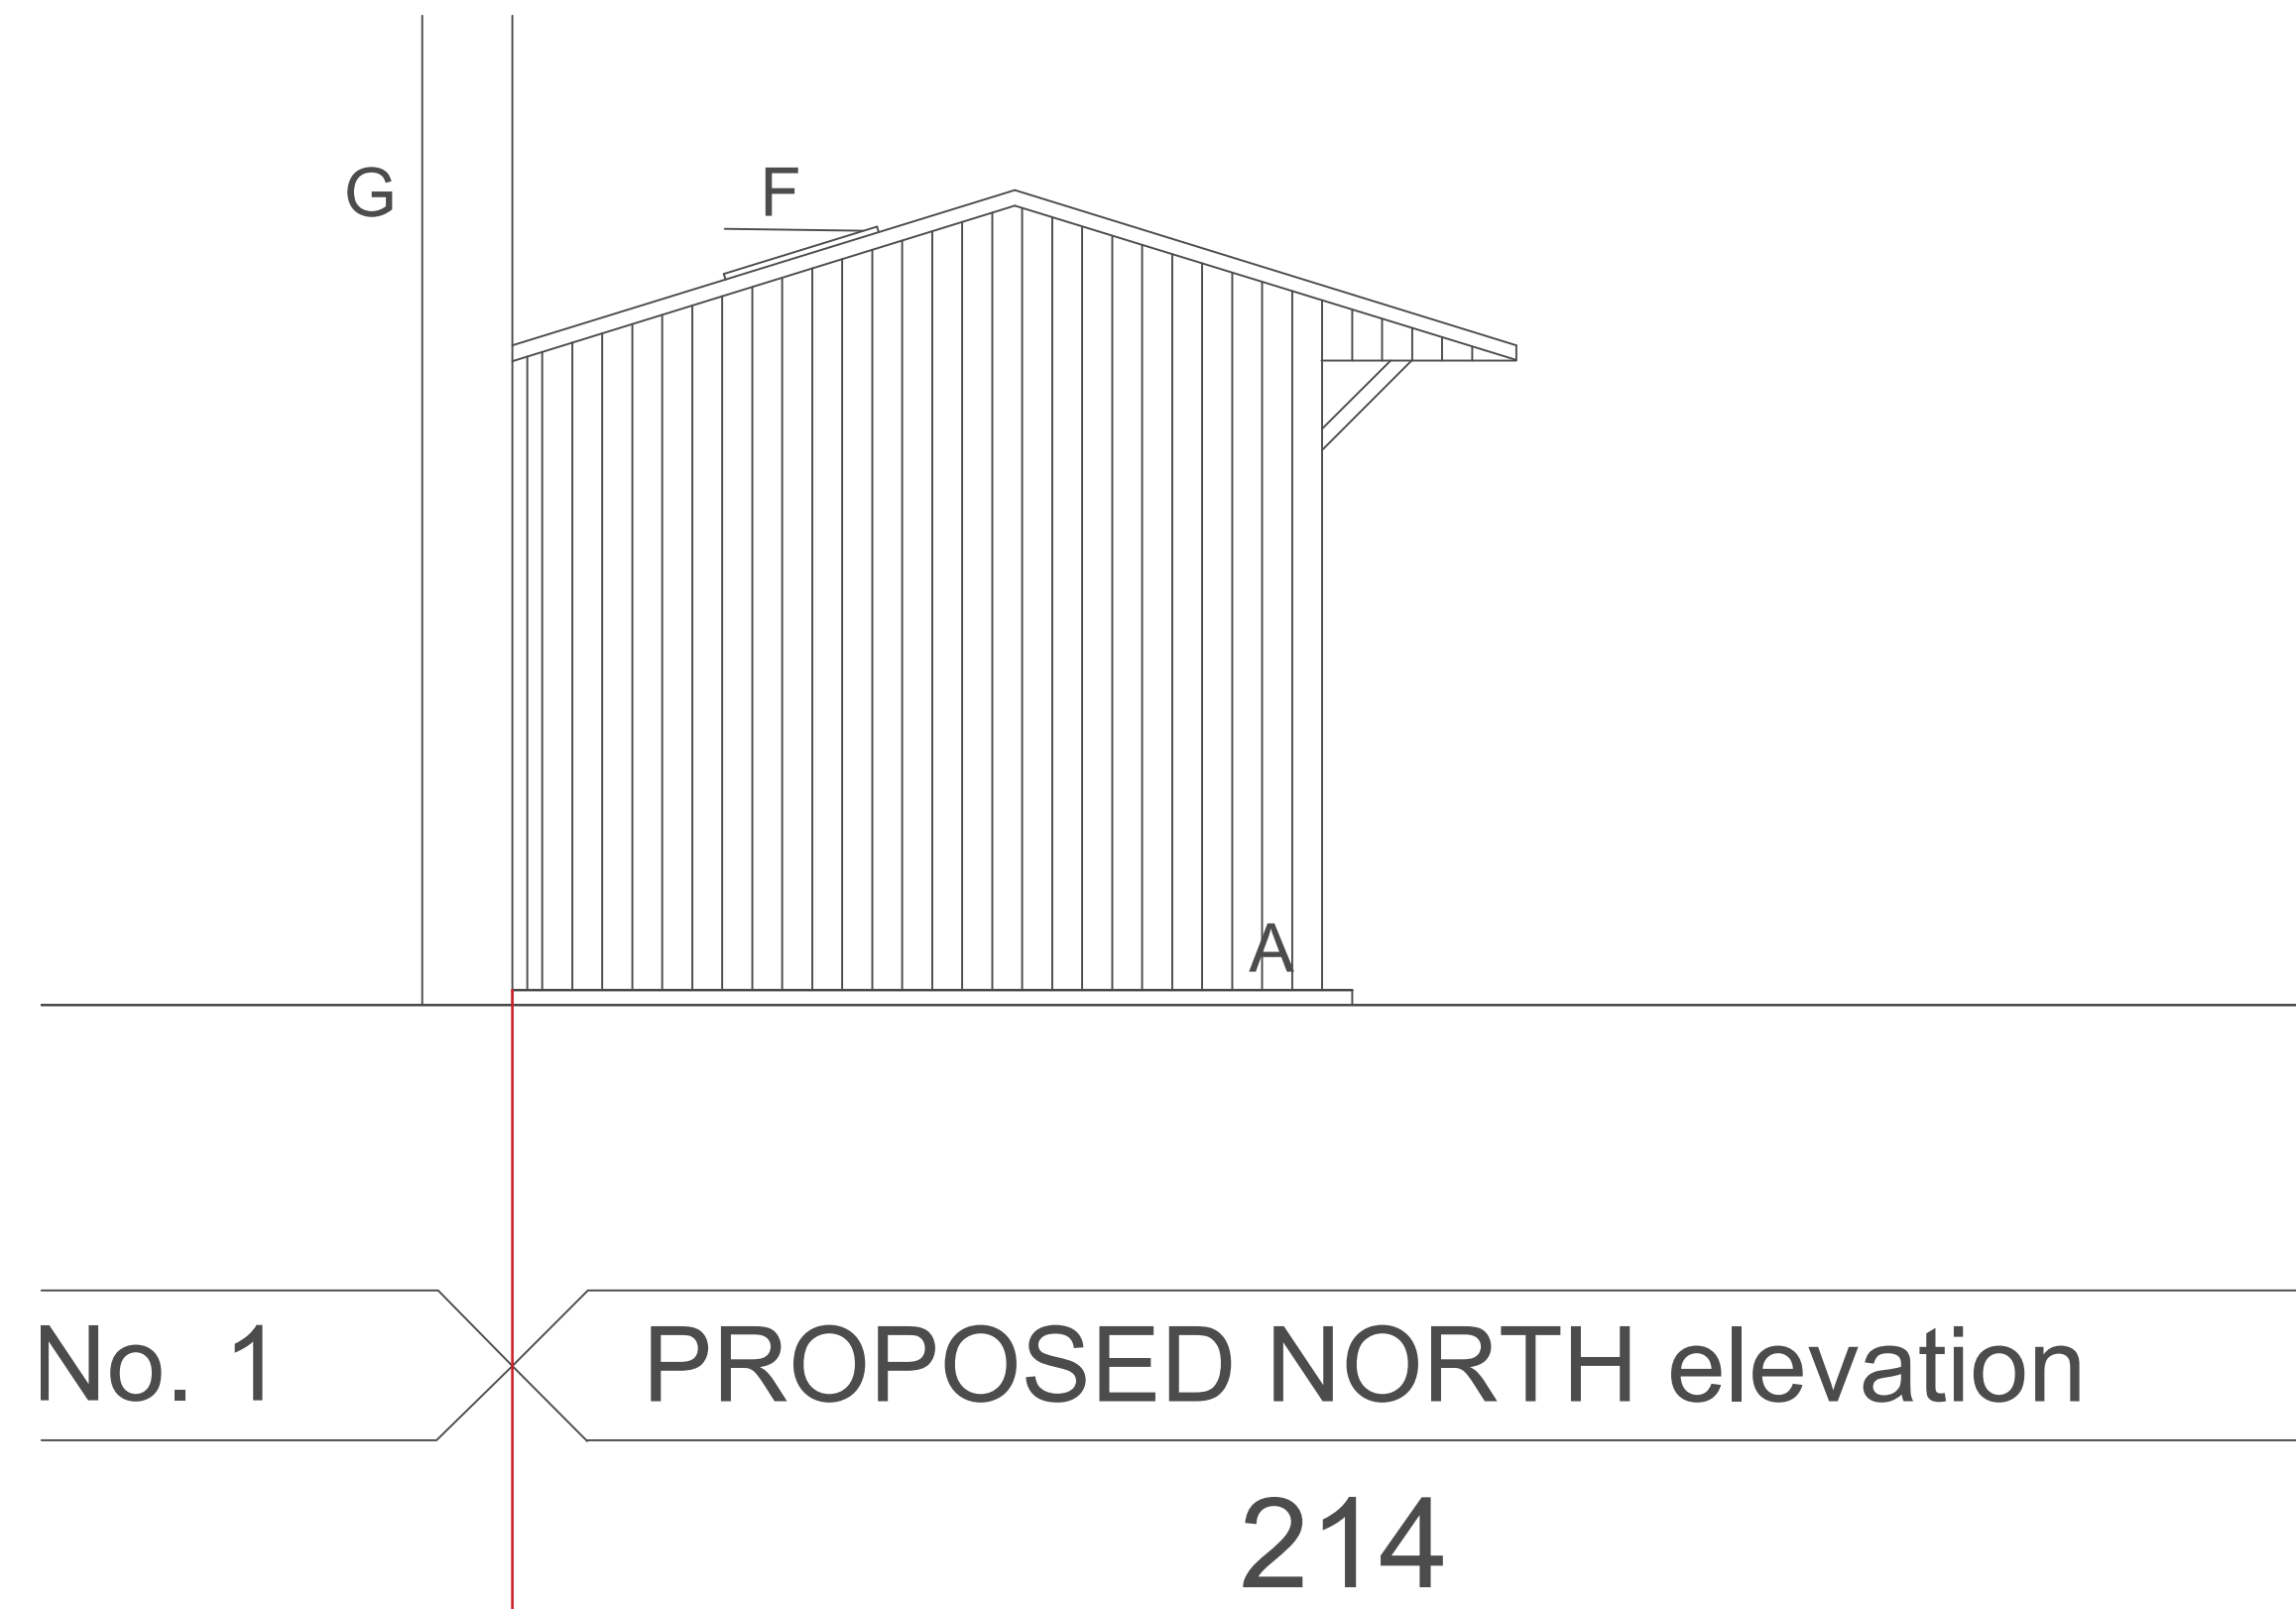

- A VERTICAL TIMBER CLADDING
B TIMBER CB FENCE
C BIFOLD / SLIDING DOORS
D WINDOWS
E FELT ROOF
F ROOF LIGHTS
G FLANK WALL
S SPOT LIGHTS
EQ EQUAL DISTANCE
NOTE-VITSOE + TALL STORAGE TO BE BACKED WITH 15mm PLY


PROPOSED Elevations
drawing title
S Lee + M Ward OUTBUILDING WORKS
214 ARCHWAY ROAD, LB HARINGEY N6 5AX
client / project

F258 /P02
drawing number
1:25 / 1:50
scale @ A1 / A3

F258
project number

-
revision
SJAM
originated by

0 1 2 3 4 5 6 7 8 9 10
Metres
FOR PLANNING
status

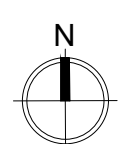

SJAM
architects.com