
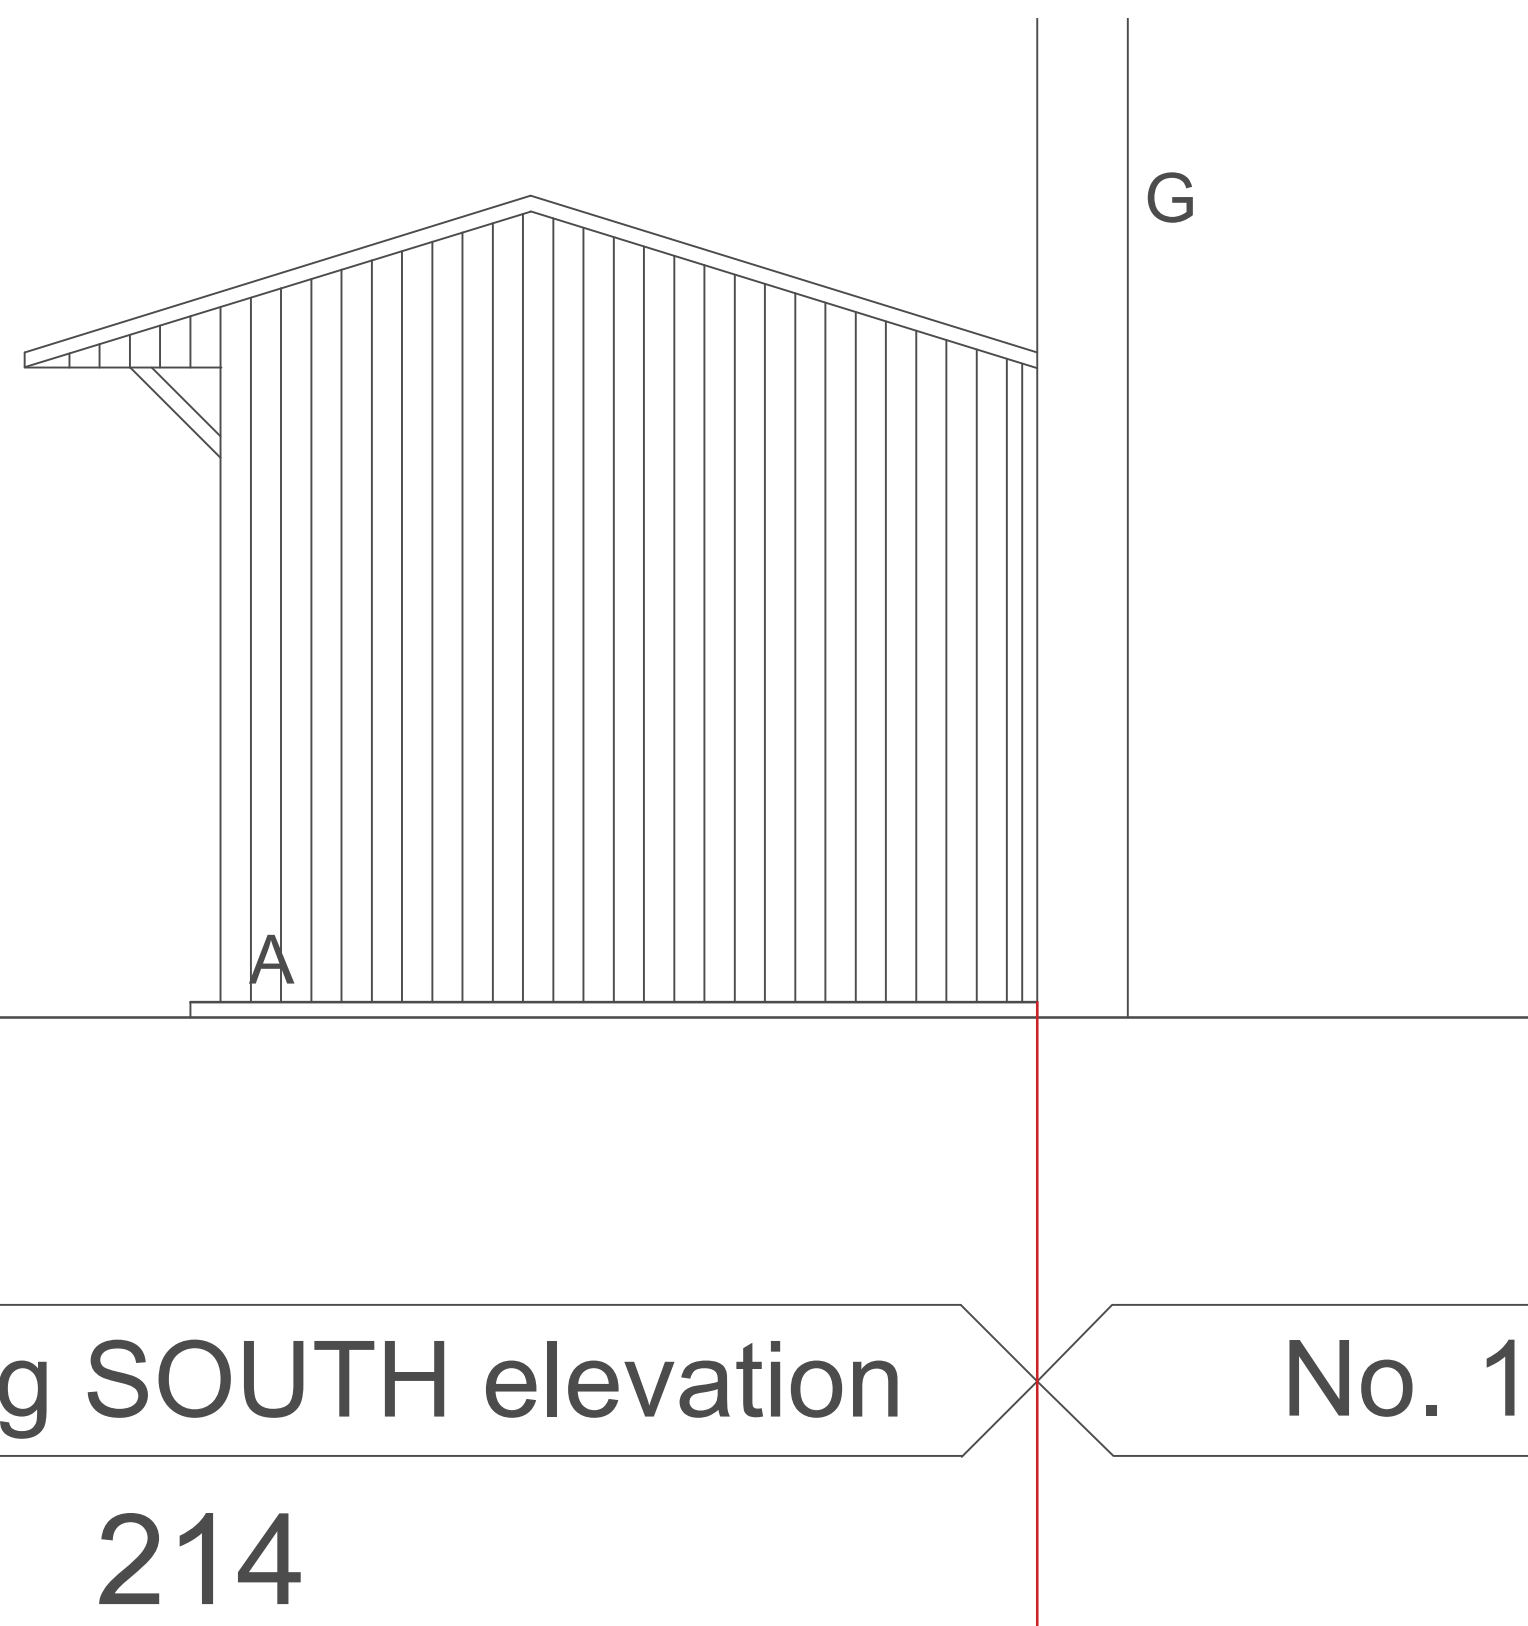


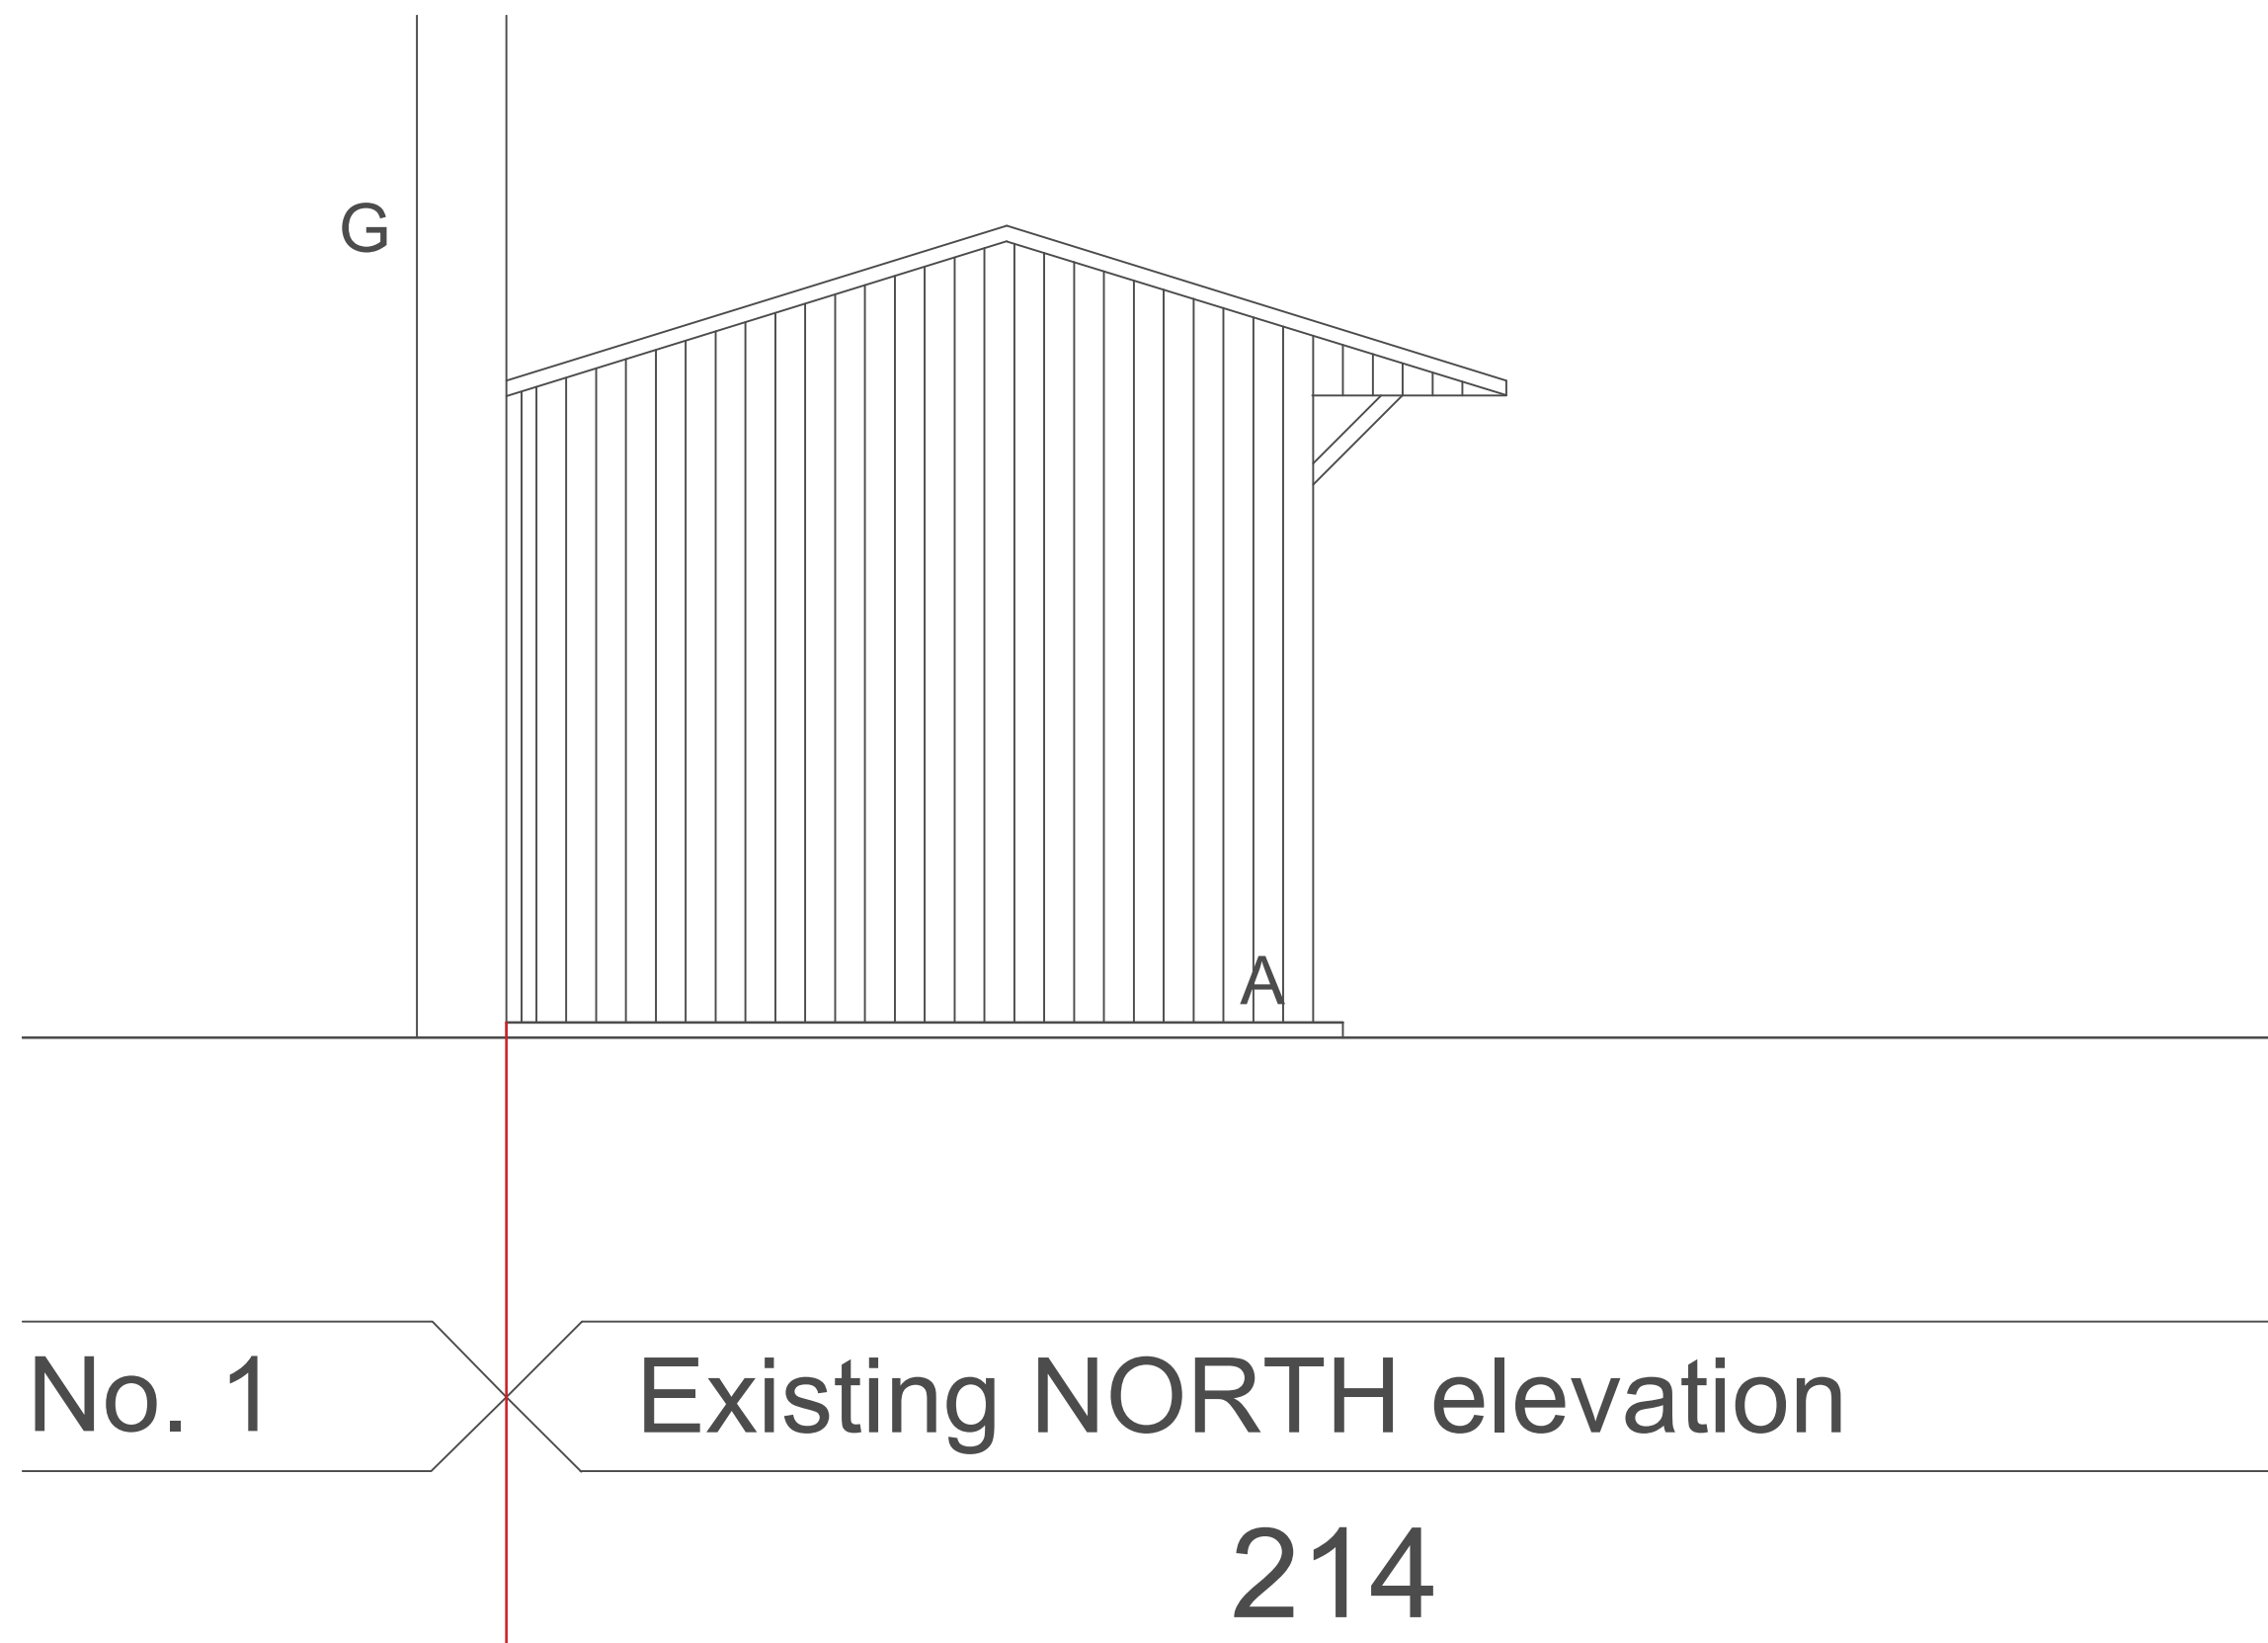

- A VERTICAL TIMBER CLADDING
- B TIMBER CB FENCE
- C BIFOLD / SLIDING DOORS
- D WINDOWS
- E FELT ROOF
- F ROOF LIGHTS
- G FLANK WALL
- S SPOT LIGHTS
- EQ EQUAL DISTANCE

Existing Elevations

drawing title
S Lee + M Ward OUTBUILDING WORKS
214 ARCHWAY ROAD, LB HARINGEY N6 5AX
client / project


F258 /E03

drawing number
1:25 / 1:50
scale @ A1 / A3


F258
project number

-
revision

sJAM
originated by

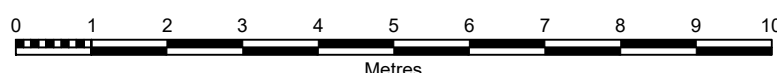

FOR PLANNING
status

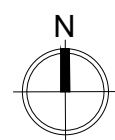

sJAM
architects.com