


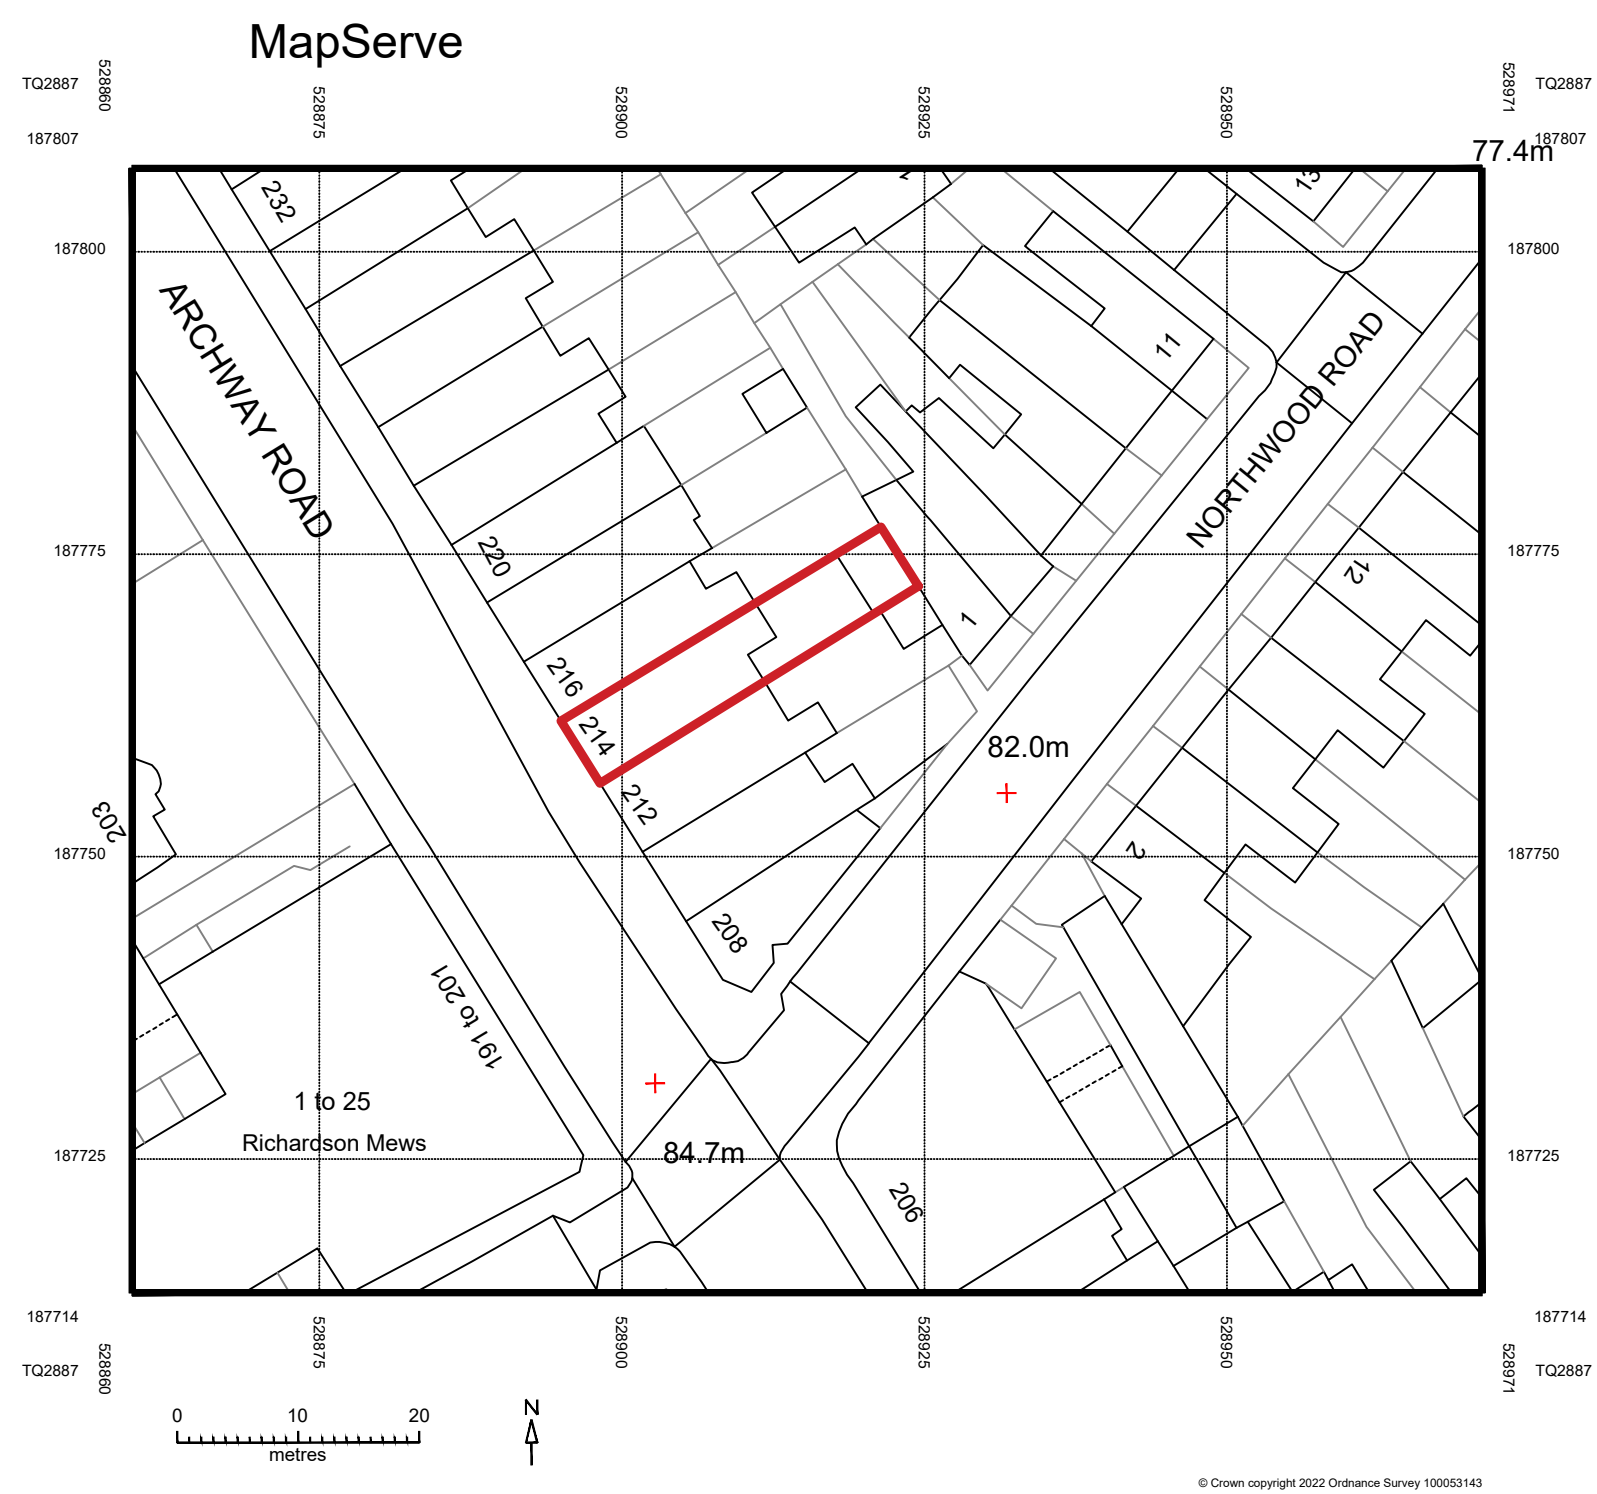

Site Location Plan

drawing title

S Lee + M Ward OUTBUILDING WORKS
214 ARCHWAY ROAD, LB HARINGEY N6 5AX
client / project

F258 /E01

drawing number

1:625 / 1:1250
scale @ A1 / A3

F243
project number

-
revision

SJAM
originated by

FOR PLANNING

status

