
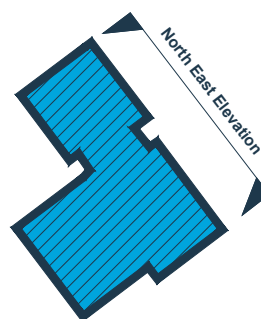


Elevation Survey Notes:

1. Survey undertaken to accuracies stipulated as per band 1 within the RICS guidance note for Measured Surveys of Land, Buildings and Utilities, 3rd edition
2. Dalour Macdonen have undertaken this survey as per the original instruction and as required for any analysis or use of the data. The survey is not intended for purposes, scales or accuracies, or for any matters resulting from their use for purposes other than that stated in the instruction.
3. Survey was undertaken in accordance with the instruction. All reasonable efforts were made to obtain all data but obstructed areas or areas with no access were not surveyed and are highlighted in pink.
4. This document is a record of the data and any arbitrary datum of 9m
5. Elevation details have been measured using Laser Scanning technology, only details that can be captured from the Laser Scanner location at ground level is shown.
6. The survey was undertaken in accordance with the instruction.
7. Dimensions should not be scaled. All dimensions should be checked on site before use.
8. The information contained in this document is confidential and protected by copyright. The use, copying or disclosure to a third party, whether wholly or in part, without the express written permission of, and in the manner prescribed by Dalour Macdonen constitutes an infringement of copyright.
9. Information provided should not be altered or modified in any way. It should not be used for any other purpose other than that for which it was provided. It should not be used in other papers without prior agreement of Dalour Macdonen.

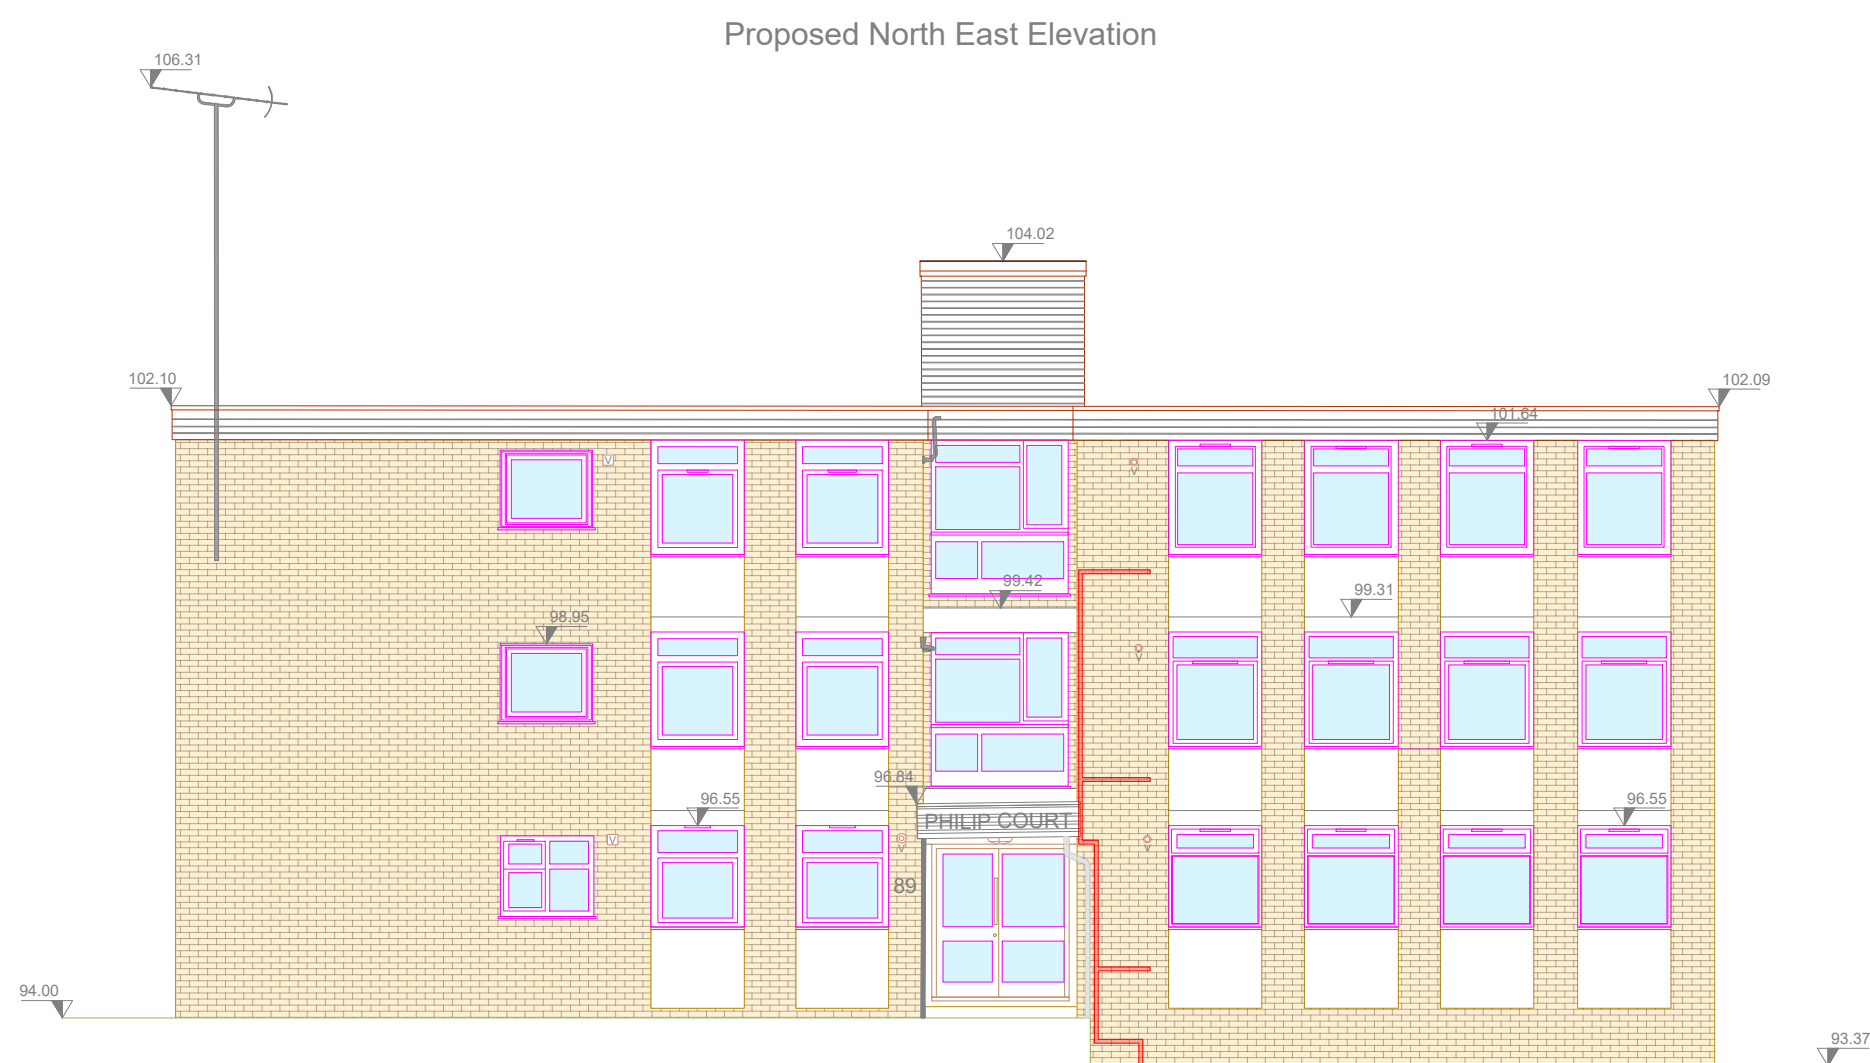

Client:	
---------	--

Cadent Gas

Location:

Philip Court, London, N6 5LN

Coords:	N/A
---------	-----

Schema Name:

EP - Philip Court, N6 5LN

Drawing Name:

Elevation Plan

Drawing No: 23004242_PLN_EL_1.1_A		
Rev	Date	Description
-	05.04.2023	First Issue
A	17.04.2023	Amended Proposed Design

Surveyed by & Date:	LB	03.04.2023 
Drawn:	LB	
Approved:	DH/ES	
Sheet No:	1 of 1	
Sheet Size:	A2	