


Site 57 Park Avenue

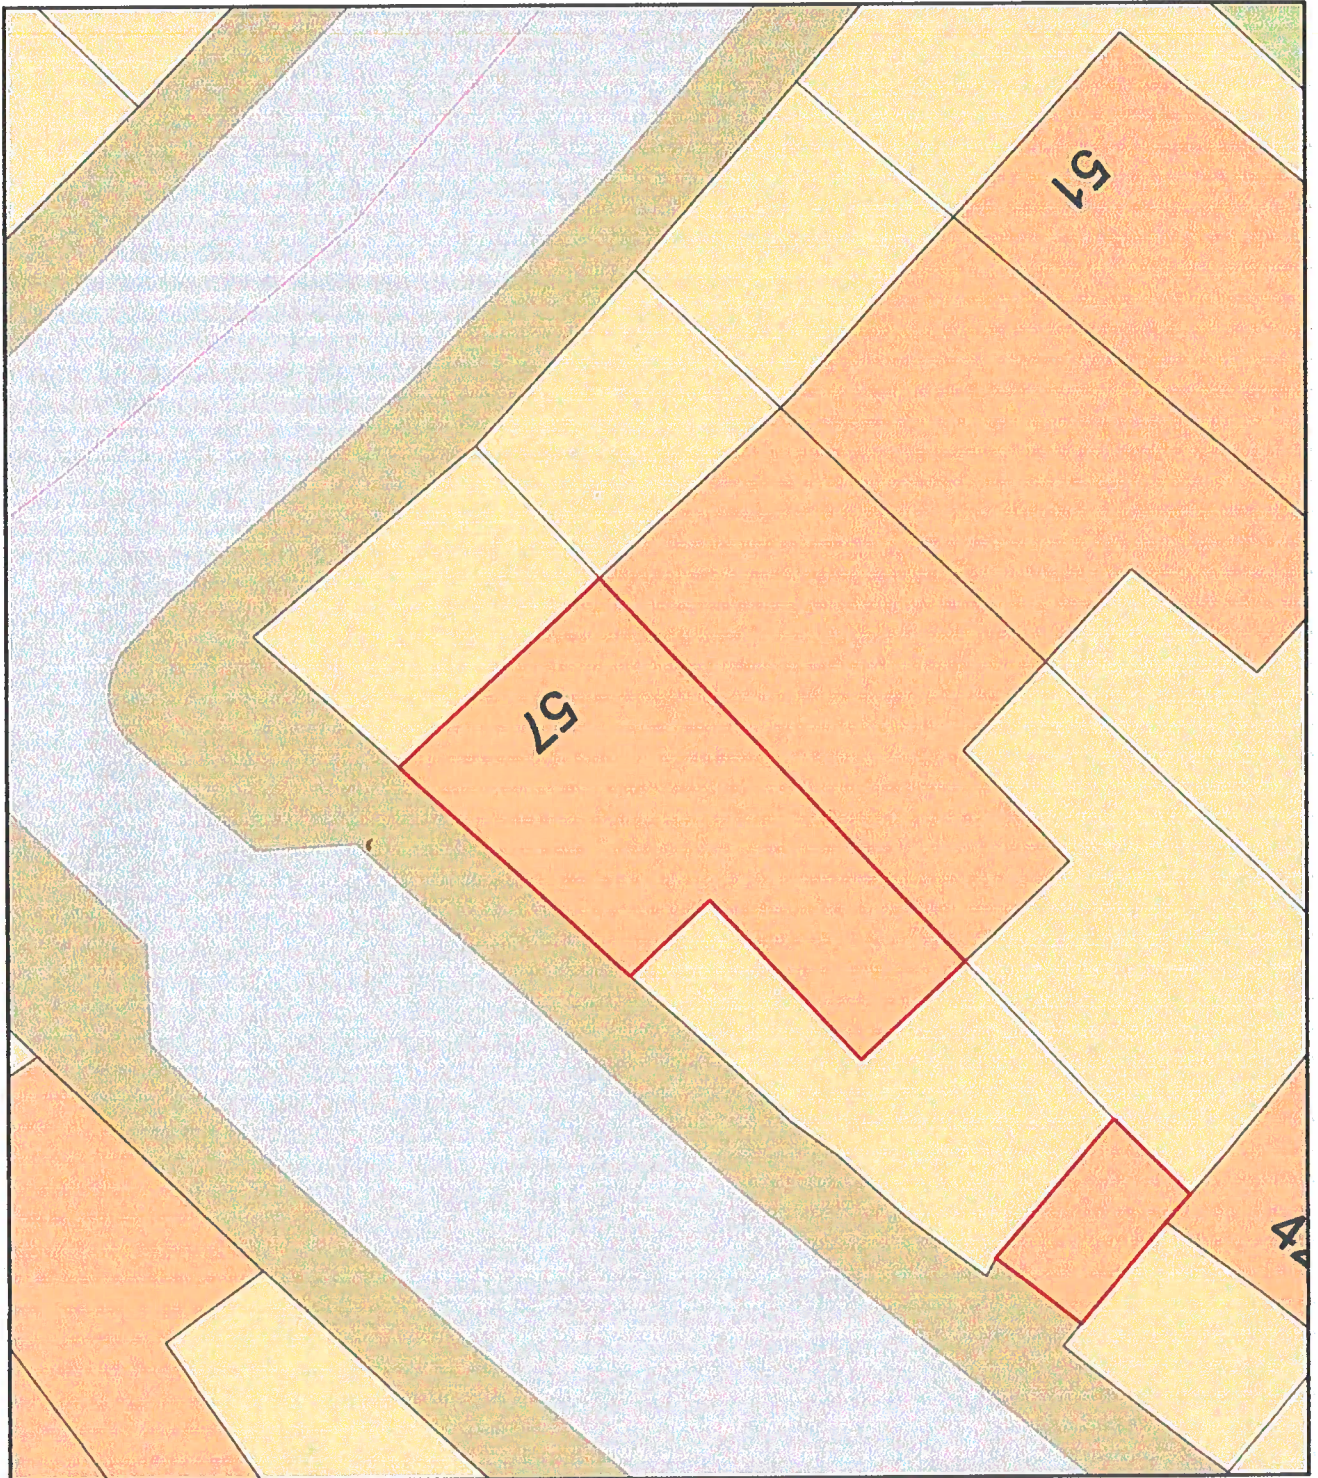

Plan Produced for: **Kamaljit Kaur**
Date Produced: 16 Feb 2023
Plan Reference Number: TQRQM23047174608272
Scale: 1:200 @ A4