


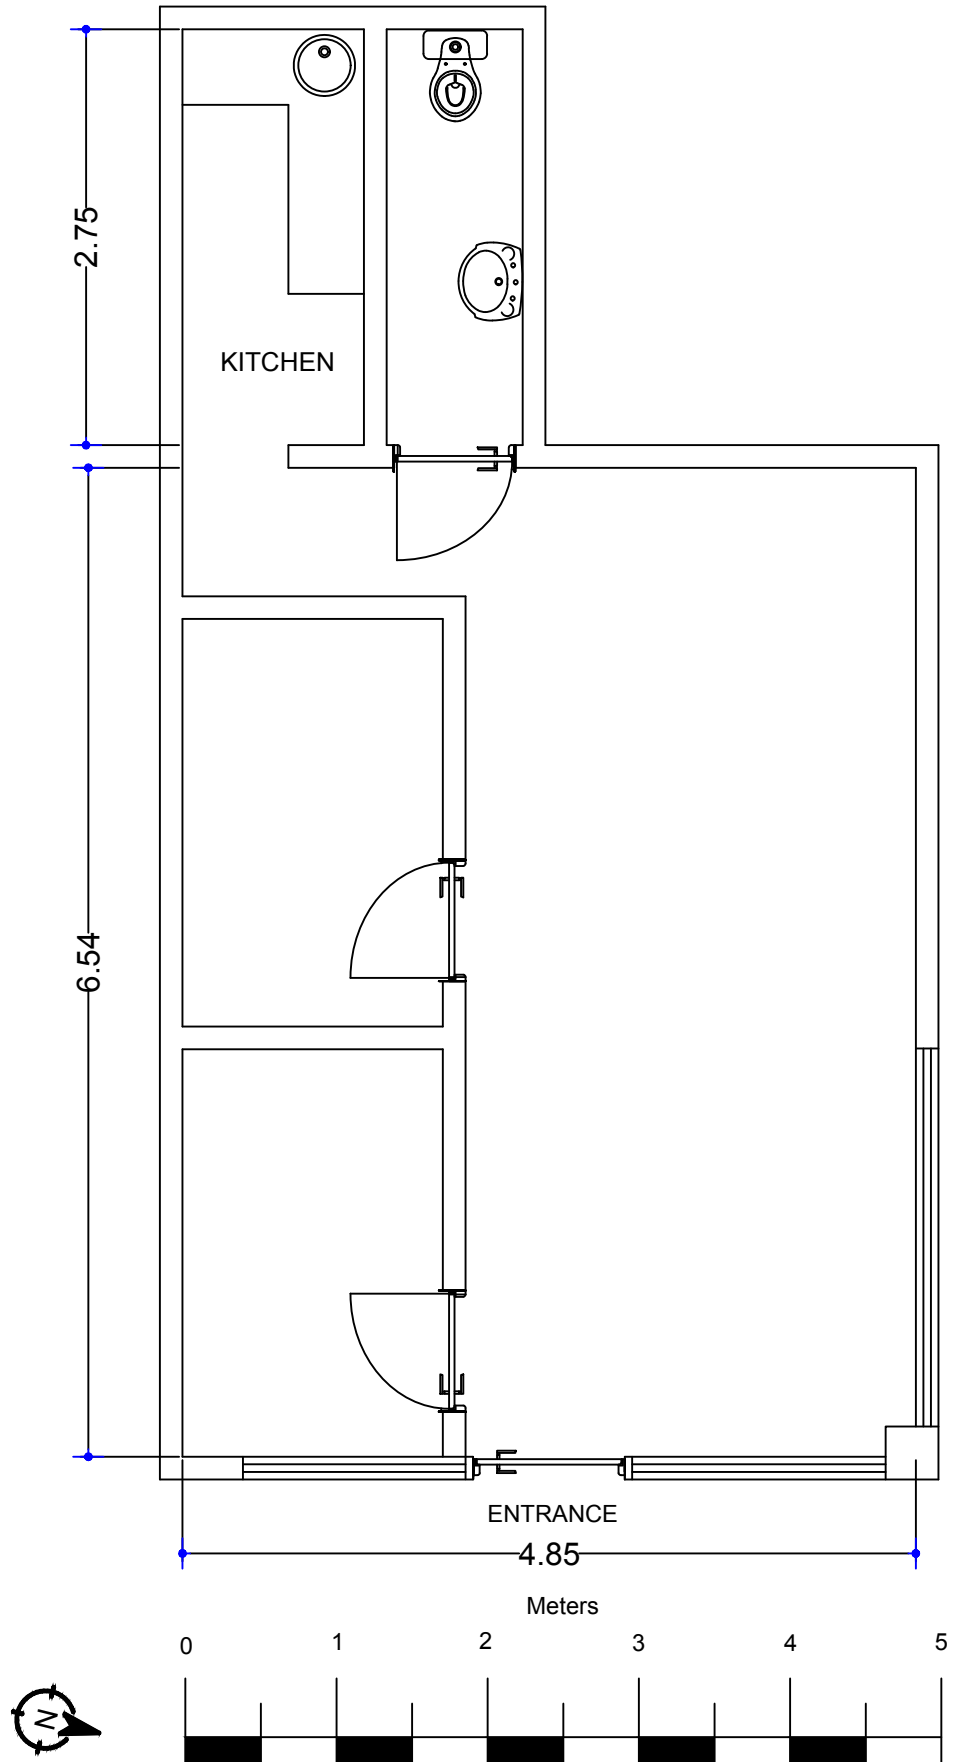

|                                                       |                                                                      |                                            |                                                |                                                                                                |
|-------------------------------------------------------|----------------------------------------------------------------------|--------------------------------------------|------------------------------------------------|------------------------------------------------------------------------------------------------|
| <b>Client</b><br><br>For Change of Use<br>Application | <b>Address</b><br><br>262 High Road<br>Wood Green, London<br>N22 8JX | <b>Location</b><br><br>Existing Floor Plan | <b>Scale</b><br>1:50<br><br><b>Sheet</b><br>A4 | <b>RADON 86 LTD</b><br>44 Broadway, London, E15 1XH<br>Tel: 07398272023<br>admin@radon86.co.uk |
|-------------------------------------------------------|----------------------------------------------------------------------|--------------------------------------------|------------------------------------------------|------------------------------------------------------------------------------------------------|