
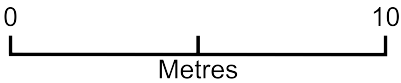


37 Nursery Street

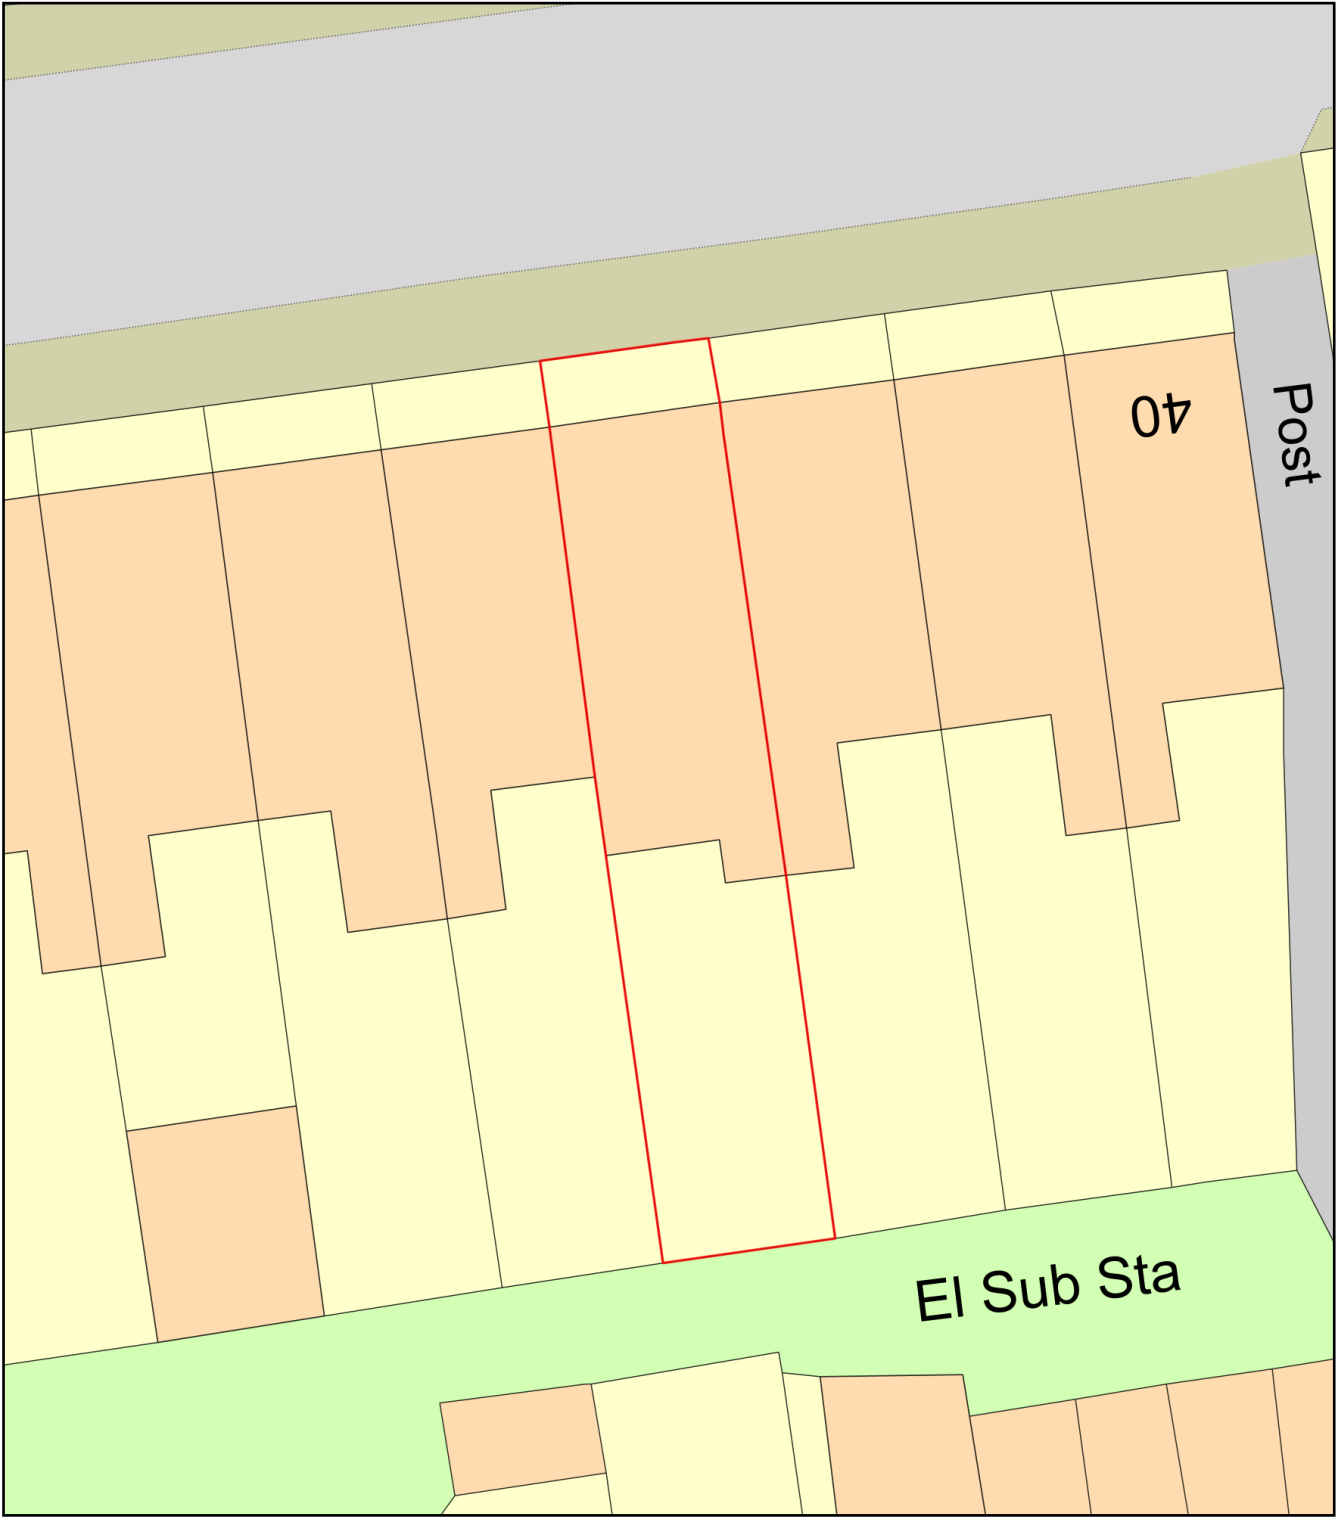

Plan Produced for: Ecotrus

Date Produced: 26 Apr 2023

Plan Reference Number: TQRQM23116095302887

Scale: 1:200 @ A4