



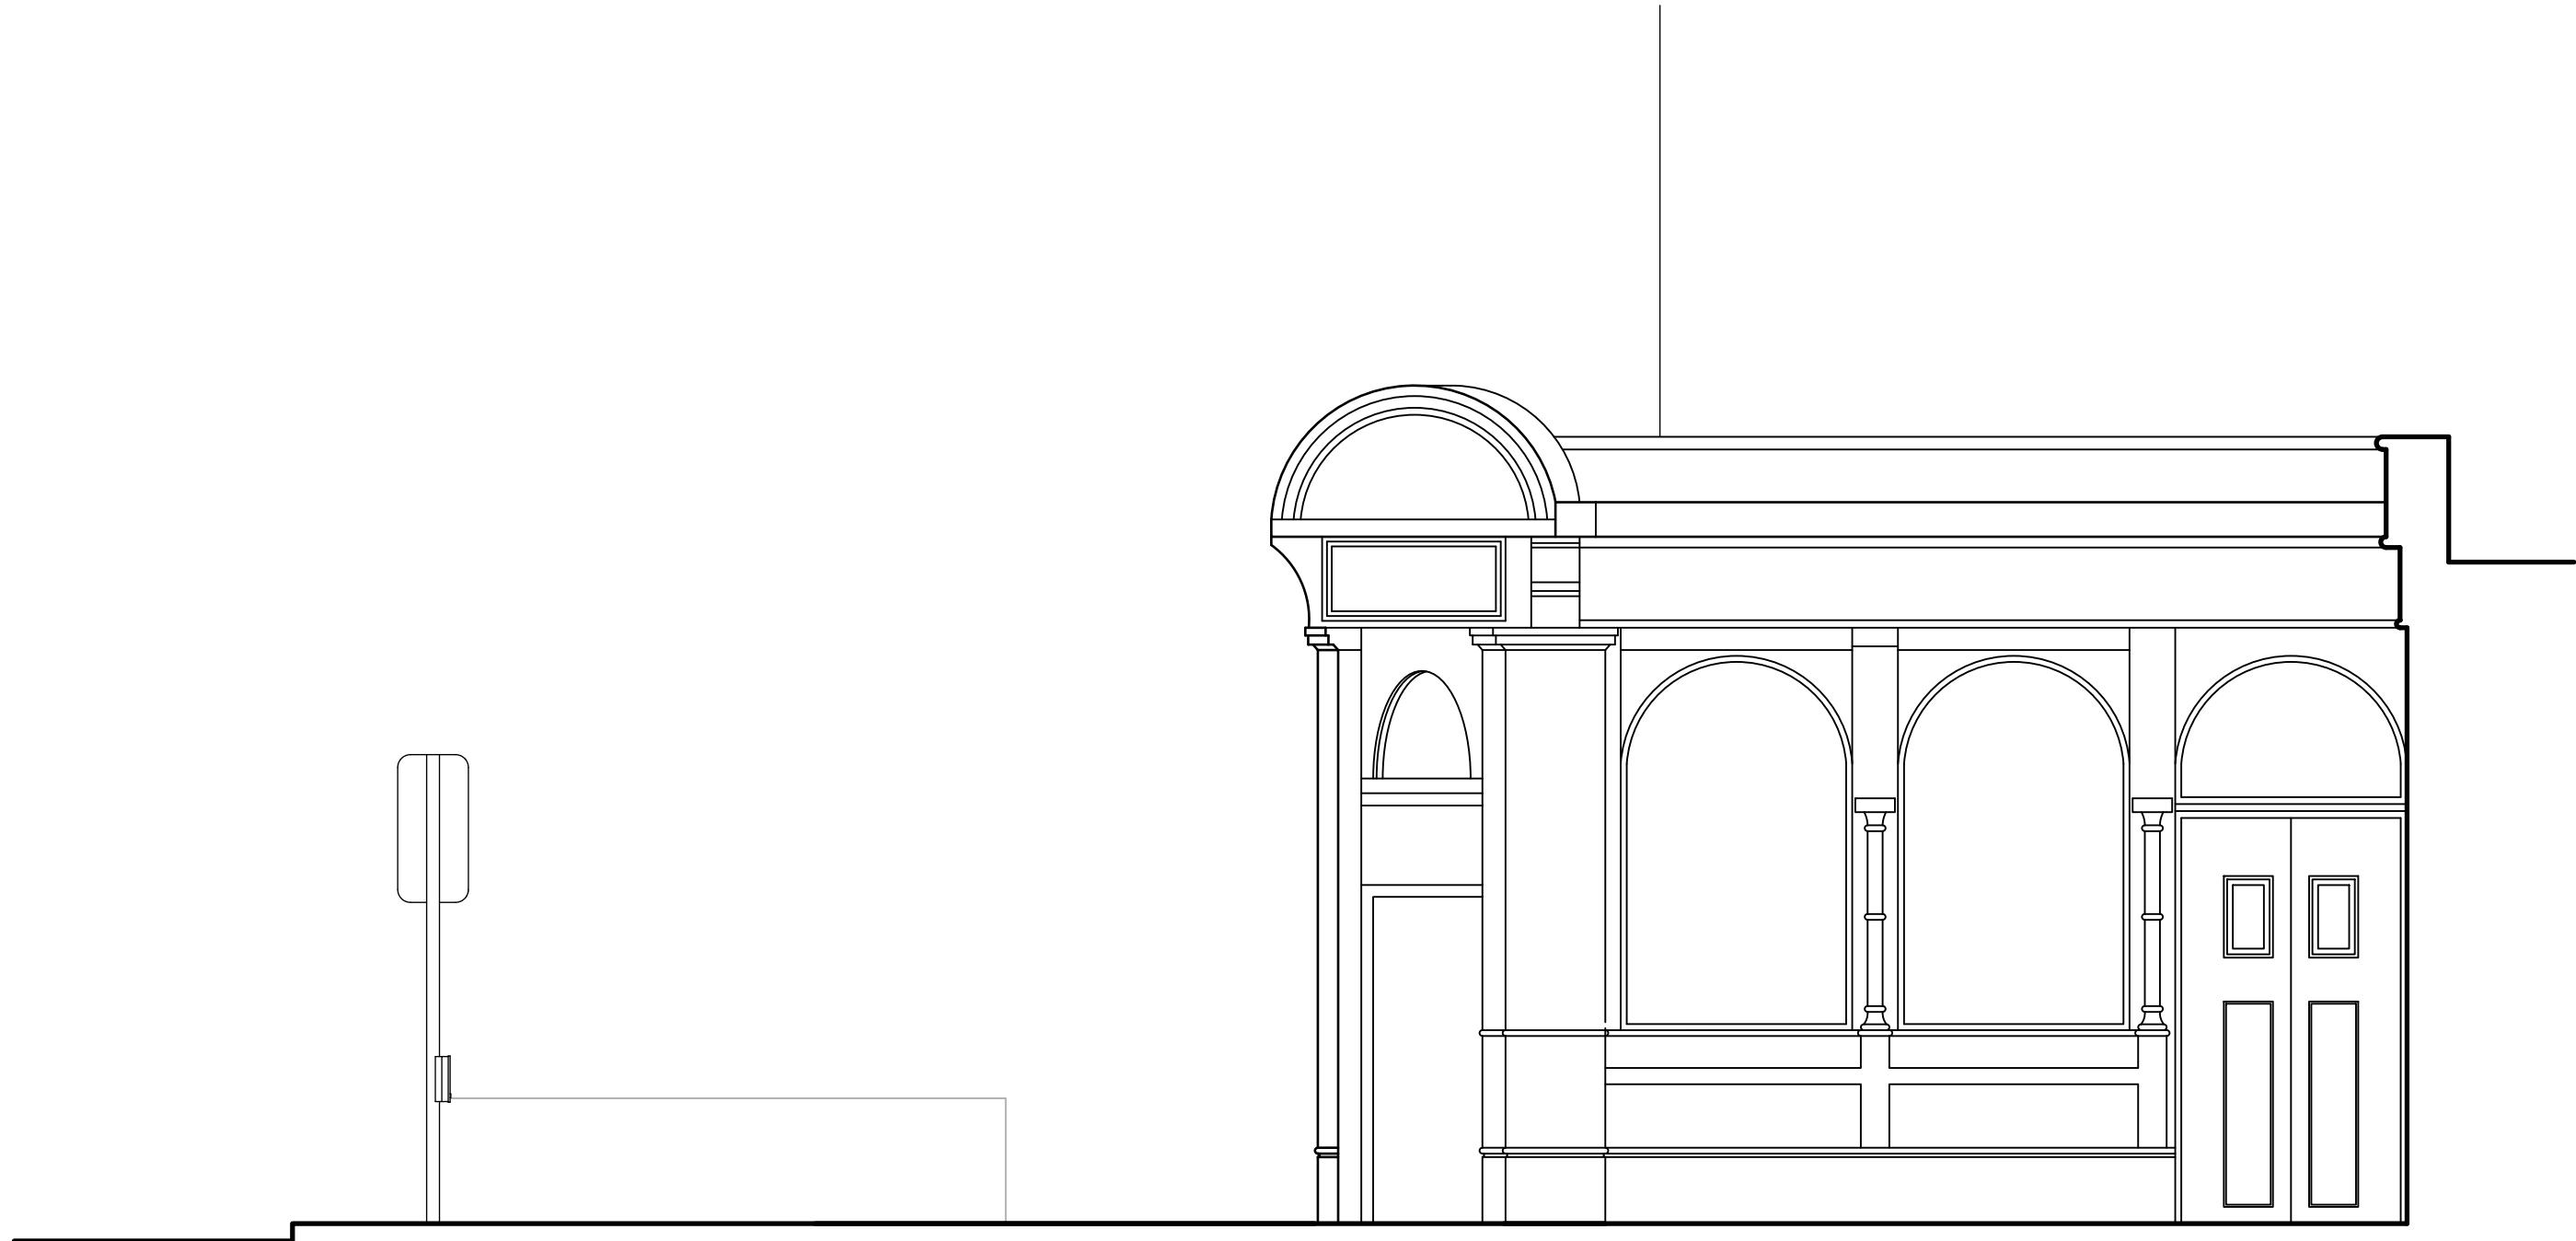

ELEVATION 3-3.

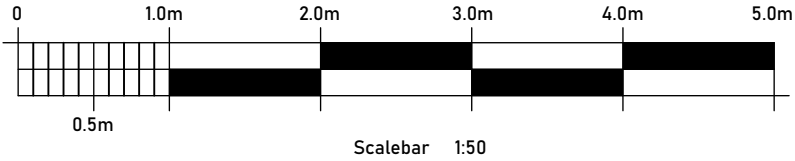

Copyright:  
This drawing and design and all the information contained therein is the sole copyright of SODA Ltd. and reproduction in any form is forbidden unless permission is obtained in writing.  
  
No dimensions to be scaled from this drawing. All Contractors must visit site and be responsible for taking and checking all dimensions relative to this work. The Designer must be advised of any discrepancies in writing.

Revision:

|           |           |
|-----------|-----------|
| Scale:    | 1:50 @ A1 |
| Date:     | 18.03.23  |
| Drawn by: | RGC       |

|                                                                                      |                                                             |                            |                             |
|--------------------------------------------------------------------------------------|-------------------------------------------------------------|----------------------------|-----------------------------|
| Job title:<br>The twelve Pins<br>Seven Sisters Road, Finsbury Park<br>London, N4 2DE | Drawing title:<br>External Elevations as Existing<br>2 of 2 | Drawing Number:<br>989/106 | Client:<br>Star Pubs & Bars |
|--------------------------------------------------------------------------------------|-------------------------------------------------------------|----------------------------|-----------------------------|

The Studio, Sovereign House,  
Wakefield WF2 8EF  
01924 372654 studio@sodagroup.co.uk

