


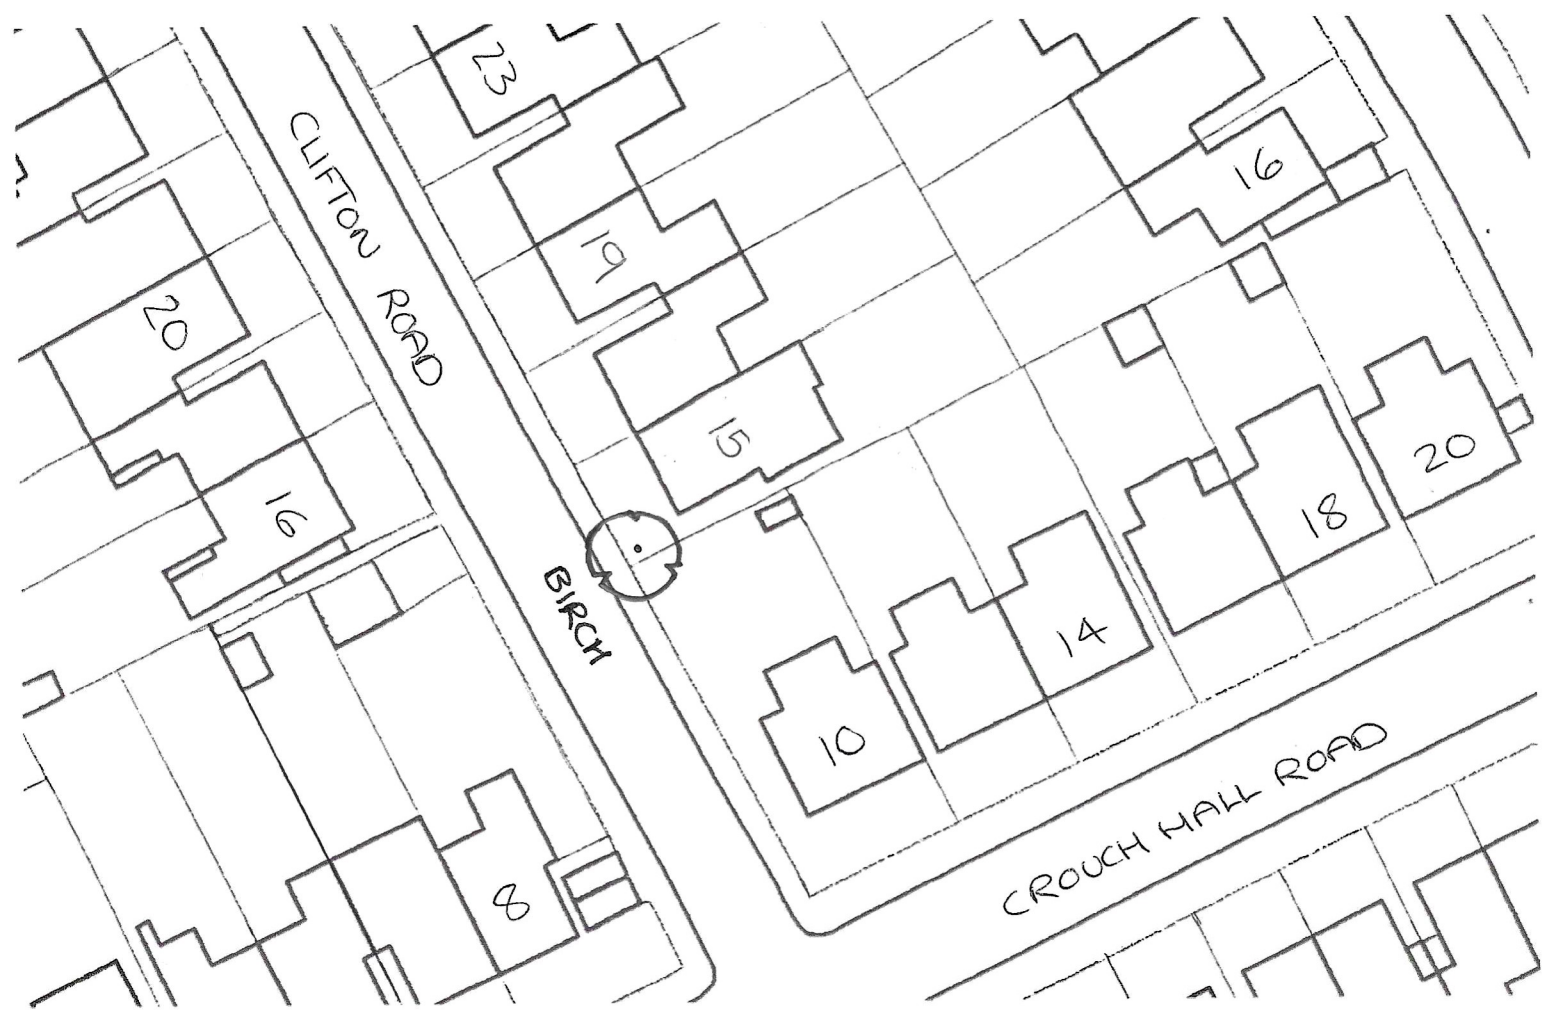

SITE PLAN FOR
15, CLIFTON ROAD,
LONDON,
N8 8JA