


UK
Planning
Maps

01856 898 022
www.UKPlanningMaps.com

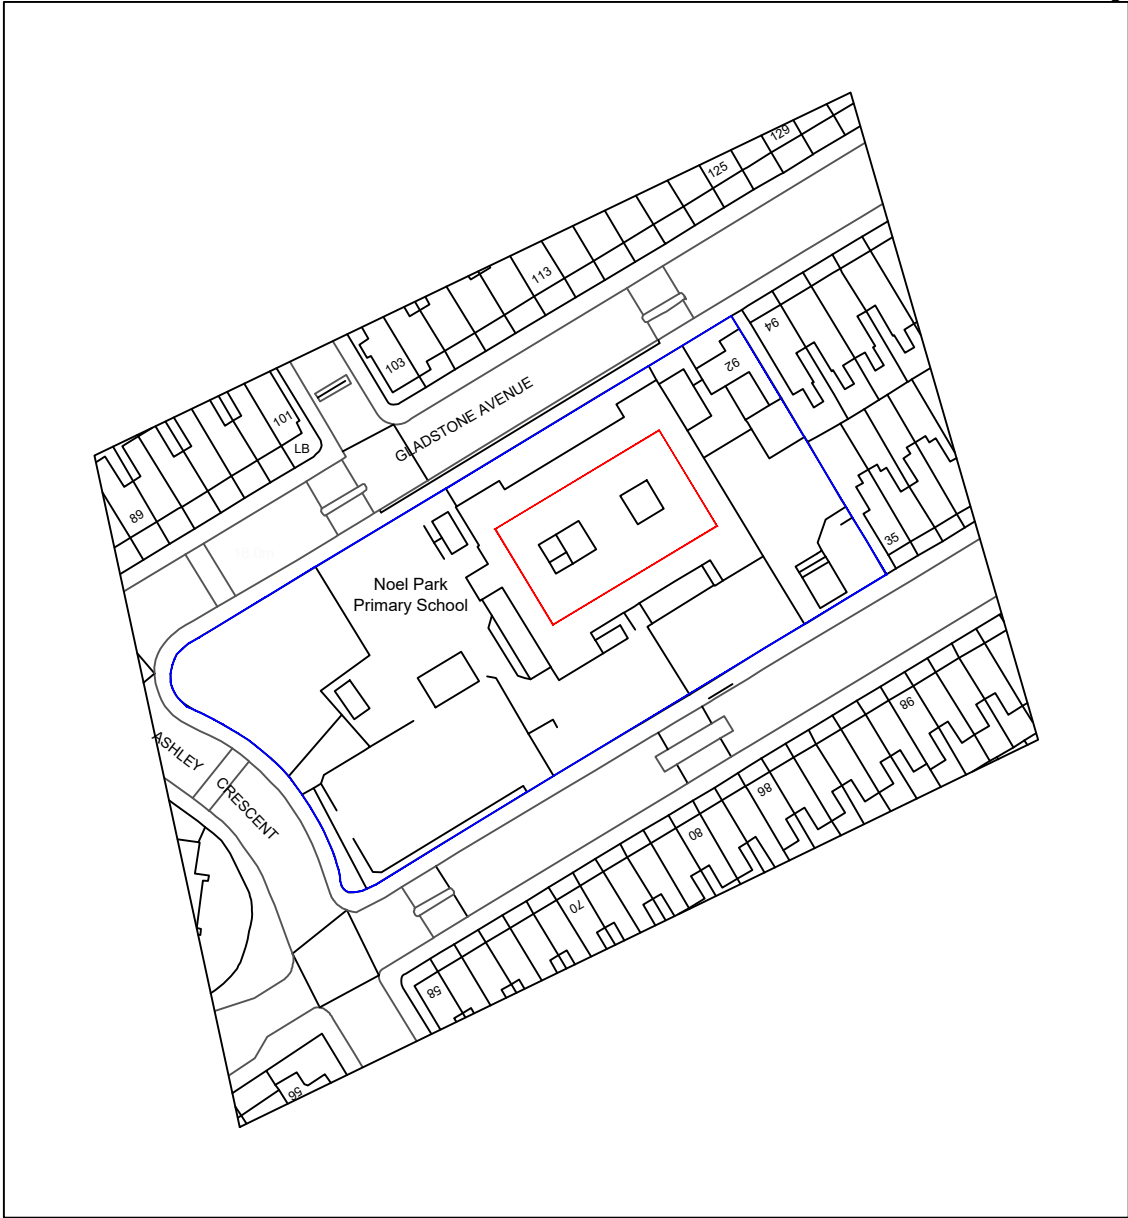

Produced on 21 April 2023 from the Ordnance Survey National Geographic Database and incorporating surveyed revision available at this date.
This map shows the area bounded by 531416 190116,531548 190180,531517 190287,531392 190227,531416 190116
Crown copyright and database rights 2023 OS 100054135. Supplied by copla ltd trading as UKPlanningMaps.com a licensed Ordnance Survey partner (OS 100054135).
Data licence expires 21 April 2024. Unique plan reference: vx/939564/1267443



General Notes

No.	Revision/Issue	Date
-----	----------------	------

Firm Name and Address
eEnergy Services UK Ltd
20 St Thomas Street
London
SE1 9RS

Project Name and Address
Solar PV installation
Noel Park Primary
Gladstone Avenue
Noel Park, London
N22 6PA

Drawing Title
Location Plan

Project SOR-008114/14	Sheet
Date 18 April 2023	
Scale 1:1250 @ A3	