


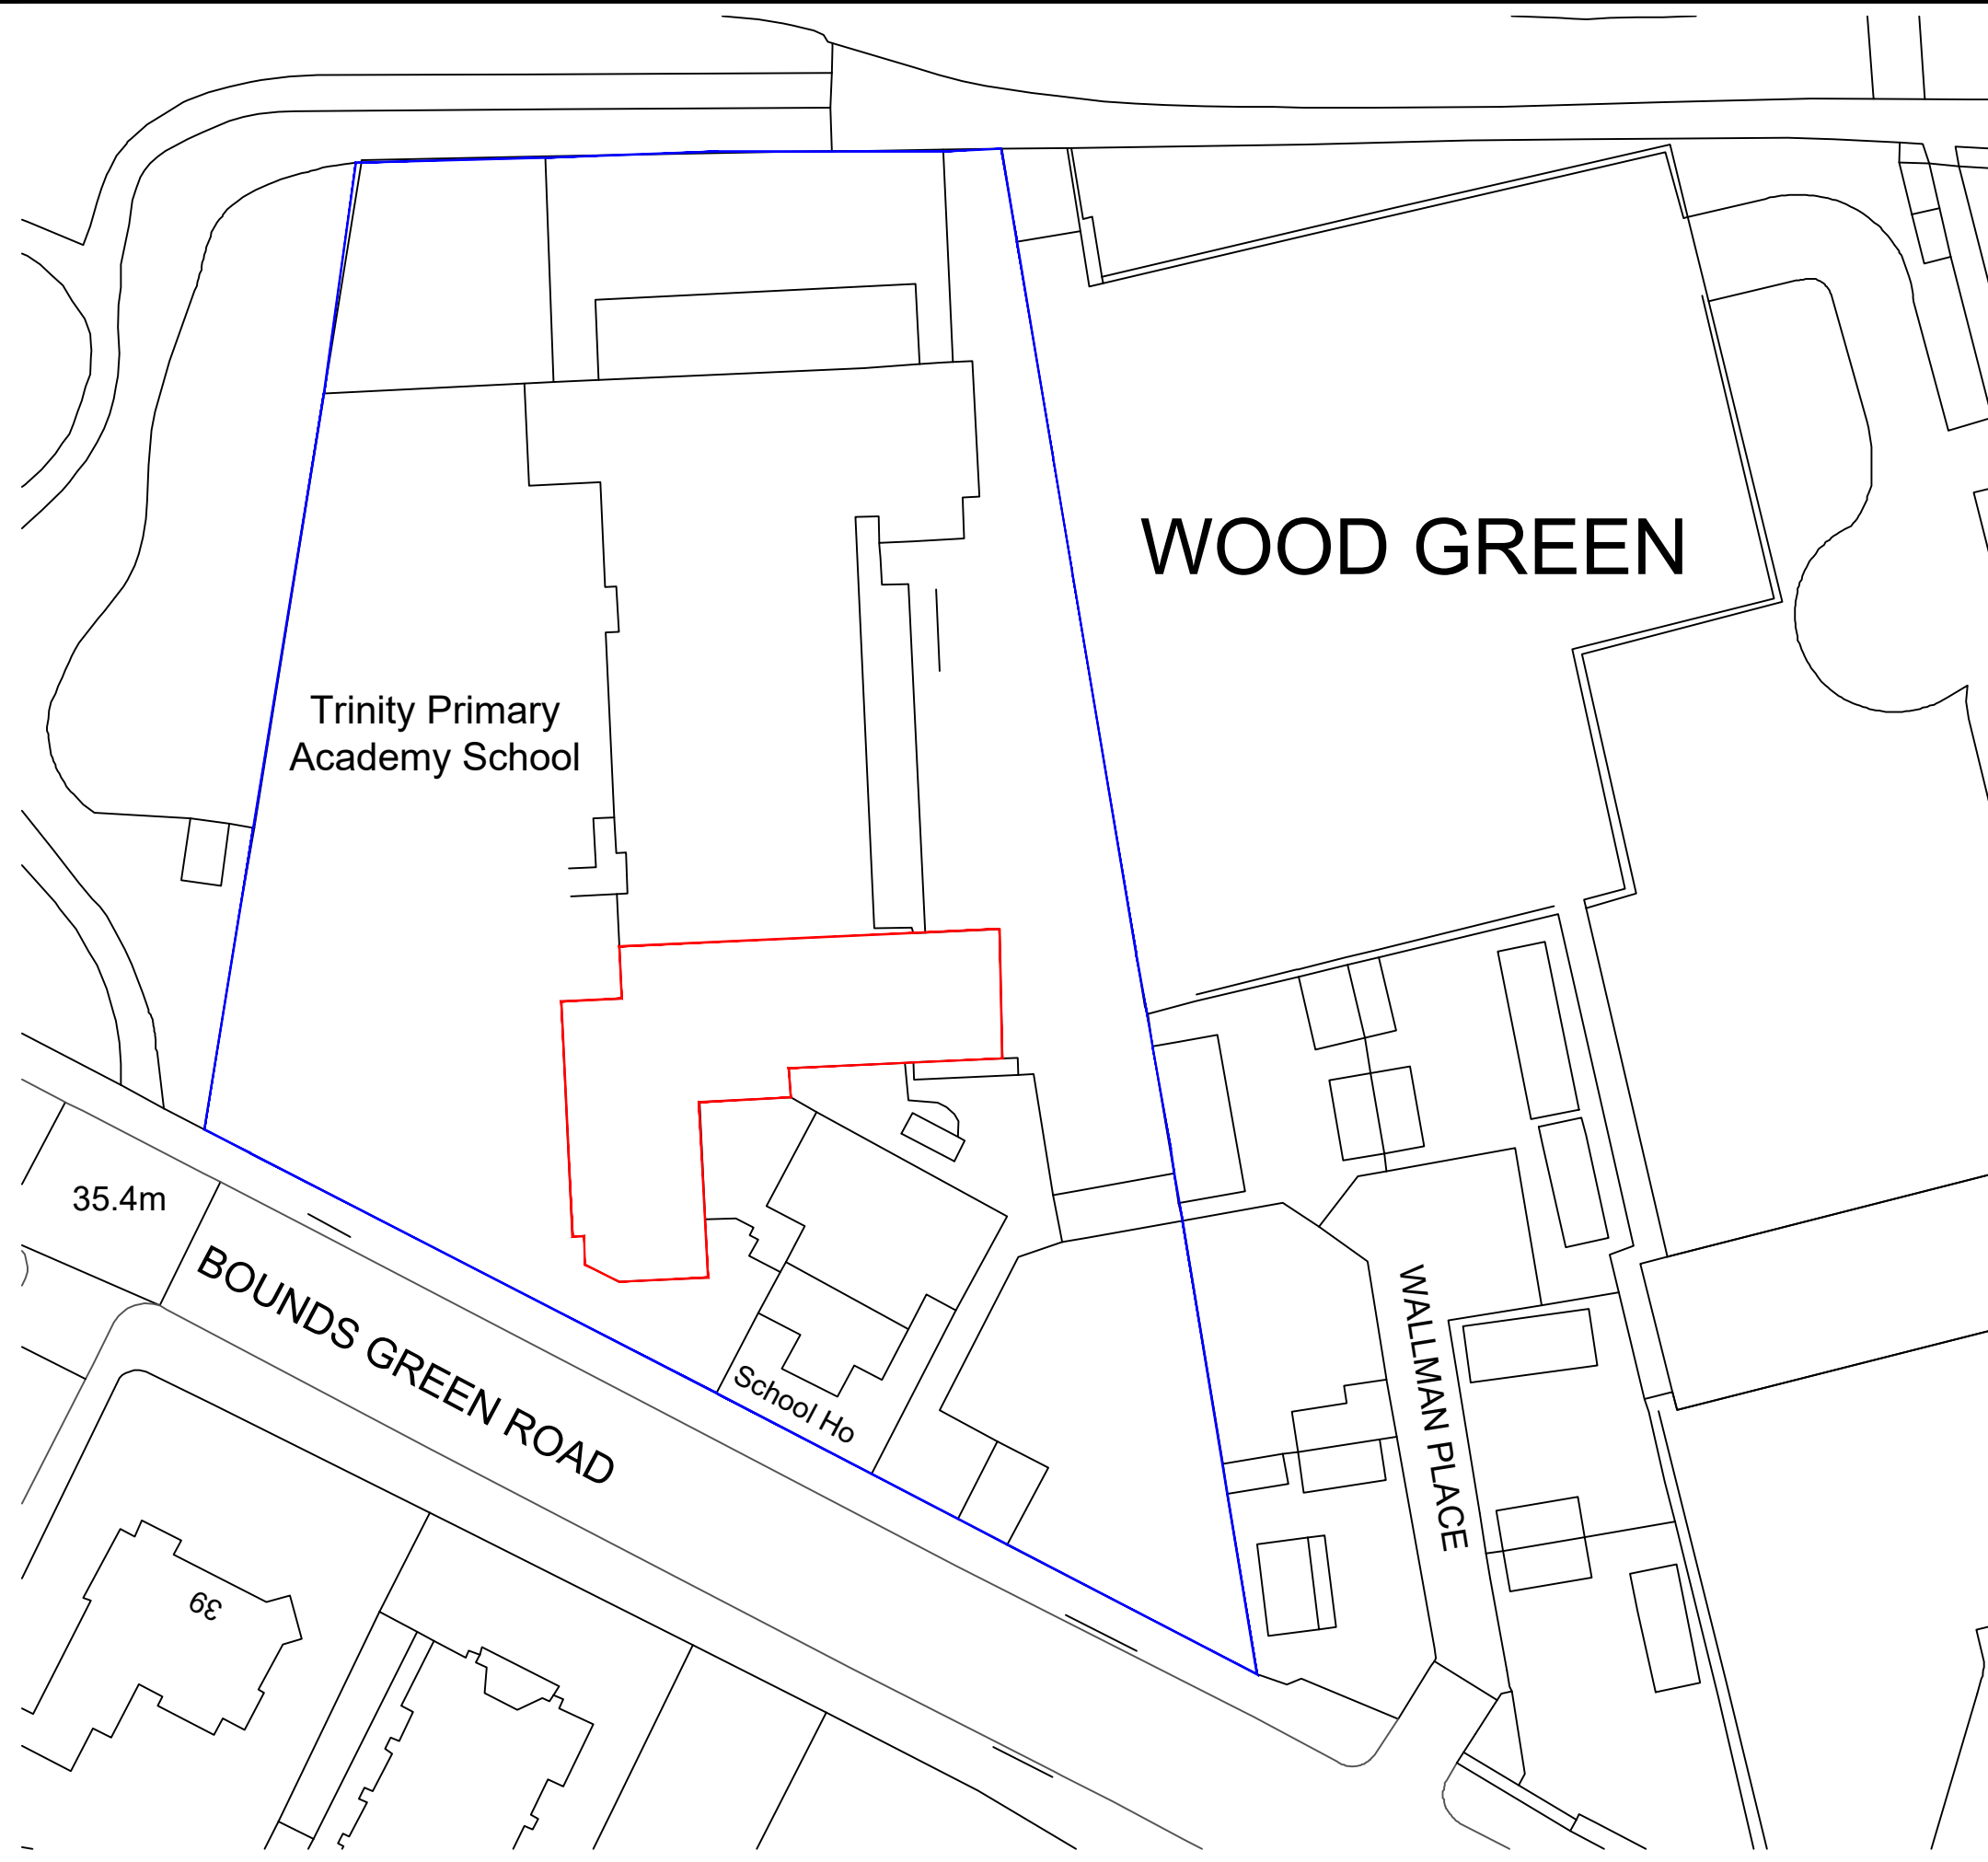

General Notes

No.	Revision/Issue	Date

Firm Name and Address
eEnergy Services UK Ltd
20 St Thomas Street
London
SE1 9RS

Project Name and Address
Solar PV installation
Trinity Primary
Bounds Green Road
London
N22 8ES

Drawing Title
Site Location Plan

Project	SOR-008114/17	Sheet
Date	18 April 2023	
Scale	1:500 @ A3	