



No.	Description	Date

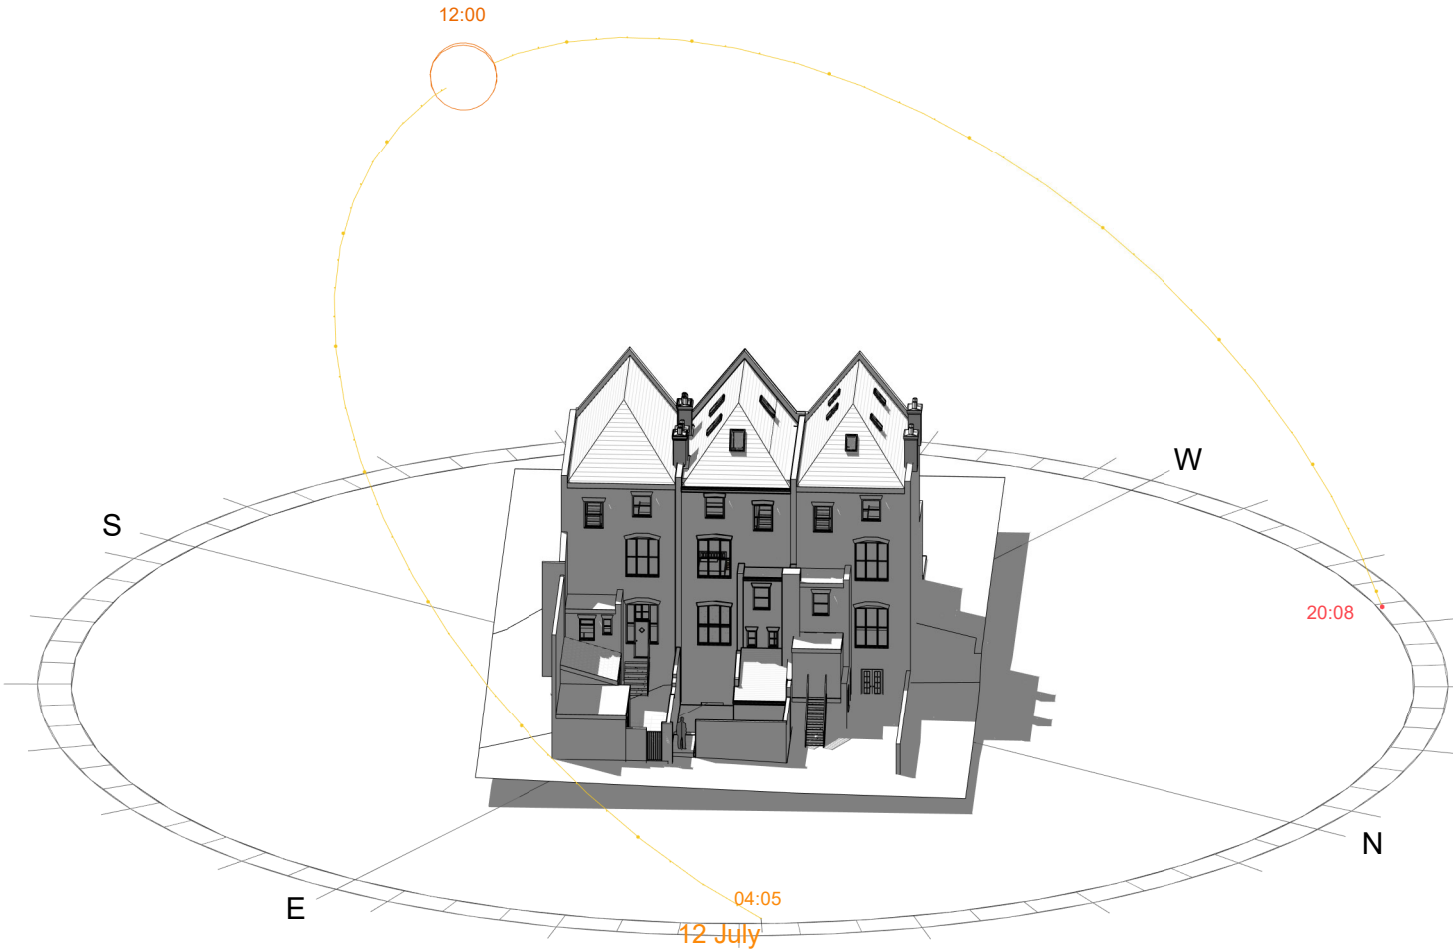

1 E - 3D Sun

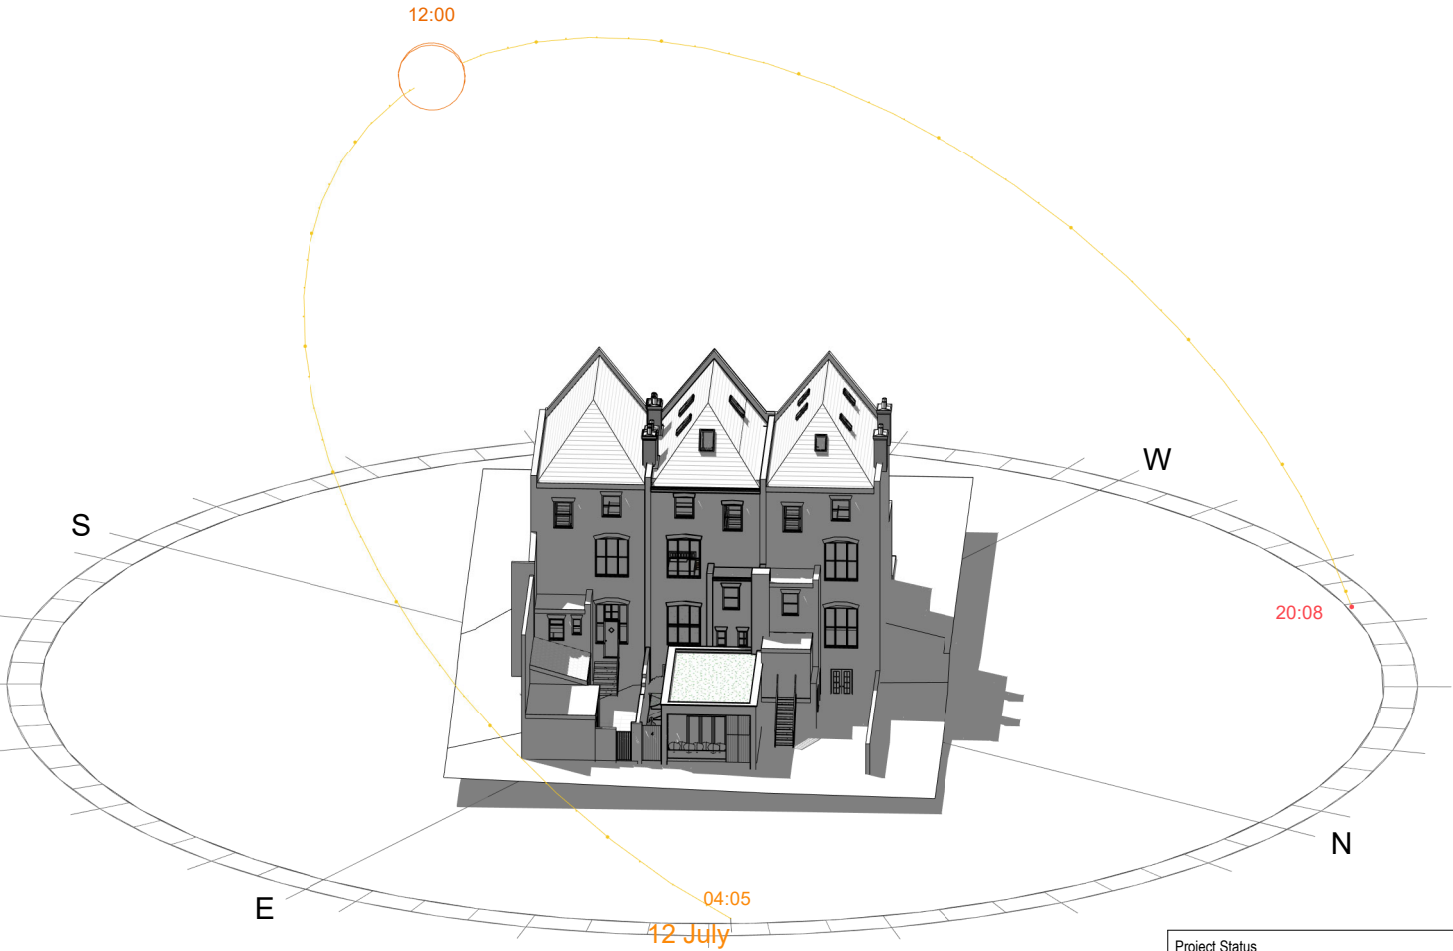

2 P - 3D Sun

Project Status	
Planning	
	
CONTRACTORS MUST VERIFY ALL DIMENSIONS ON SITE BEFORE STARTING WORK. THIS DRAWING IS COPYRIGHT.	
Project	
4 Wembury Mews N6 5XJ	
Client	
TMBR Property Investment Ltd	
Drawing Title	
3D Sun Study	
Project Number	Date
211129-01	Apr 23
Drawn by	Checked by
Author	Checker
Scale	Revision
Drawing No.	
AP903	