



No.	Description	Date

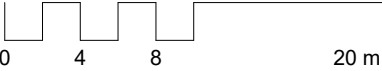

Key to Lines


- Boundary - 148.8 m²
- Adjoining Building

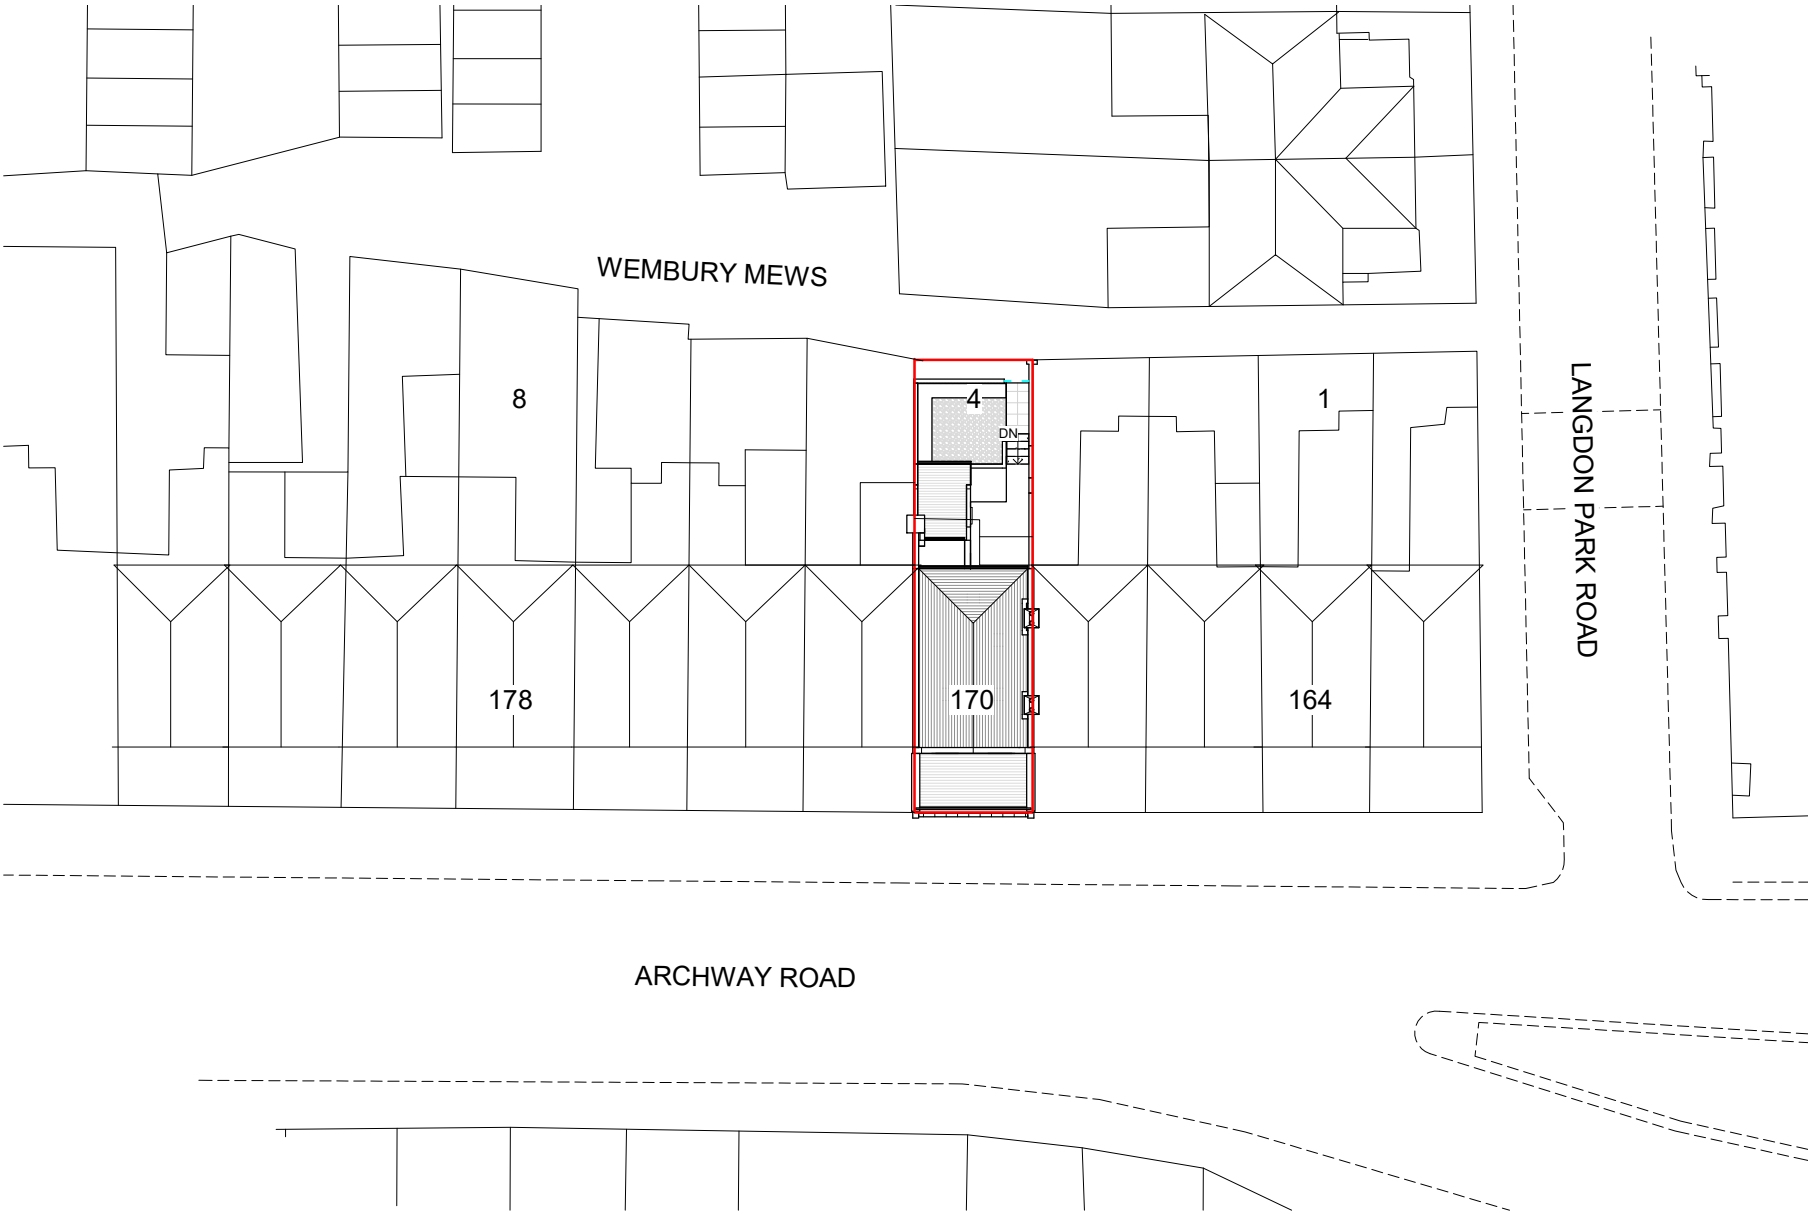

1 AE - Site Block Plan
1 : 200


Project Status	
Planning	
CONTRACTORS MUST VERIFY ALL DIMENSIONS ON SITE BEFORE STARTING WORK. THIS DRAWING IS COPYRIGHT.	
Project	
4 Wembury Mews N6 5XJ	
Client	
TMBR Property Investment Ltd	
Drawing Title	
Existing Site Block Plan	
Project Number	Date
211129-01	Apr 23
Drawn by	Checked by
Author	Checker
Scale	Revision
1 : 400 @ A3 As in 1 : 200 @ A1	
Drawing No.	
AE100	

No.	Description	Date

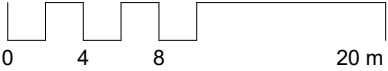

Key to Lines

- Boundary - 148.8 m²
- Adjoining Building

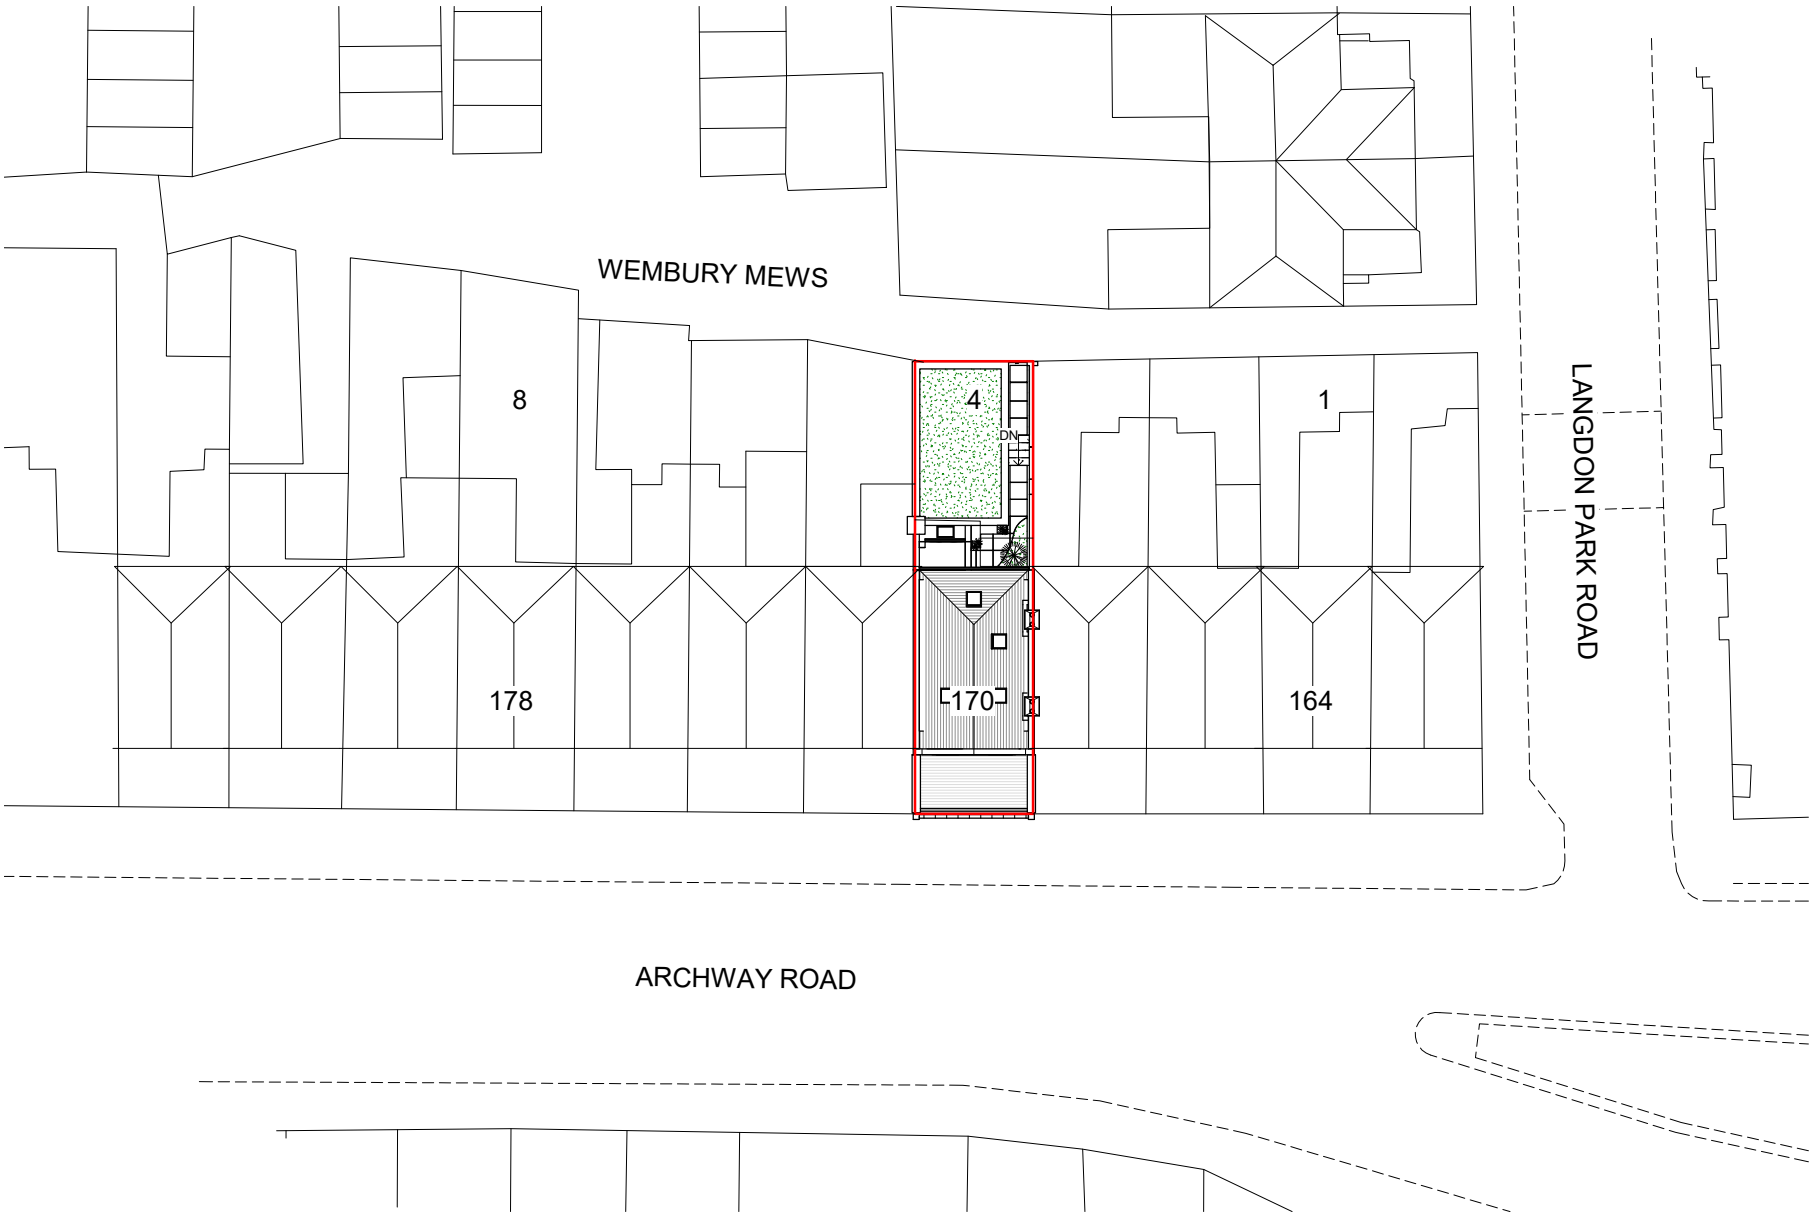

1 AP - Site Block Plan
1 : 200

Project Status	
Planning	
CONTRACTORS MUST VERIFY ALL DIMENSIONS ON SITE BEFORE STARTING WORK. THIS DRAWING IS COPYRIGHT.	
Project	
4 Wembury Mews N6 5XJ	
Client	
TMBR Property Investment Ltd	
Drawing Title	
Proposed Site Block Plan	
Project Number	Date
211129-01	Apr 23
Drawn by	Checked by
Author	Checker
Scale	Revision
1 : 400 @ A3 As inc1 : 200 @ A1	
Drawing No.	
AP100	