



Ground Floor Plan

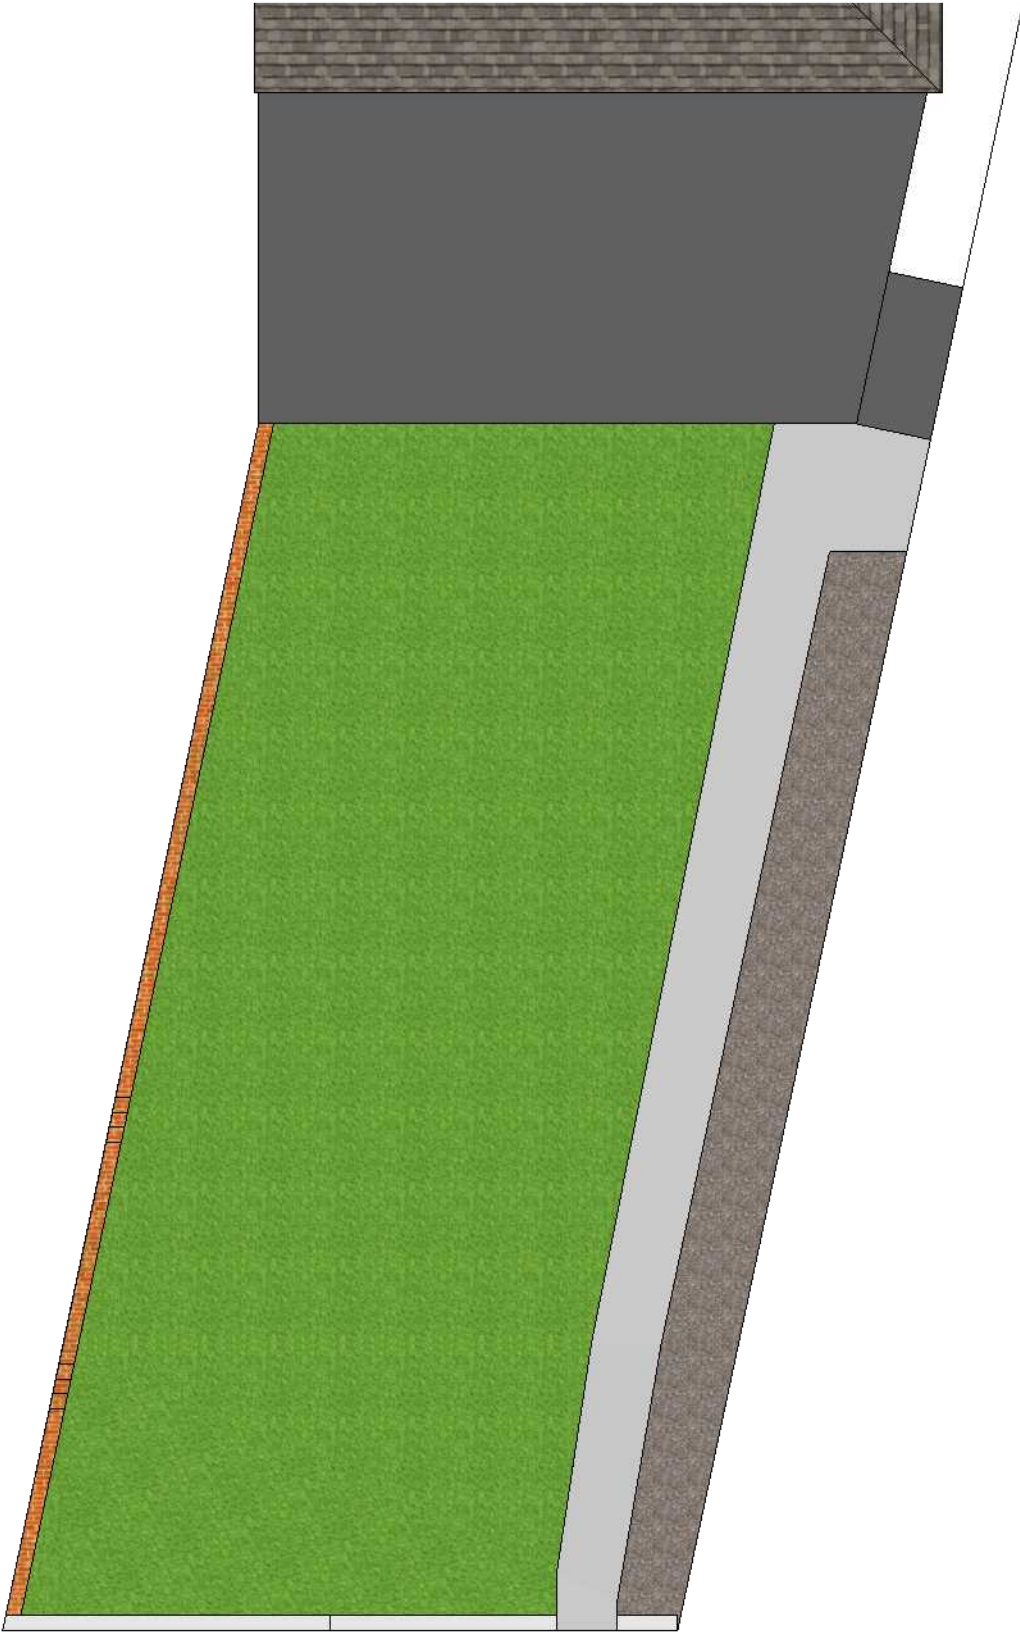

Roof Plan

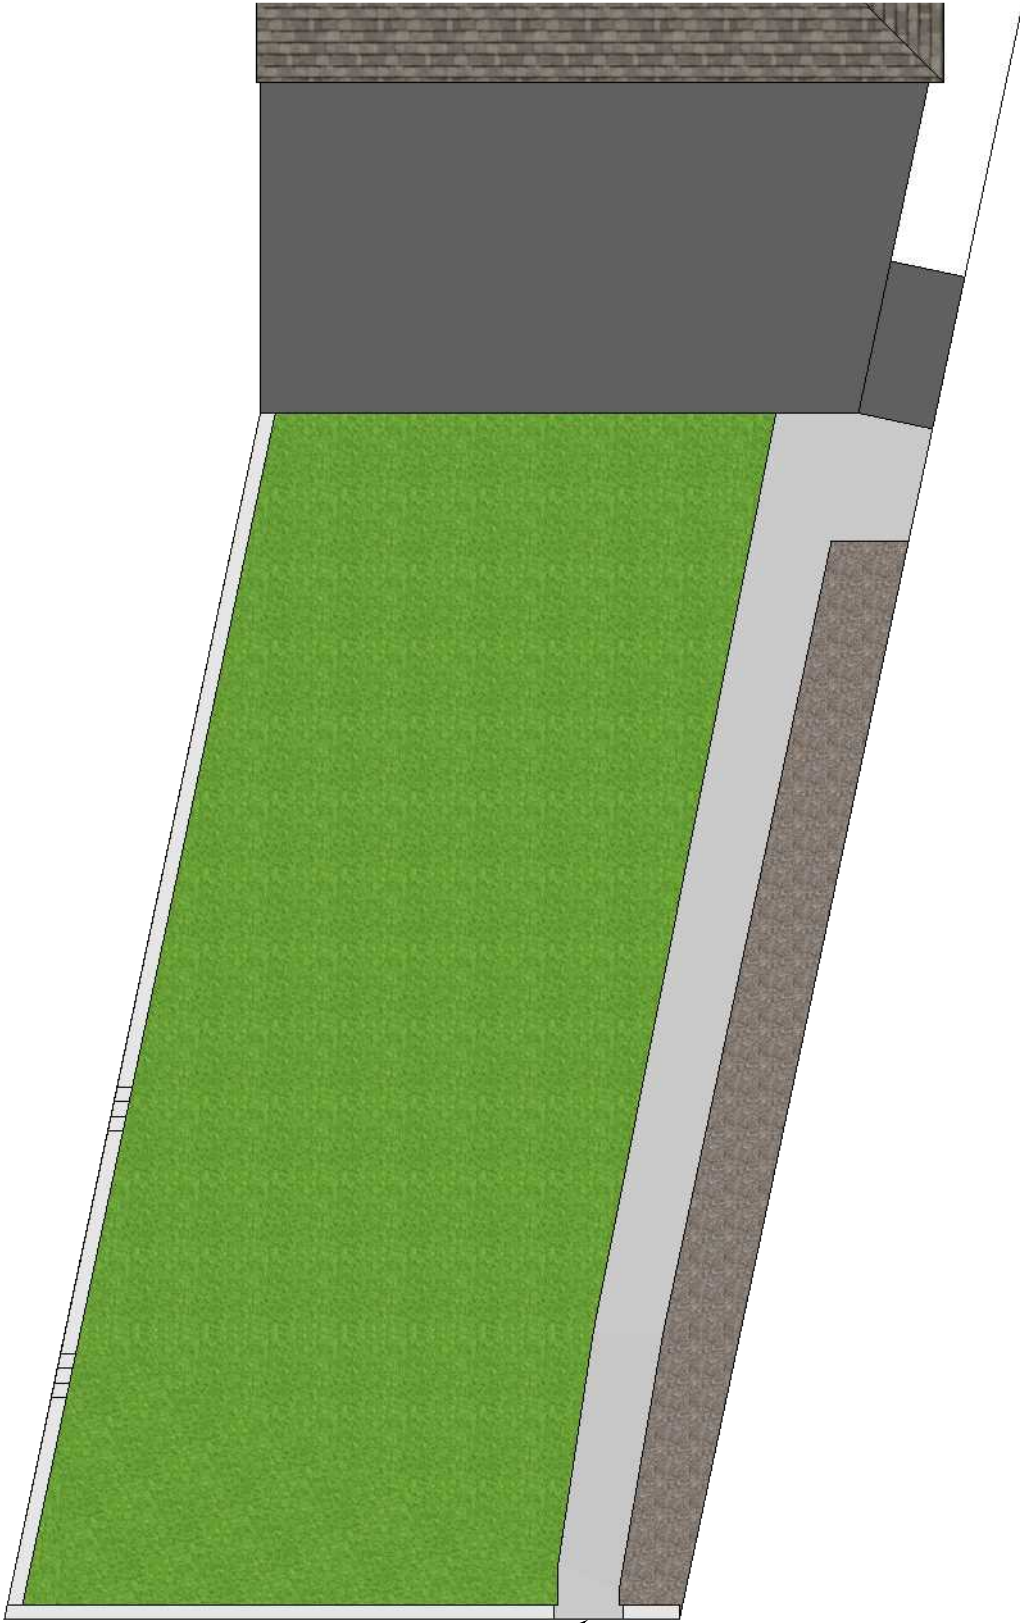

Gate opening increased
by 100mm

