



East Elevation (Principle)
Existing



South Elevation
Existing

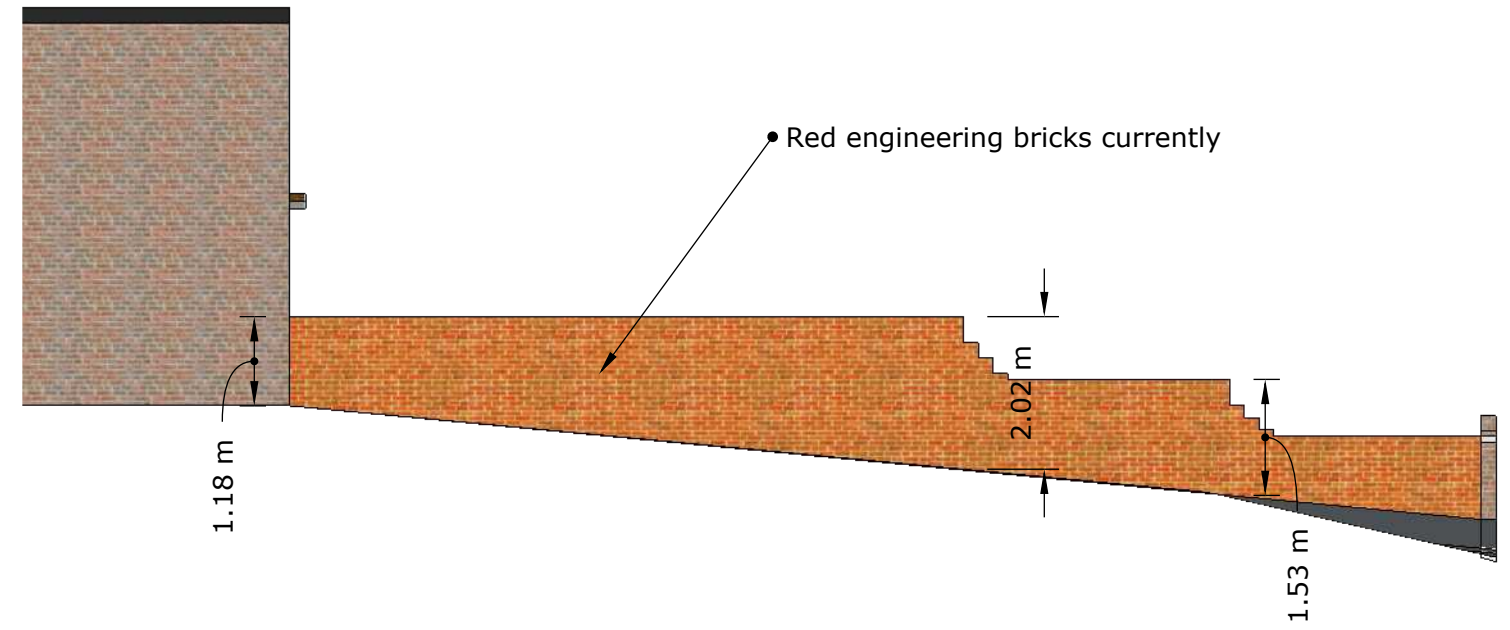

East Elevation (Principle)
Proposed

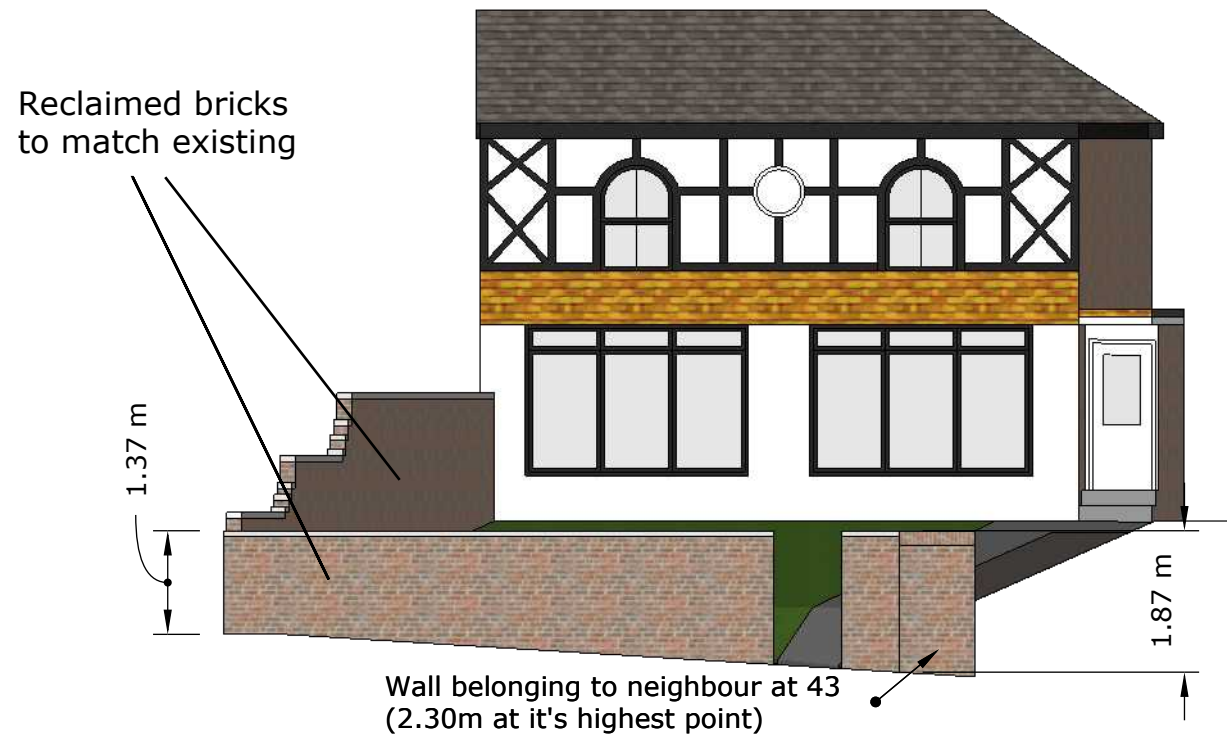

South Elevation
Existing

