


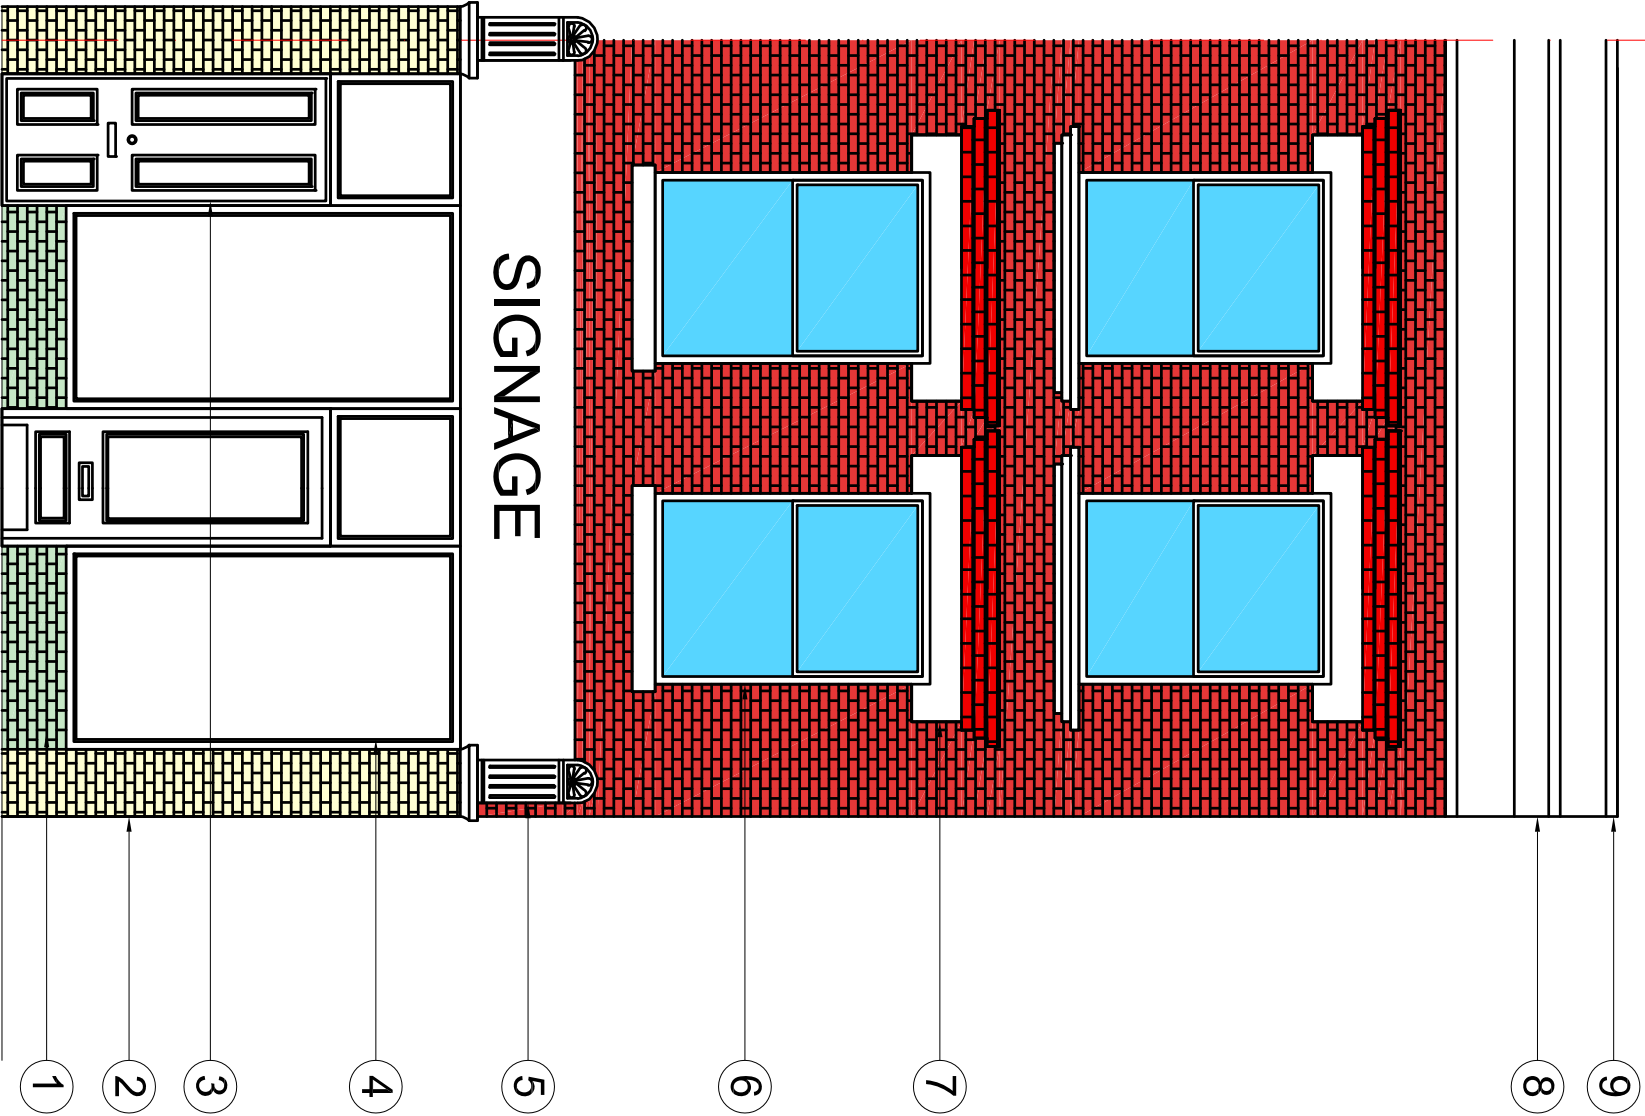

Revisions
A: 30/03/2023



o :Unit 11, Rockware business Centre
No 05 Rockware Avenue,Greenford
UB6 0AA
Tel : 02036321393
m: 07387084829
e : design@konicdesign.co.uk

ADDRESS
20 Crescent Road, London N22 7RS

PROJECT
Three-storey, mixed-use development
comprising a ground floor commercial unit
with a 2-bed, 3-person self-contained
residential unit on the two floors above.

TITLE Shopfront			
Scale	Date	Drawn by	
1:100@A3	March 23	SK	
Job Number	Drawing Number	Revision	
821	DC-4	A	

1 - Green tiles to match No18



3 - Flat door to match No18




4 -Shop frontage to match No18 (Colour TBC)

2 - Brick column to match No 20



5 -Cast stone corbels and pilasters details to match No 20

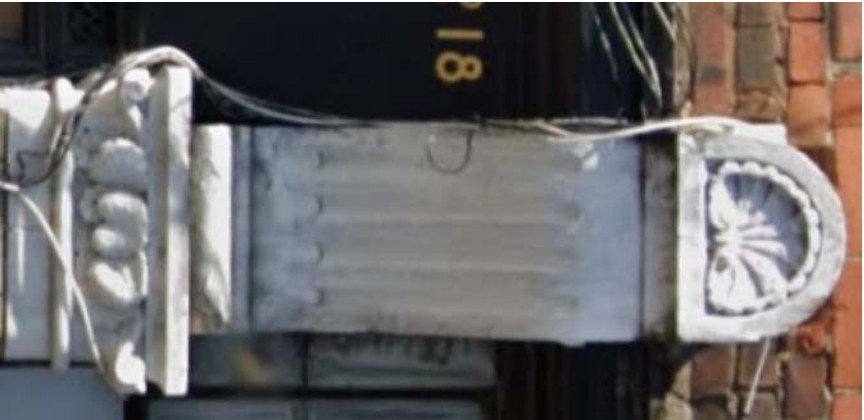

6 -Window to Match No 18 but Sash (Heritage UPVC or Timber)



Revisions

A: 30.03.2023

 IKONIC BUILDING DESIGN o :Unit 11, Rockware business Centre No 05 Rockware Avenue,Greenford UB6 0AA Tel : 02036321393 m: 07387084829 e : design@ikonicdesign.co.uk ADDRESS 20 Crescent Road, London N22 7RS			
PROJECT Three-storey, mixed-use development comprising a ground floor commercial unit with a 2- bed, 3-person self-contained residential unit on the two floors above.			
TITLE Shopfront			
Scale	Date	Drawn by	
N.T.S	Aug 21	SK	
Job Number	Drawing Number	Revision	
821	DC-4-1	A	

NOTES
DO NOT SCALE. WORK TO REQUIRED DIMENSIONS ONLY.
CONTRACTOR TO CHECK ALL DIMENSIONS.
ALL ERRORS AND OMISSIONS TO BE REPORTED TO THE ARCHITECT.

7 - Lintels to match No18



8 & 9 - Cornice and Cast stone
copying to match No18



4 -Shop frontage to match No18 (Colour TBC)



Revisions

A: 30.03.23




o :Unit 11, Rockware business Centre
No 05 Rockware Avenue,Greenford
UB6 0AA
Tel : 02036321393
m: 07387084829
e : design@konicdesign.co.uk

ADDRESS
20 Crescent Road, London N22 7RS

PROJECT
Three-storey, mixed-use development
comprising a ground floor commercial unit
with a 2-bed, 3-person self-contained
residential unit on the two floors above.

TITLE Shopfront			
Scale	Date	Drawn by	
NTS	March 23	SK	
Job Number	Drawing Number	Revision	
821	DC-4 - 2	A	

NOTES
DO NOT SCALE. WORK TO REQUIRED DIMENSIONS ONLY.
CONTRACTOR TO CHECK ALL DIMENSIONS.
ALL ERRORS AND OMISSIONS TO BE REPORTED TO THE ARCHITECT.

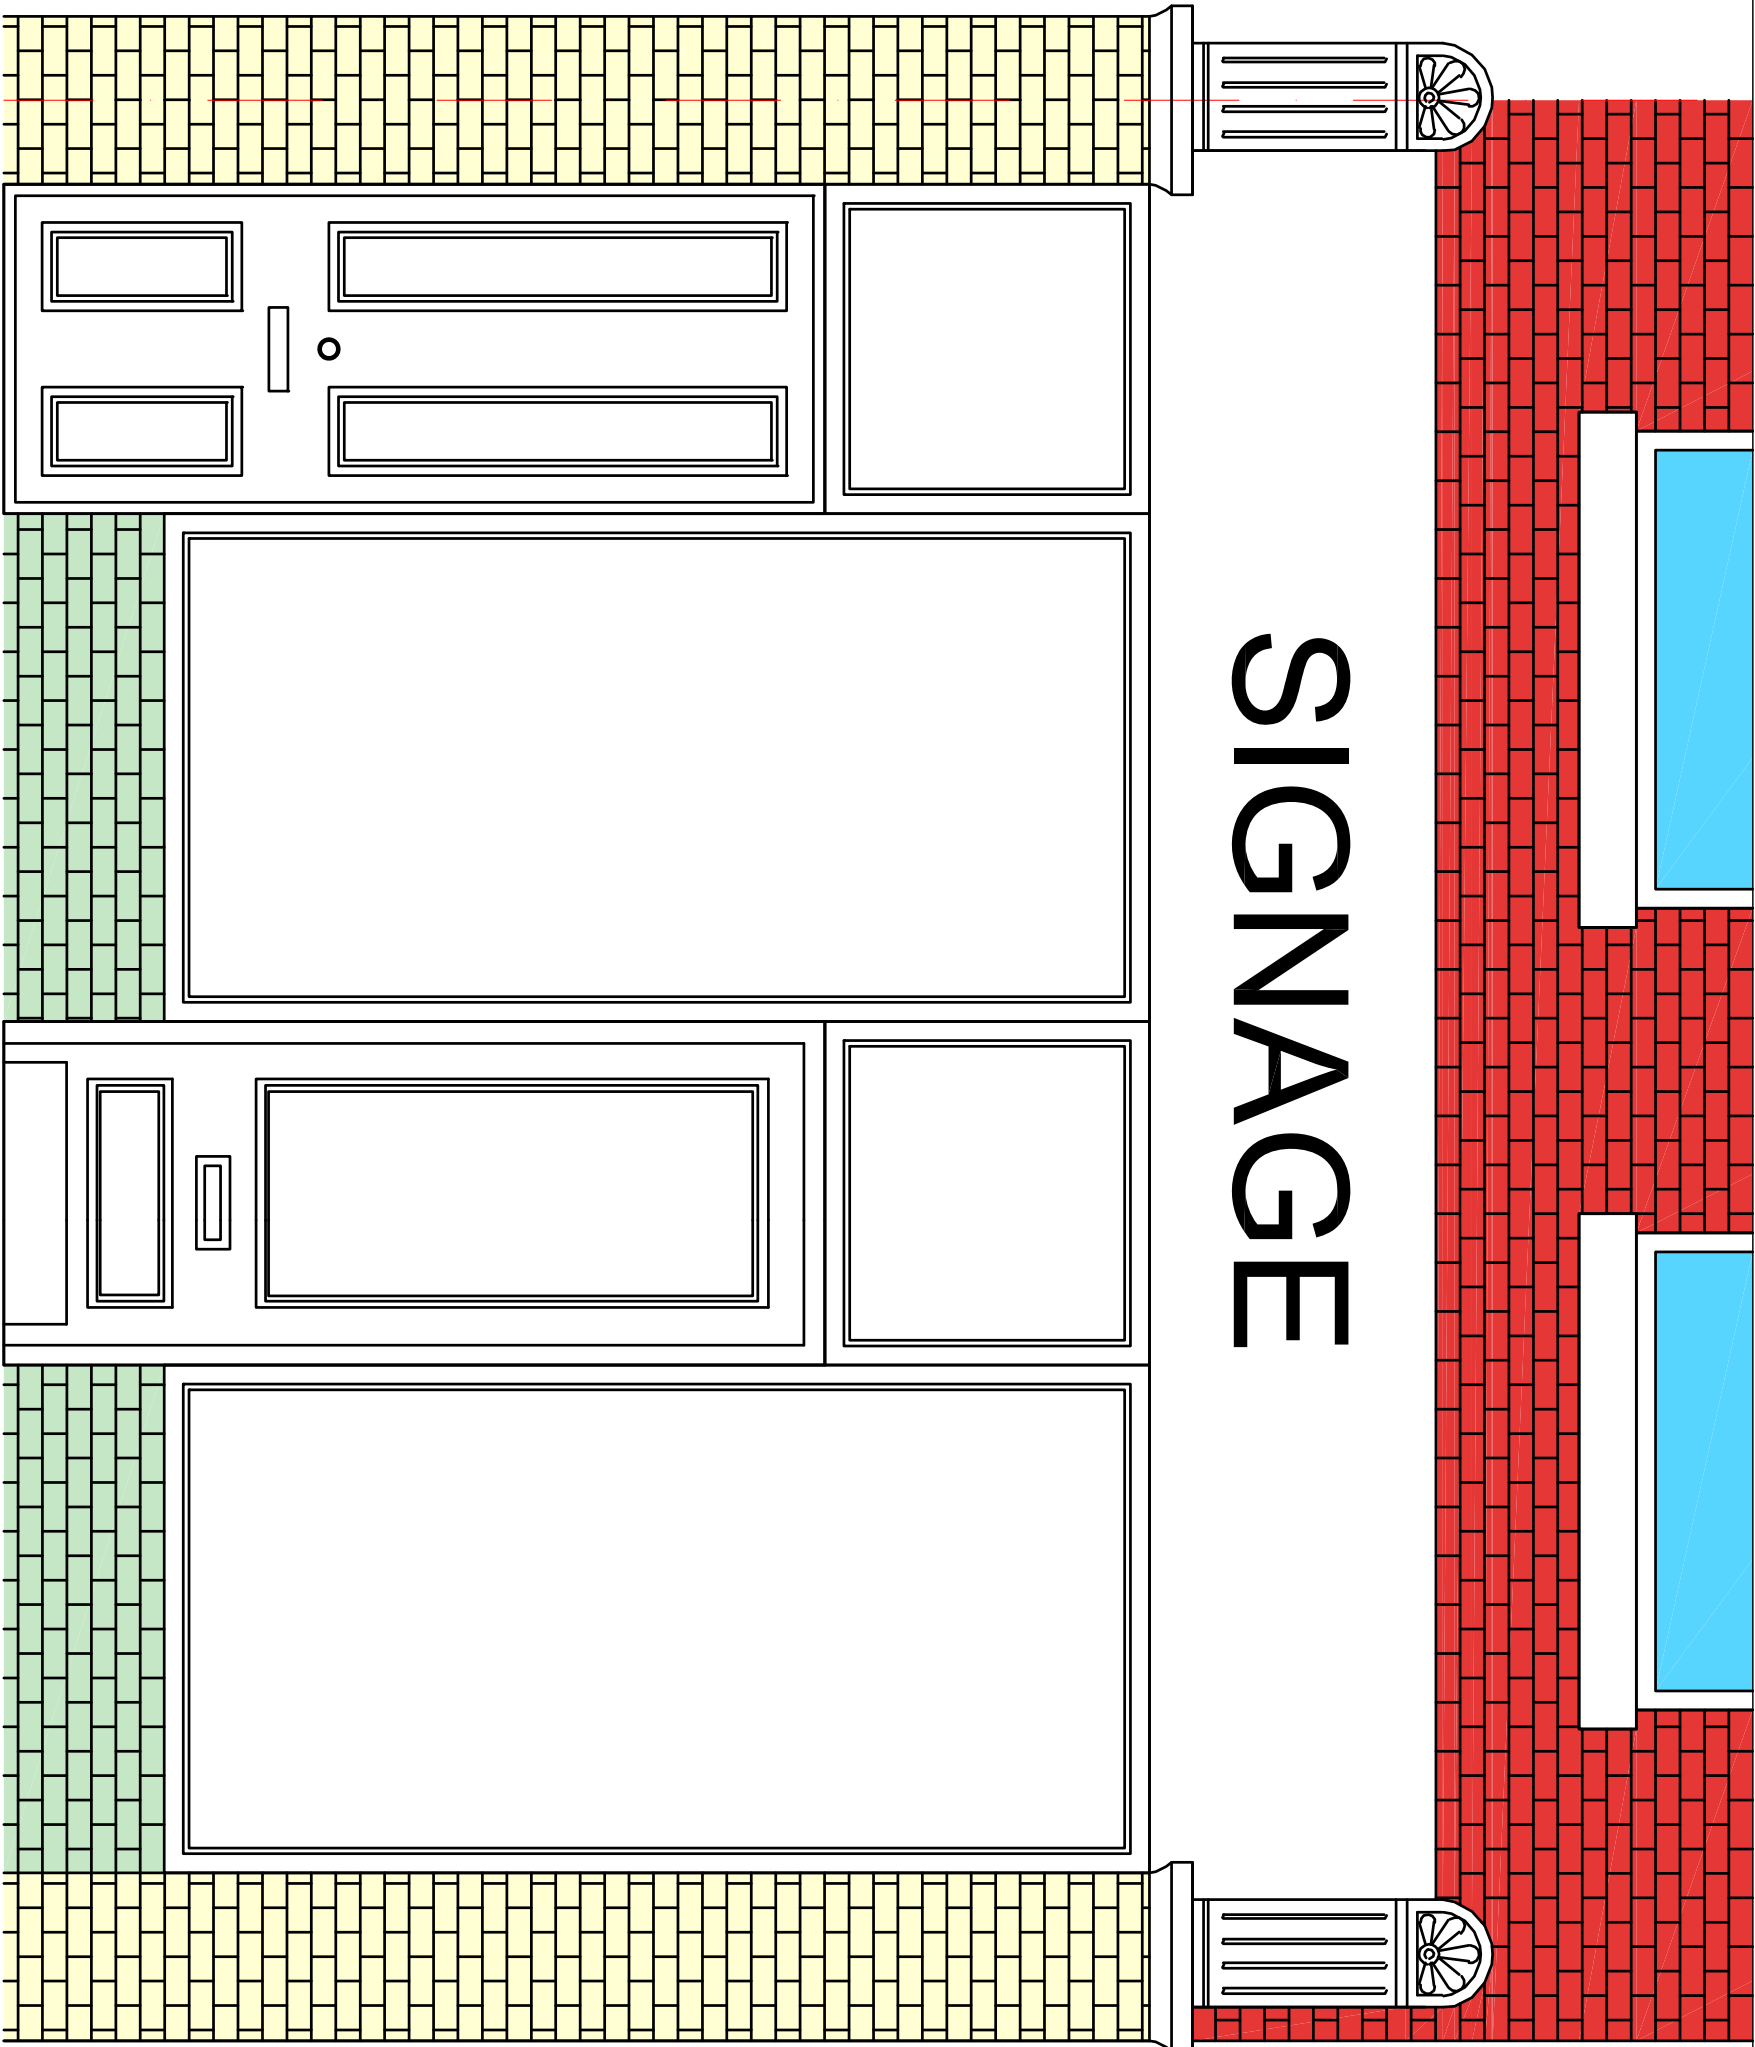

Revisions
A:30.03.23




o :Unit 11, Rockware business Centre
No 05 Rockware Avenue,Greenford
UB6 0AA
Tel : 02036321393
m: 07387084829
e : design@ikonicdesign.co.uk

ADDRESS
20 Crescent Road, London N22 7RS

PROJECT
Three-storey, mixed-use development
comprising a ground floor commercial unit
with a 2-bed, 3-person self-contained
residential unit on the two floors above.

TITLE Shopfront			
Scale	Date	Drawn by	
1:20@A3	March 23	SK	
Job Number	Drawing Number	Revision	
821	DC-4 - 3	A	

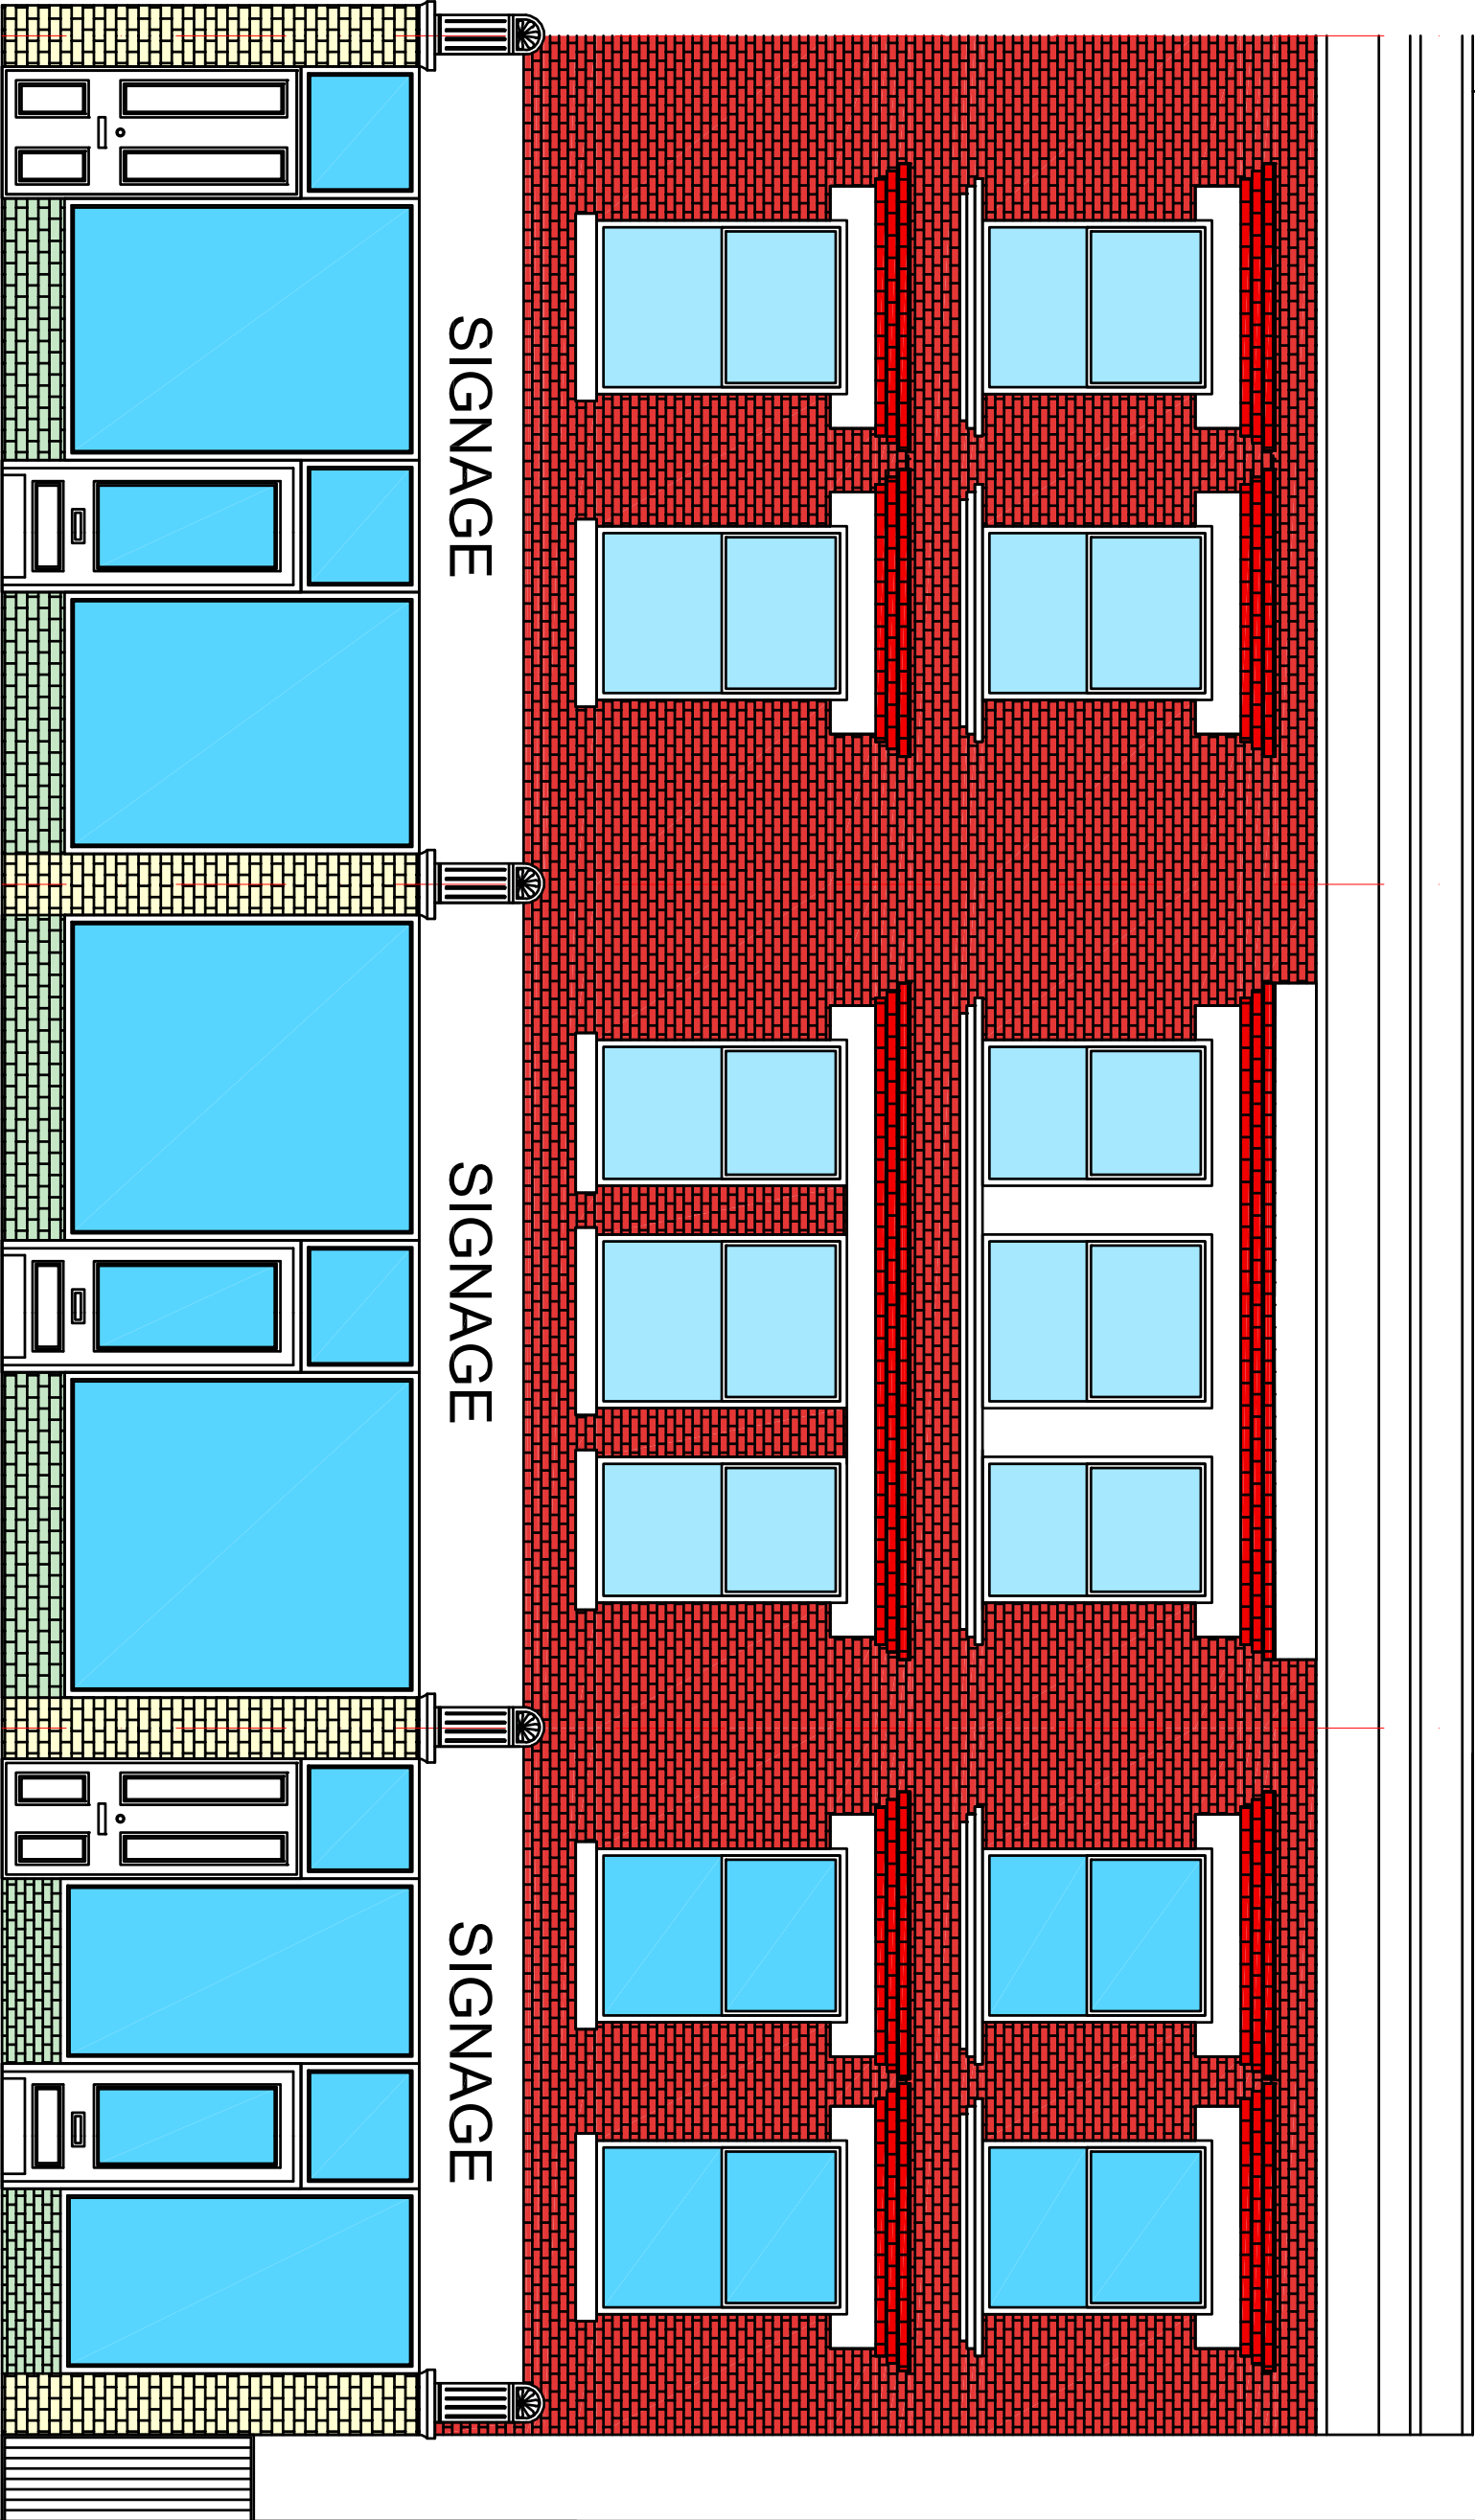

Revisions
A:30.03.23



o :Unit 11, Rockware business Centre
No 05 Rockware Avenue,Greenford
UB6 0AA
tel : 02036321393
m: 07387084829
e : design@konicdesign.co.uk


ADDRESS
20 Crescent Road, London N22 7RS

PROJECT
Three-storey, mixed-use development
comprising a ground floor commercial unit
with a 2-bed, 3-person self-contained
residential unit on the two floors above.

TITLE
Shopfront

Scale	Date	Drawn by
NTS	March 23	SK
Job Number	Drawing Number	Revision
821	DC-4 - 4	A

NOTES
DO NOT SCALE. WORK TO RELEVANT DIMENSIONS ONLY.
CONTRACTOR TO CHECK ALL DIMENSIONS.
ALL ERRORS AND OMISSIONS TO BE REPORTED TO THE ARCHITECT.

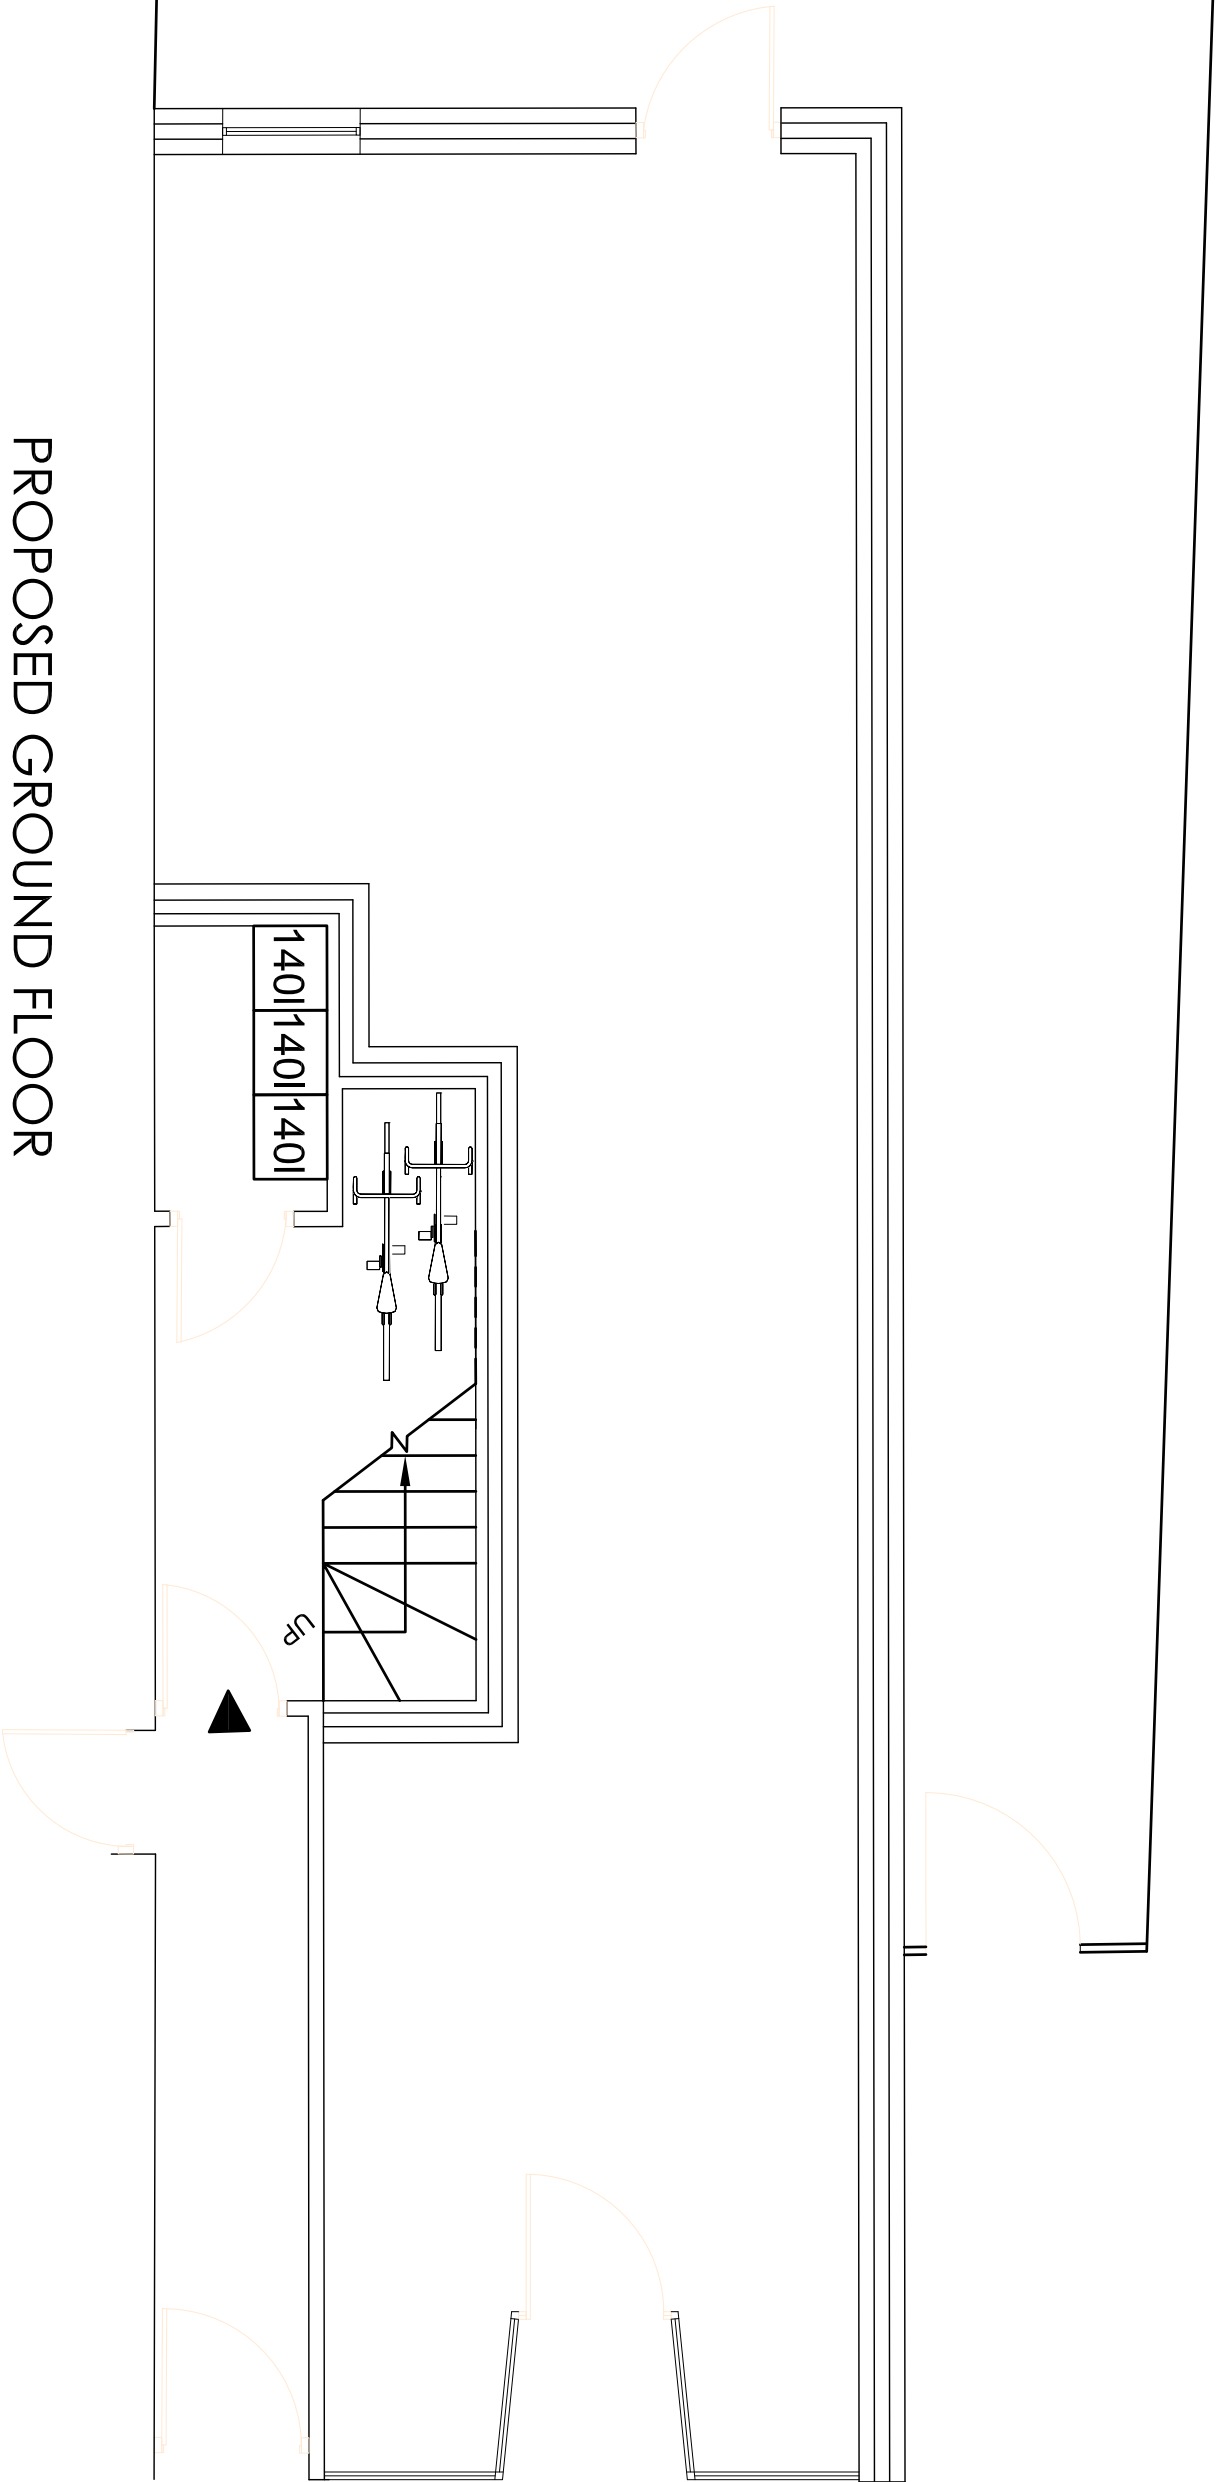

PROPOSED GROUND FLOOR

 o : Unit 11, Rockware business Centre No 05 Rockware Avenue, Greenford UB6 0AA Tel : 02036321393 m: 07387084829 e : design@ikonicdesign.co.uk ADDRESS 20 Crescent Road, London N22 7RS PROJECT Three-storey, mixed-use development comprising a ground floor commercial unit with a 2-bed, 3-person self-contained residential unit on the two floors above. TITLE Shopfront			
Scale NTS	Date March 23	Drawn by SK	
Job Number 821	Drawing Number DC-4 - 6	Revision A	