


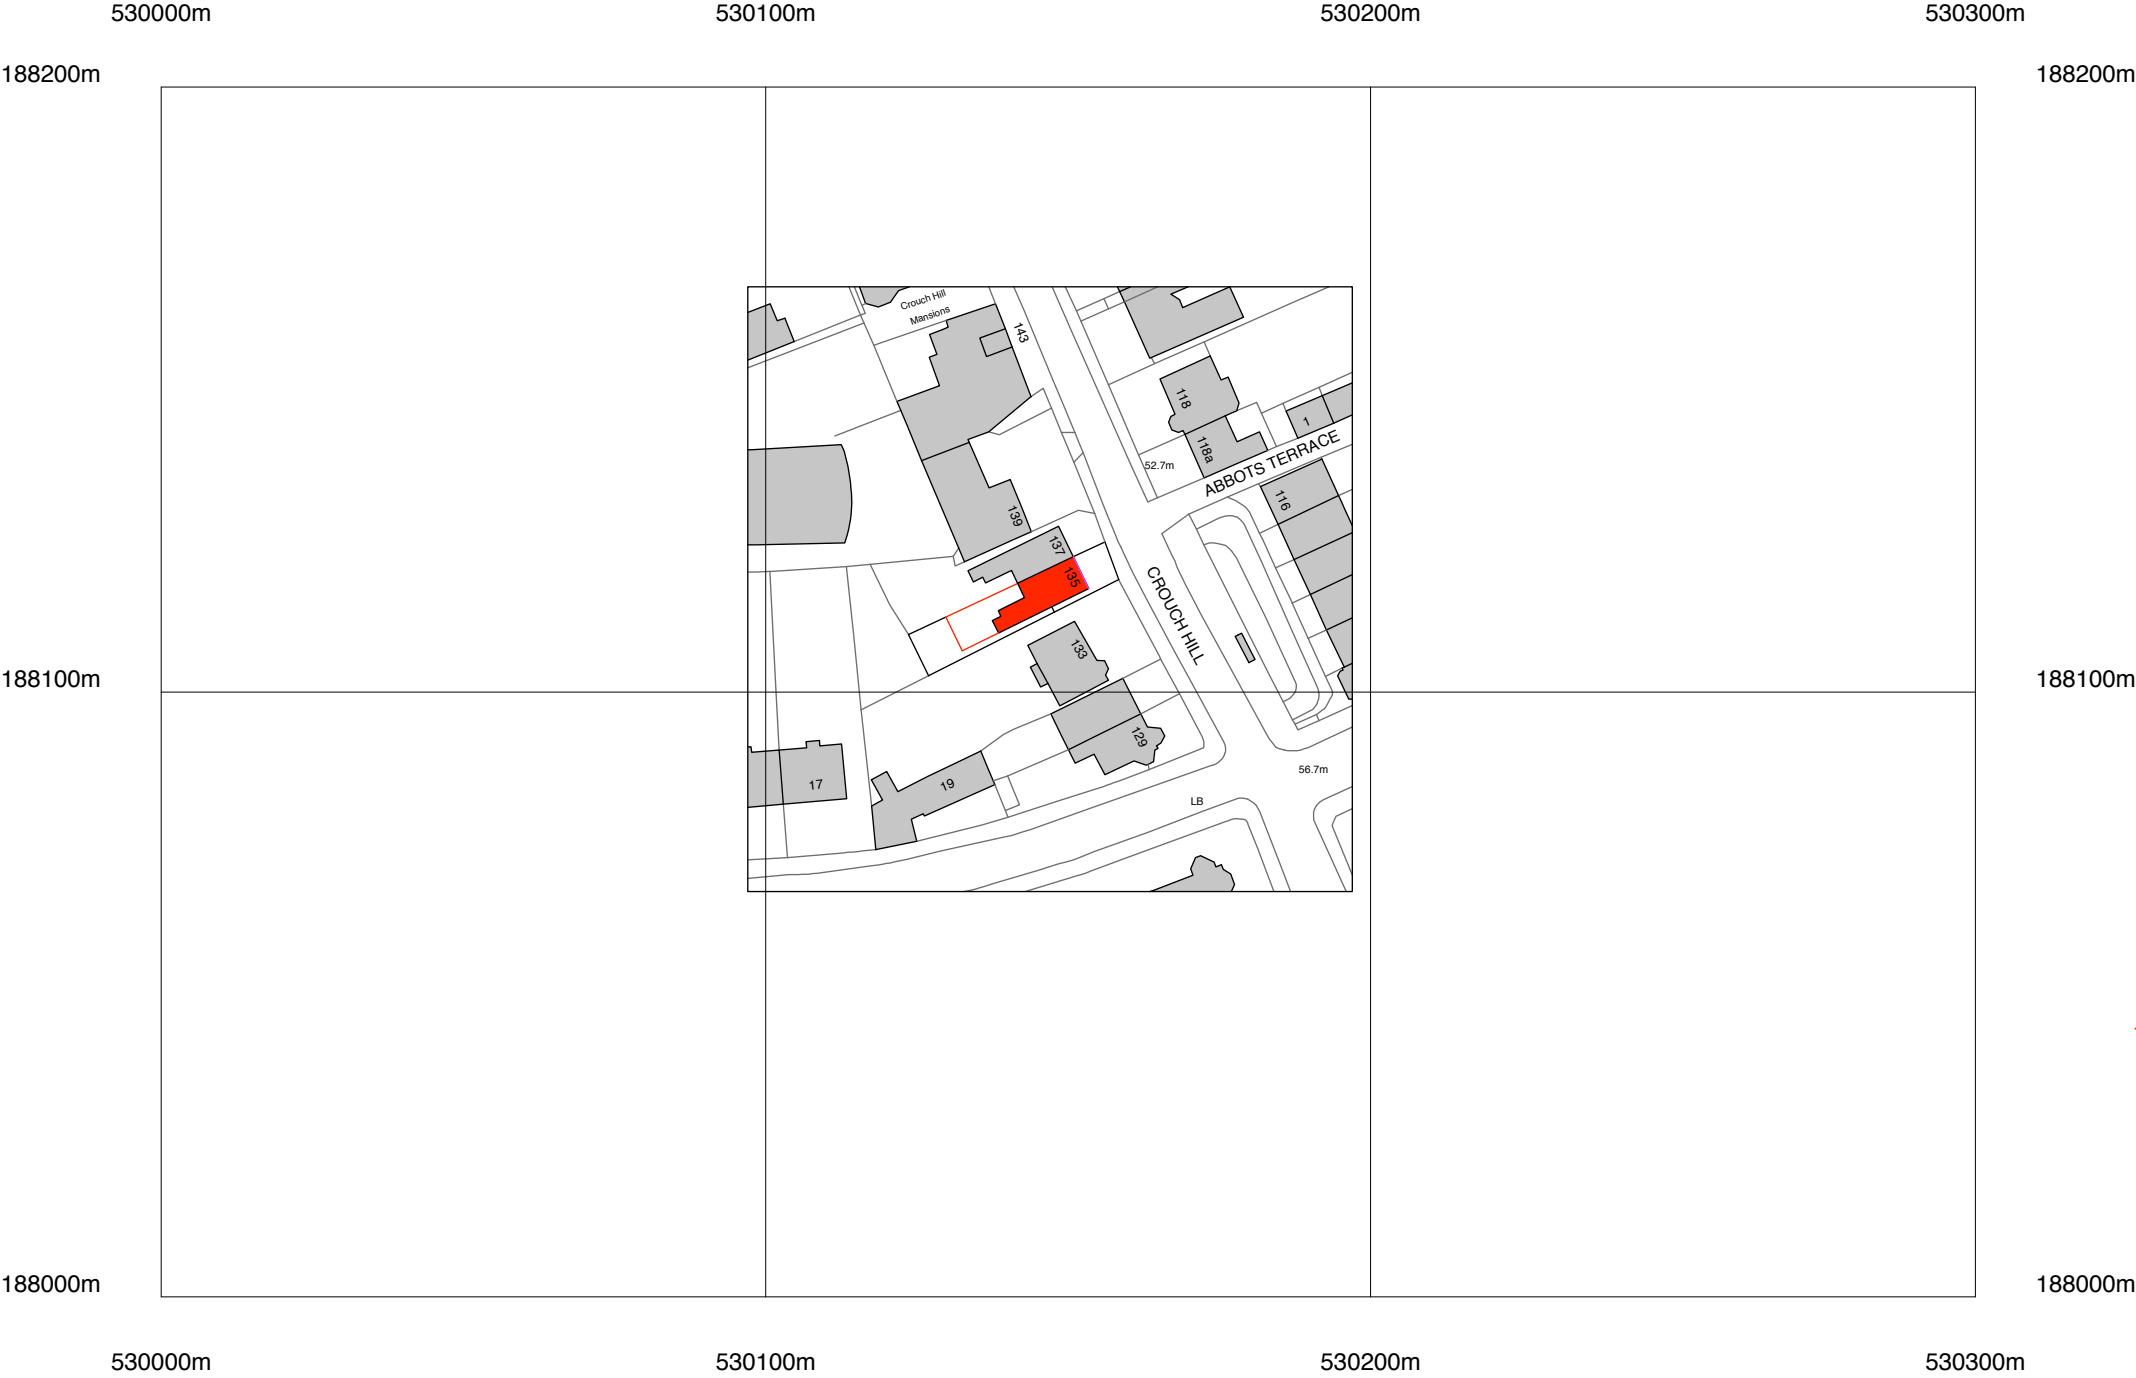

key:
_____ denotes site boundary

Crown Copyright and database rights 2022 OS Licence no. AC0000849896

revdate notes			dimensions are not to be scaled from this drawing. this drawing is based on current available information and should not be relied on as accurate measurements of usable space. the contractor is responsible for checking all dimensions on site. this drawing is property of A2studio ltd. and copyright is reserved by them. the drawing is issued on condition that it is not copied or disclosed by or to any unauthorised persons without the prior consent in writing of A2studio ltd.	A2studio 106-108 high street, london N8 7NT T 020 7998 9066 E info@a2studio.co.uk		project 135 crouch hill london N8 9QH	
P1	25/04/23	issued for planning					
			title site location map				
			issue planning	scale 1:1250 @ A3	date 25.04.2023	drw no CDI A-000	rev P1