


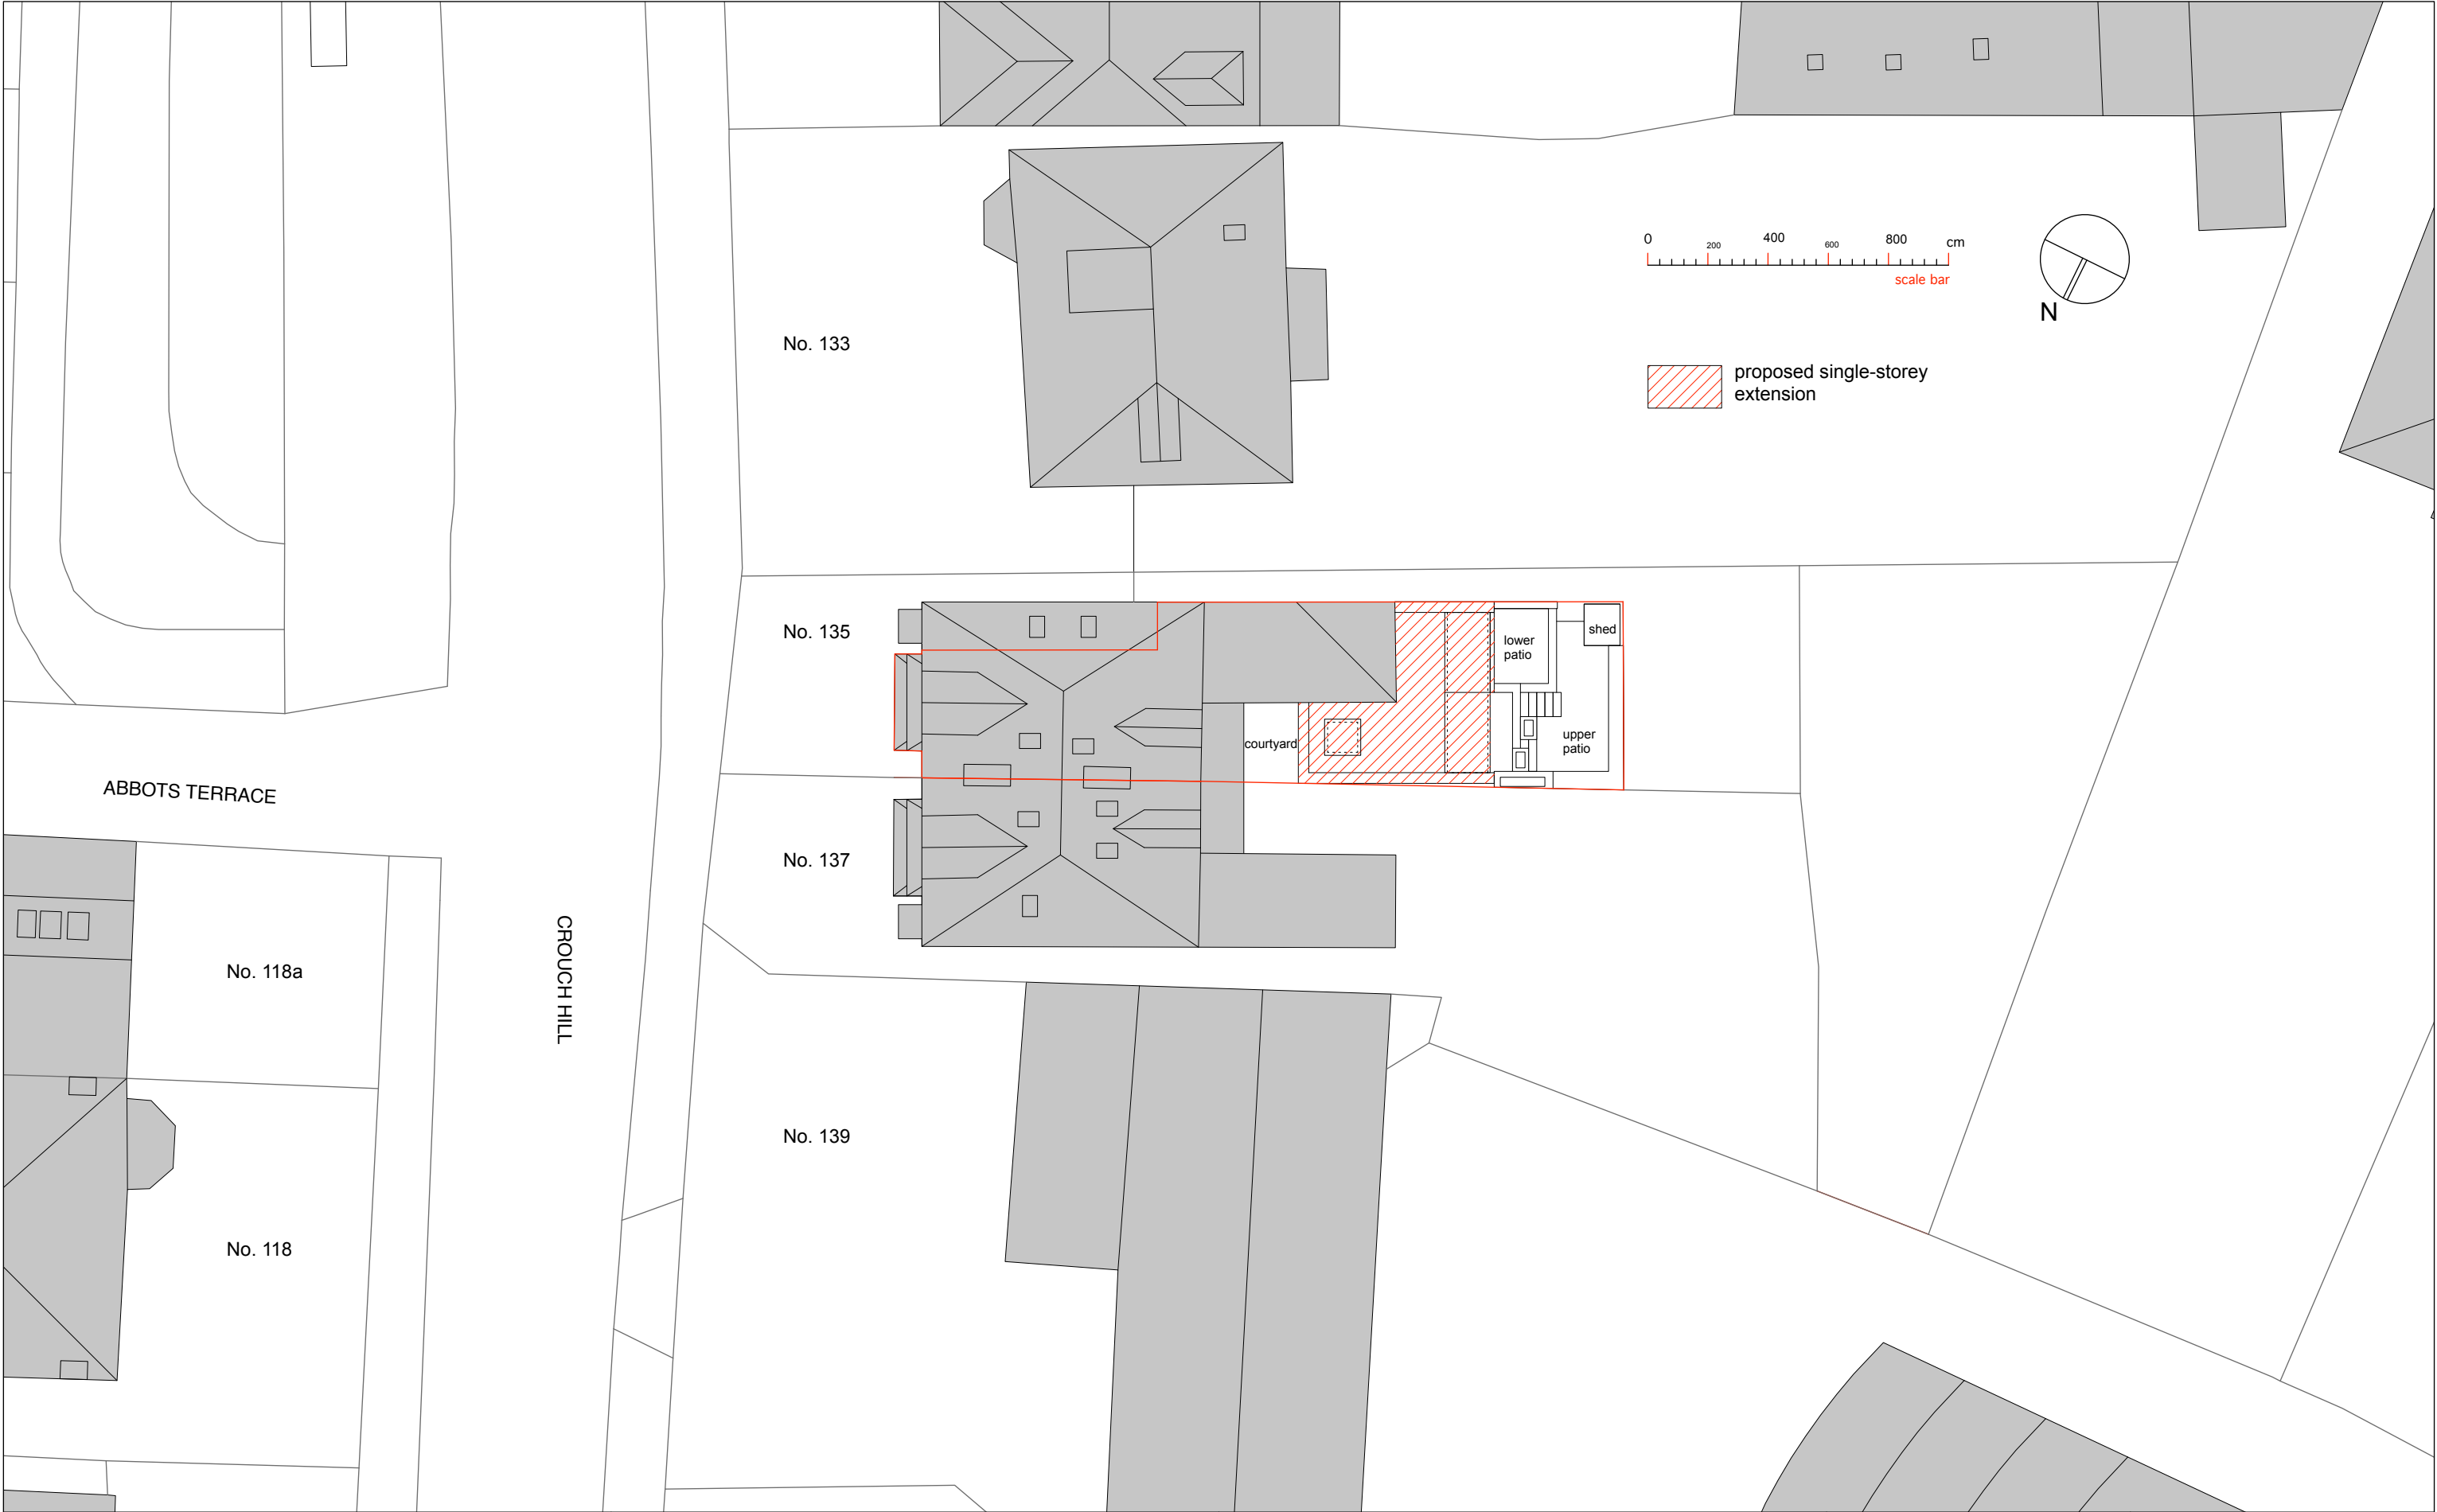

rev			date		notes		A2studio 106 high street, london N8 7NT T 020 7998 9066 E info@a2studio.co.uk			project 135 crouch hill london N8 9QH		
P1			25/04/23		issued for planning		dimensions are not to be scaled from this drawing. this drawing is based on current available information and should not be relied on as accurate measurements of usable space. the contractor is responsible for checking all dimensions on site. this drawing is property of A2studio ltd. and copyright is reserved by them. the drawing is issued on condition that it is not copied or disclosed by or to any unauthorised persons without the prior consent in writing of A2studio ltd.					
title proposed block plan												
issue planning			scale 1:200 @ A3		date 25.04.2023		drw no CDI A-100		rev P1			

dimensions are not to be scaled from this drawing. this drawing is based on current available information and should not be relied on as accurate measurements of usable space. the contractor is responsible for checking all dimensions on site.

this drawing is property of A2studio ltd. and copyright is reserved by them. the drawing is issued on condition that it is not copied or disclosed by or to any unauthorised persons without the prior consent in writing of A2studio ltd.