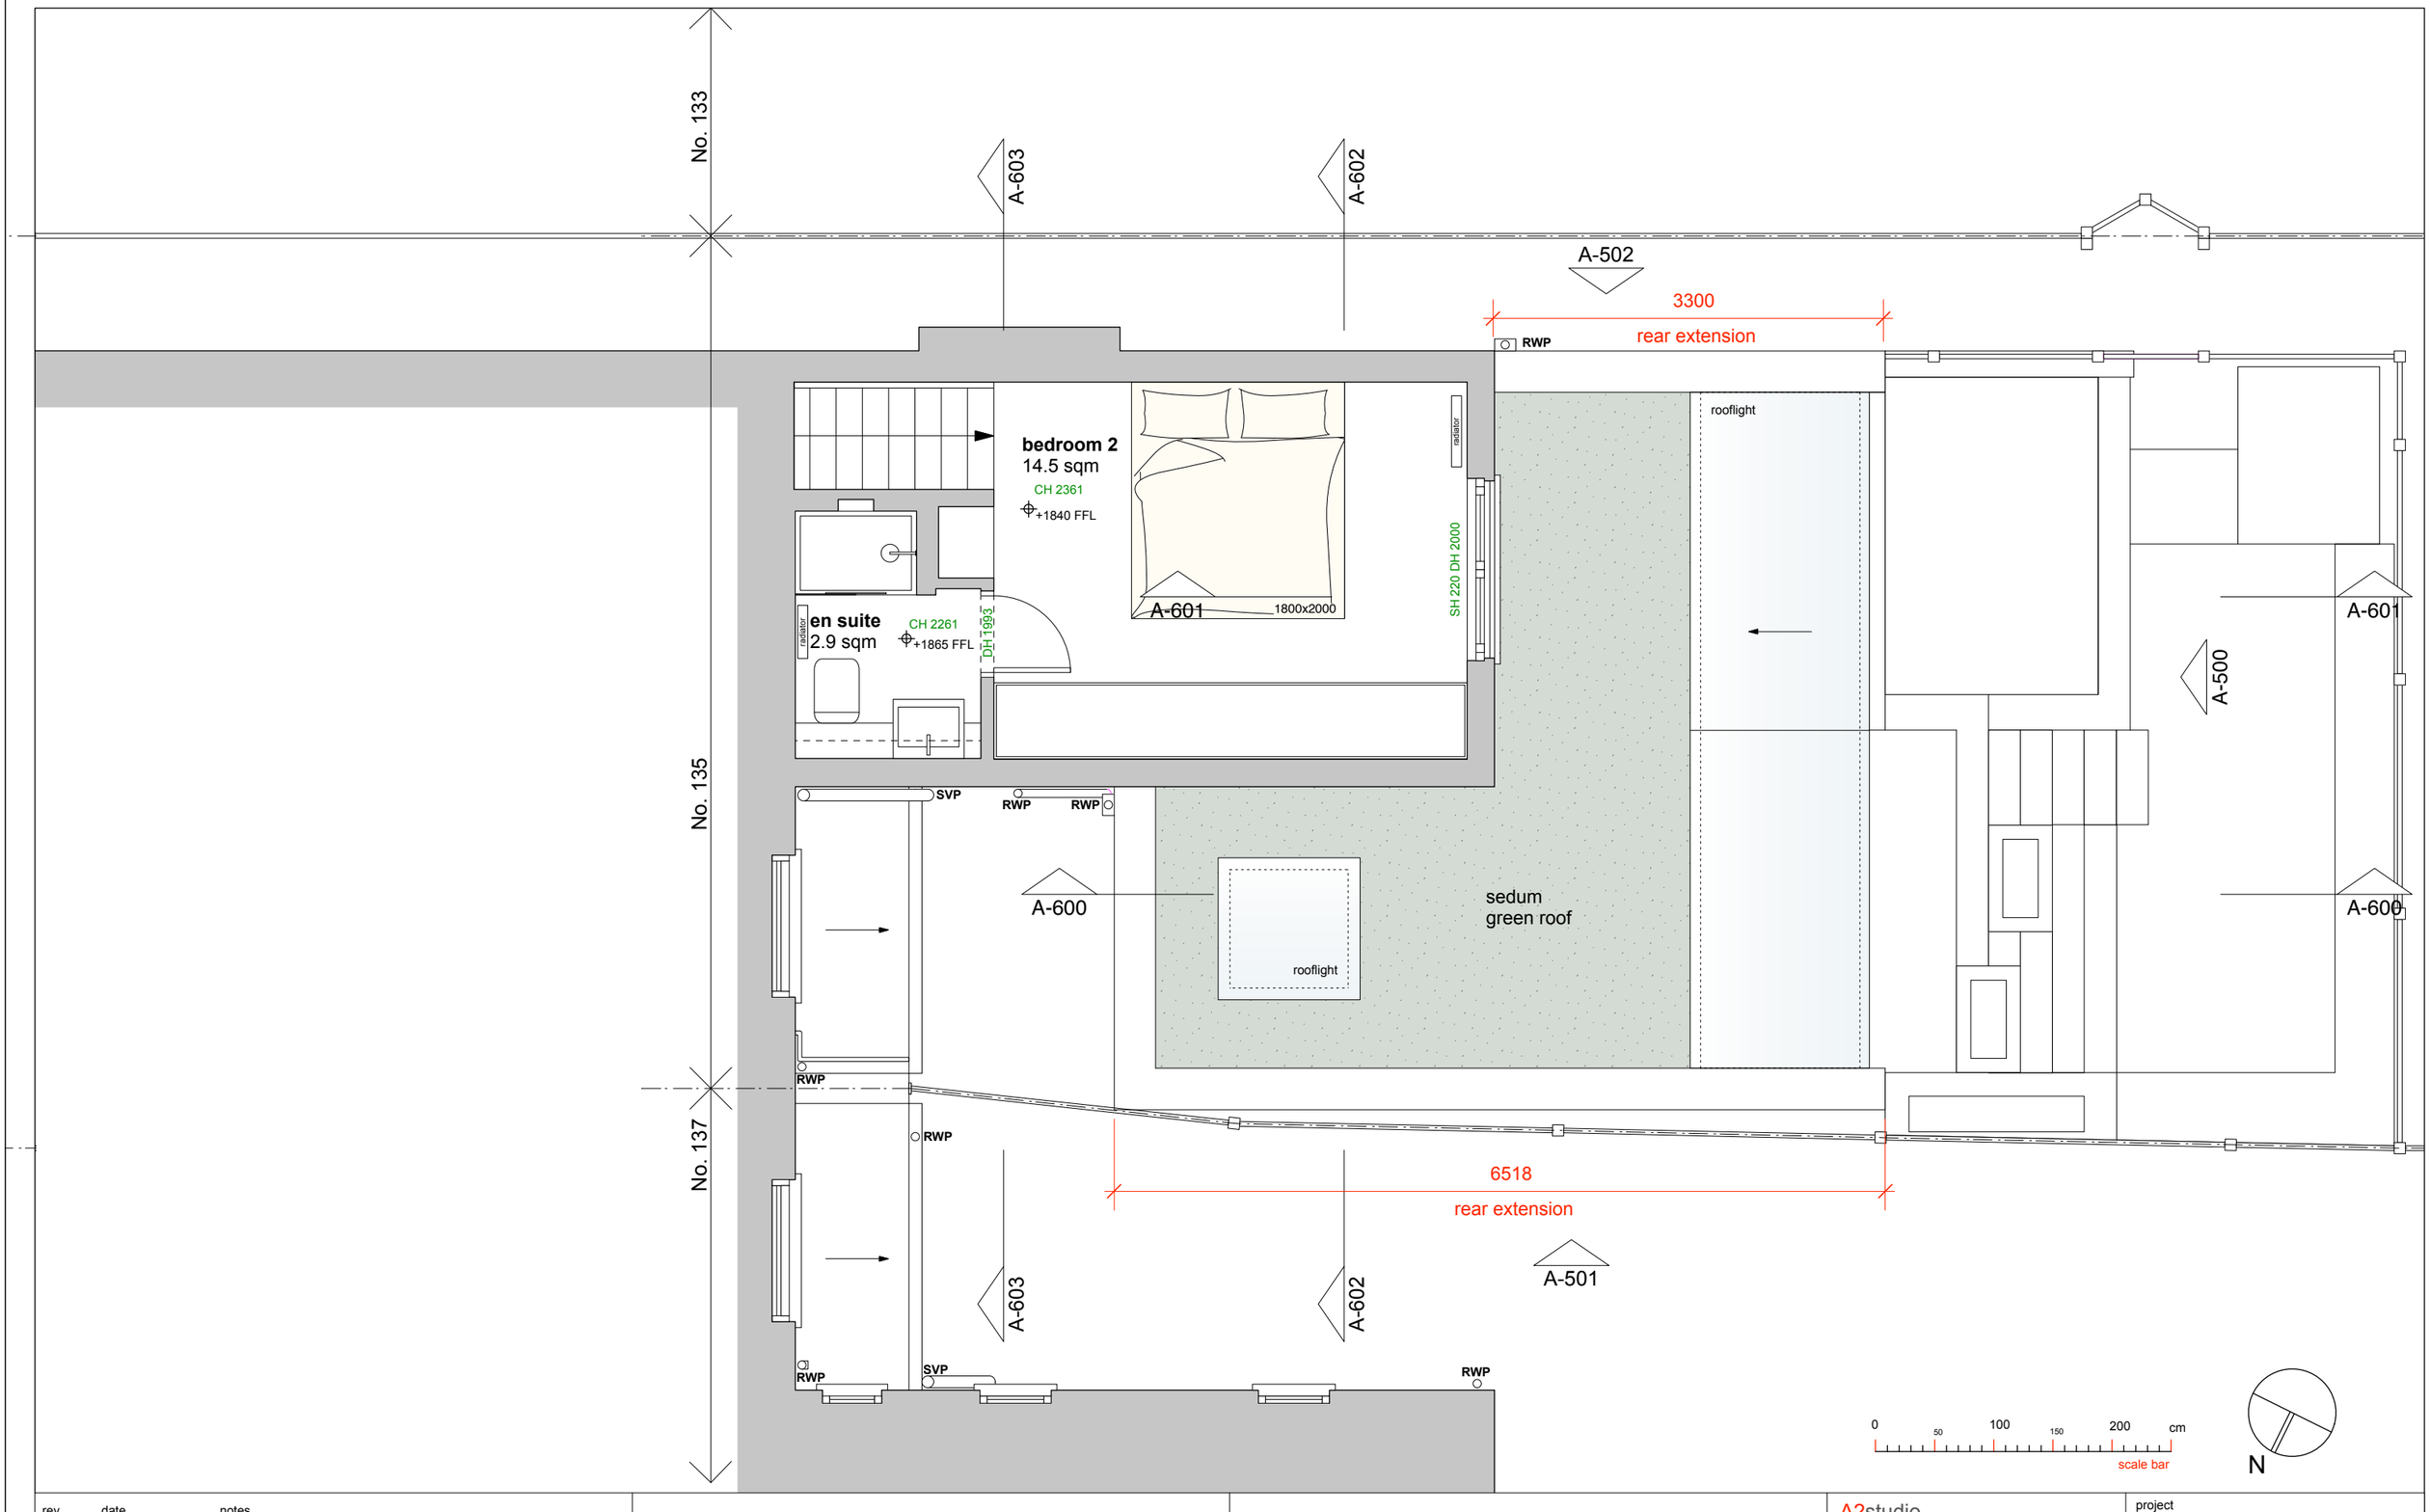


rev	date	notes
P1	25/04/23	issued for planning

dimensions are not to be scaled from this drawing. this drawing is based on current available information and should not be relied on as accurate measurements of usable space. the contractor is responsible for checking all dimensions on site.

this drawing is property of A2studio ltd. and copyright is reserved by them. the drawing is issued on condition that it is not copied or disclosed by or to any unauthorised persons without the prior consent in writing of A2studio ltd.

existing walls

new walls

A2studio
106 high street, london N8 7NT
T 020 7998 9066
E info@a2studio.co.uk

project
135 crouch hill
london N8 9QH

title
proposed ground floor plan

issue	scale	date	drw no	rev
planning	1:50 @ A3	25.04.2023	CDI A-102	P1