
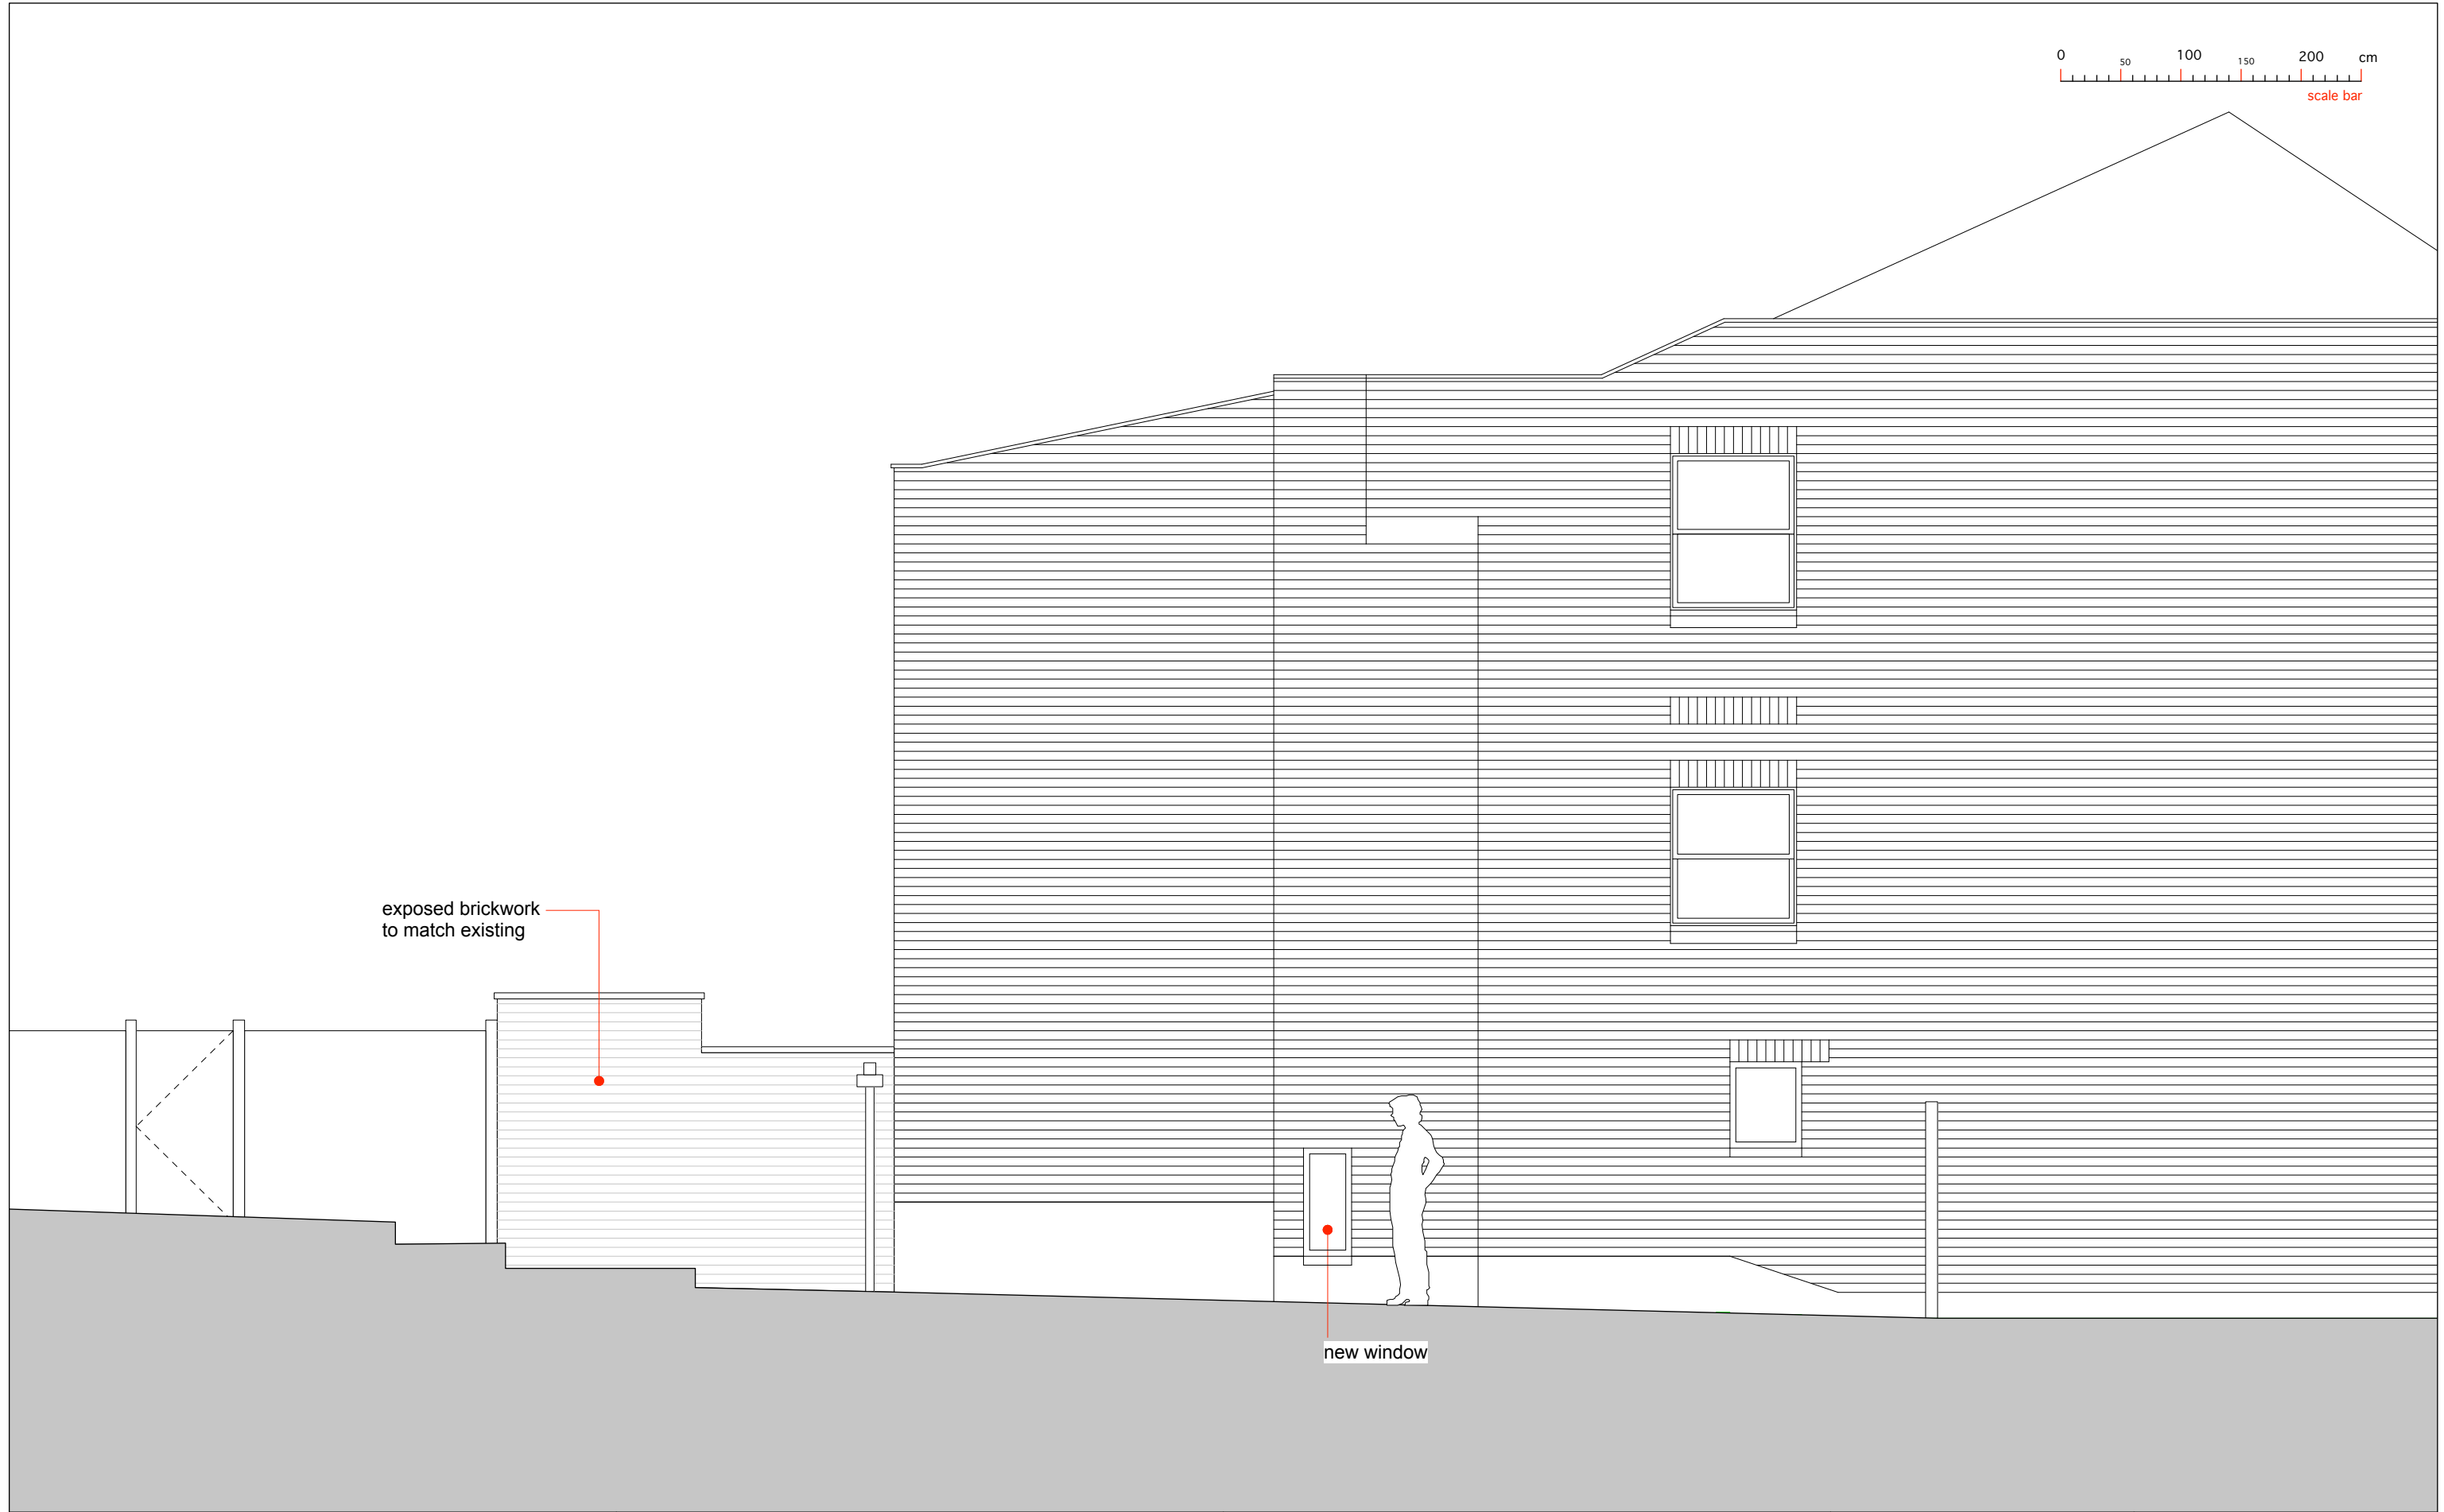


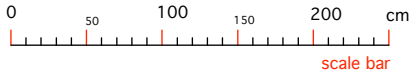

rev			date			notes		
P1			25/04/23			issued for planning		

dimensions are not to be scaled from this drawing. this drawing is based on current available information and should not be relied on as accurate measurements of usable space. the contractor is responsible for checking all dimensions on site.

this drawing is property of A2studio ltd. and copyright is reserved by them. the drawing is issued on condition that it is not copied or disclosed by or to any unauthorised persons without the prior consent in writing of A2studio ltd.

A2studio

106 high street, london N8 7NT

T 020 7998 9066

E info@a2studio.co.uk

project

135 crouch hill

london N8 9QH

title

proposed side elevation - from alleyway

issue

planning

scale

1:50 @ A3

date

25.04.2023

drw no

CDI A-502

rev

P1