


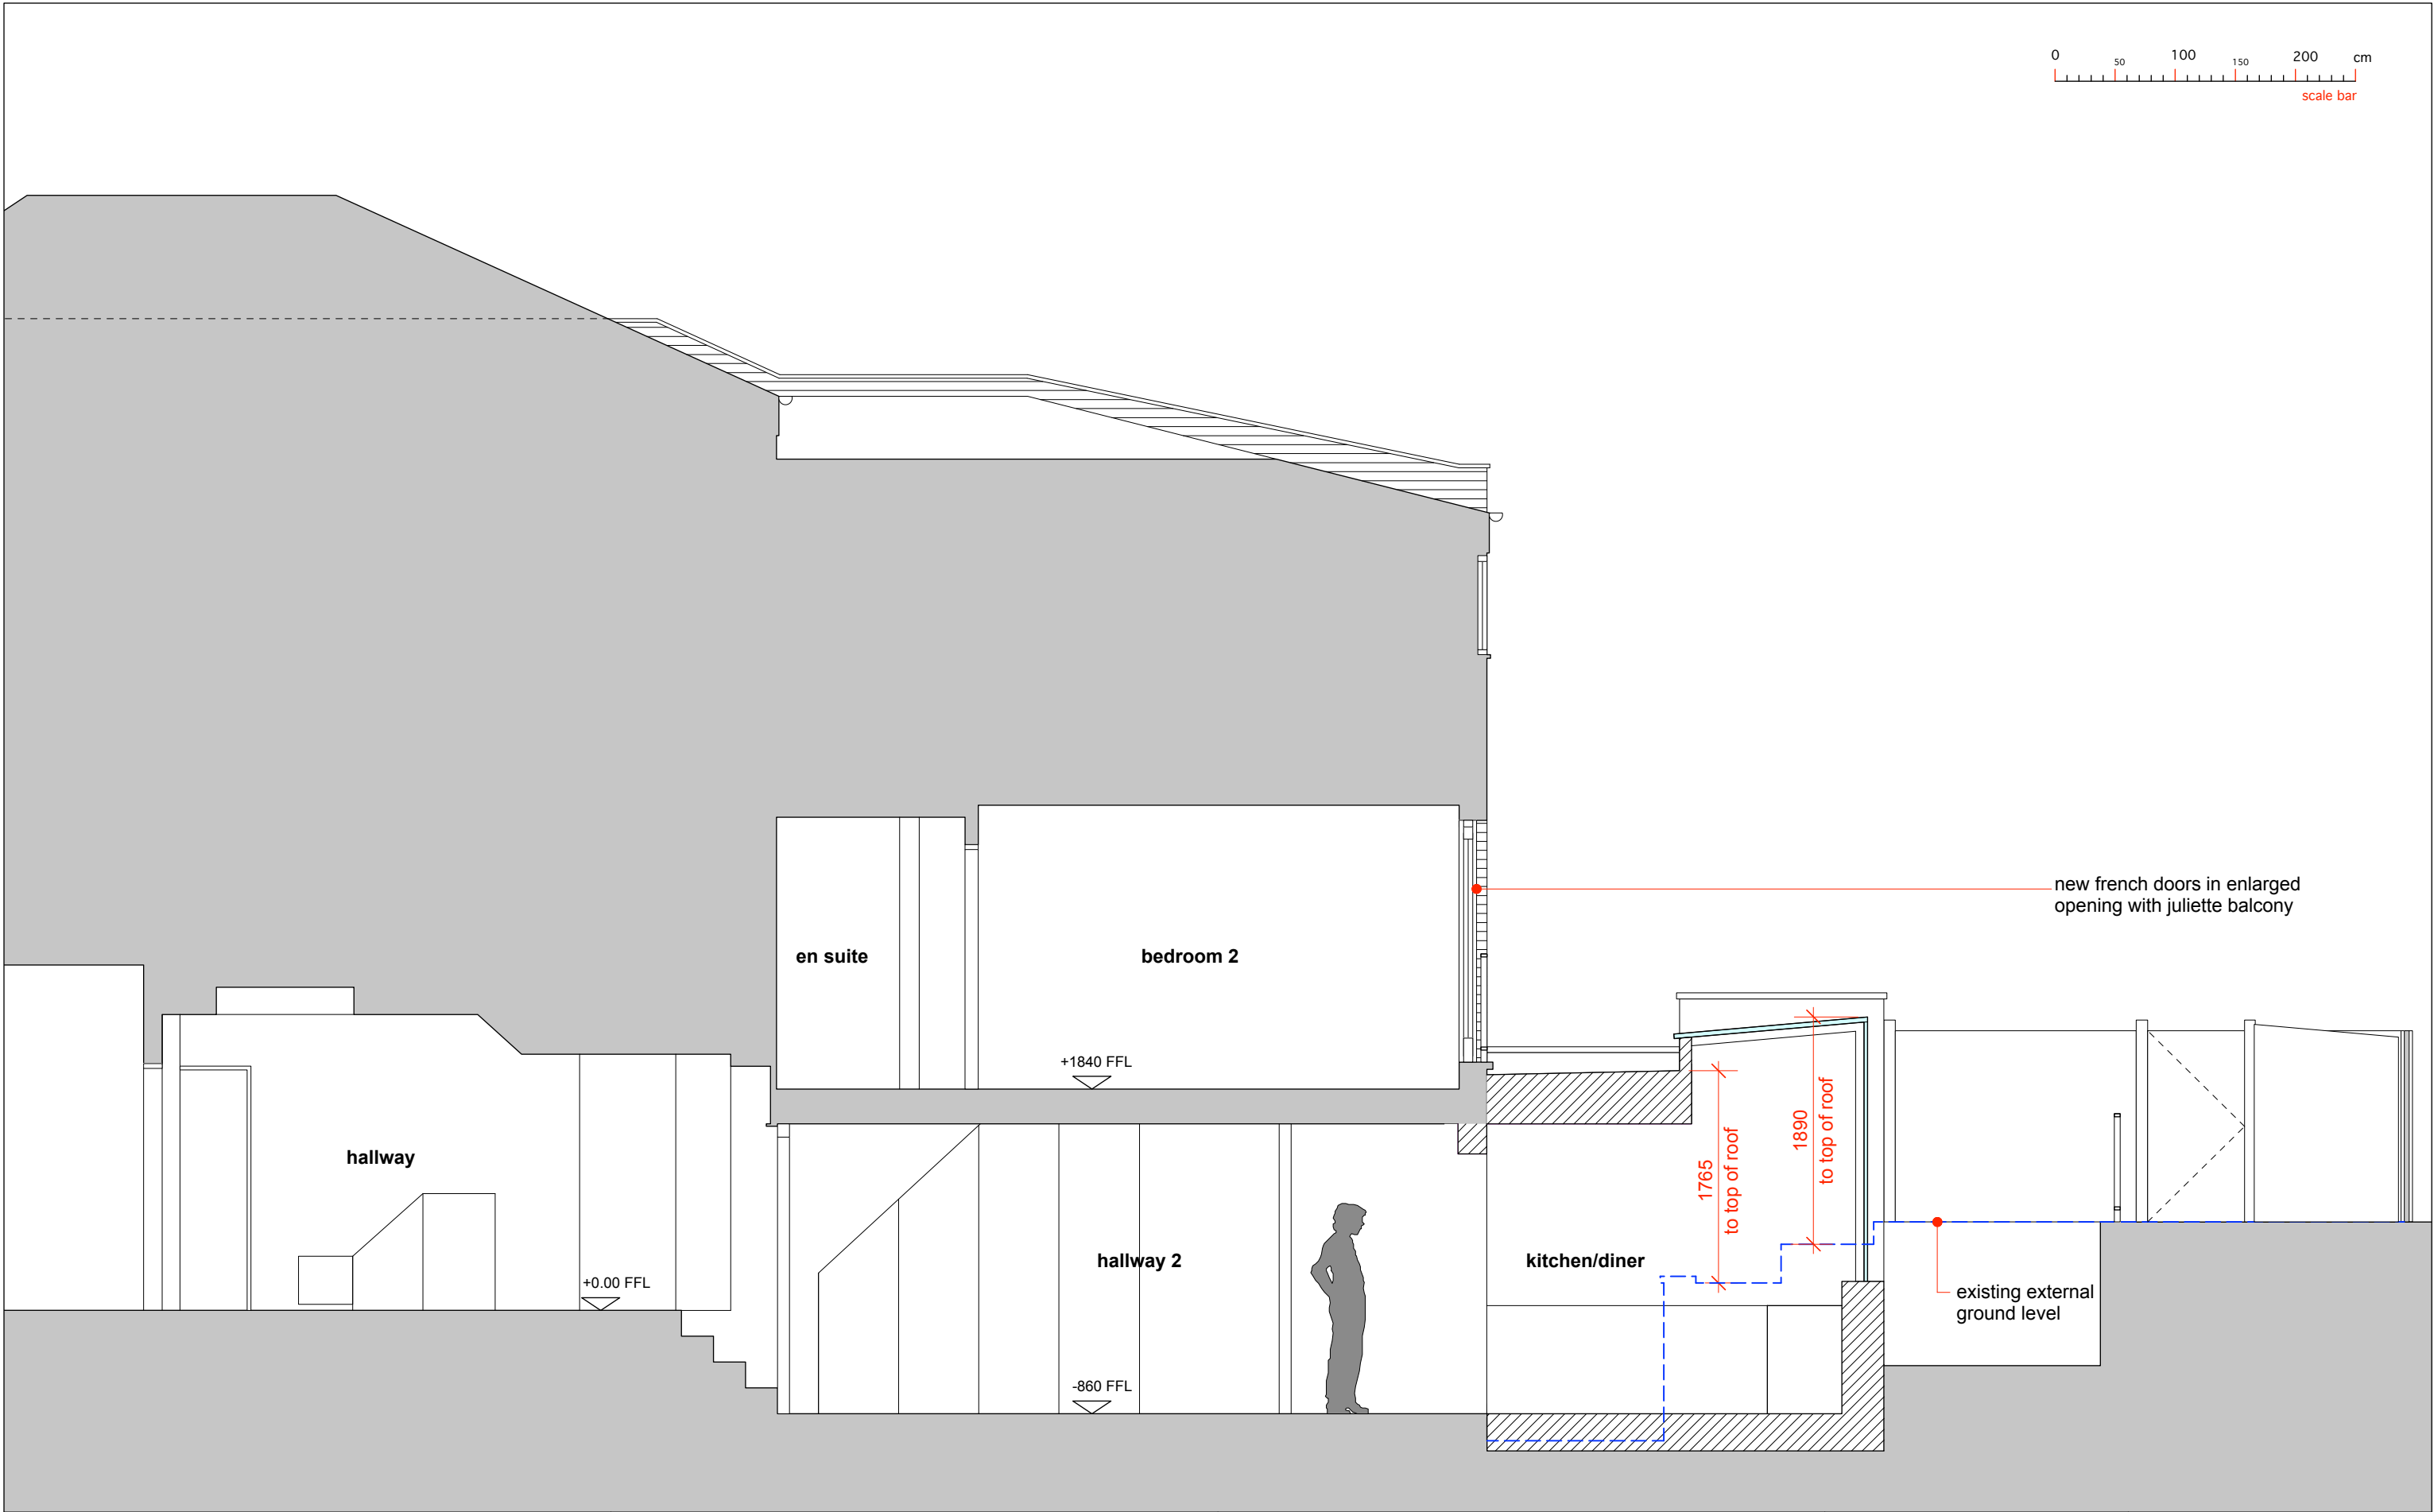

<table><tr><th>rev</th><th>date</th><th>notes</th></tr><tr><td>P1</td><td>25/04/23</td><td>issued for planning</td></tr><tr><td></td><td></td><td></td></tr><tr><td></td><td></td><td></td></tr><tr><td></td><td></td><td></td></tr><tr><td></td><td></td><td></td></tr></table>			rev	date	notes	P1	25/04/23	issued for planning													dimensions are not to be scaled from this drawing. this drawing is based on current available information and should not be relied on as accurate measurements of usable space. the contractor is responsible for checking all dimensions on site. this drawing is property of A2studio Ltd. and copyright is reserved by them. the drawing is issued on condition that it is not copied or disclosed by or to any unauthorised persons without the prior consent in writing of A2studio Ltd.	 new construction	<table><tr><td colspan="2">A2studio 106 high street, london N8 7NT T 020 7998 9066 E info@a2studio.co.uk</td><td colspan="3">project 135 crouch hill london N8 9QH</td></tr><tr><td colspan="5">title proposed long section</td></tr><tr><td>issue planning</td><td>scale 1:50 @ A3</td><td>date 25.04.2023</td><td>drw no CDI A-601</td><td>rev P1</td></tr></table>	A2studio 106 high street, london N8 7NT T 020 7998 9066 E info@a2studio.co.uk		project 135 crouch hill london N8 9QH			title proposed long section					issue planning	scale 1:50 @ A3	date 25.04.2023	drw no CDI A-601	rev P1
rev	date	notes																																				
P1	25/04/23	issued for planning																																				
A2studio 106 high street, london N8 7NT T 020 7998 9066 E info@a2studio.co.uk		project 135 crouch hill london N8 9QH																																				
title proposed long section																																						
issue planning	scale 1:50 @ A3	date 25.04.2023	drw no CDI A-601	rev P1																																		