


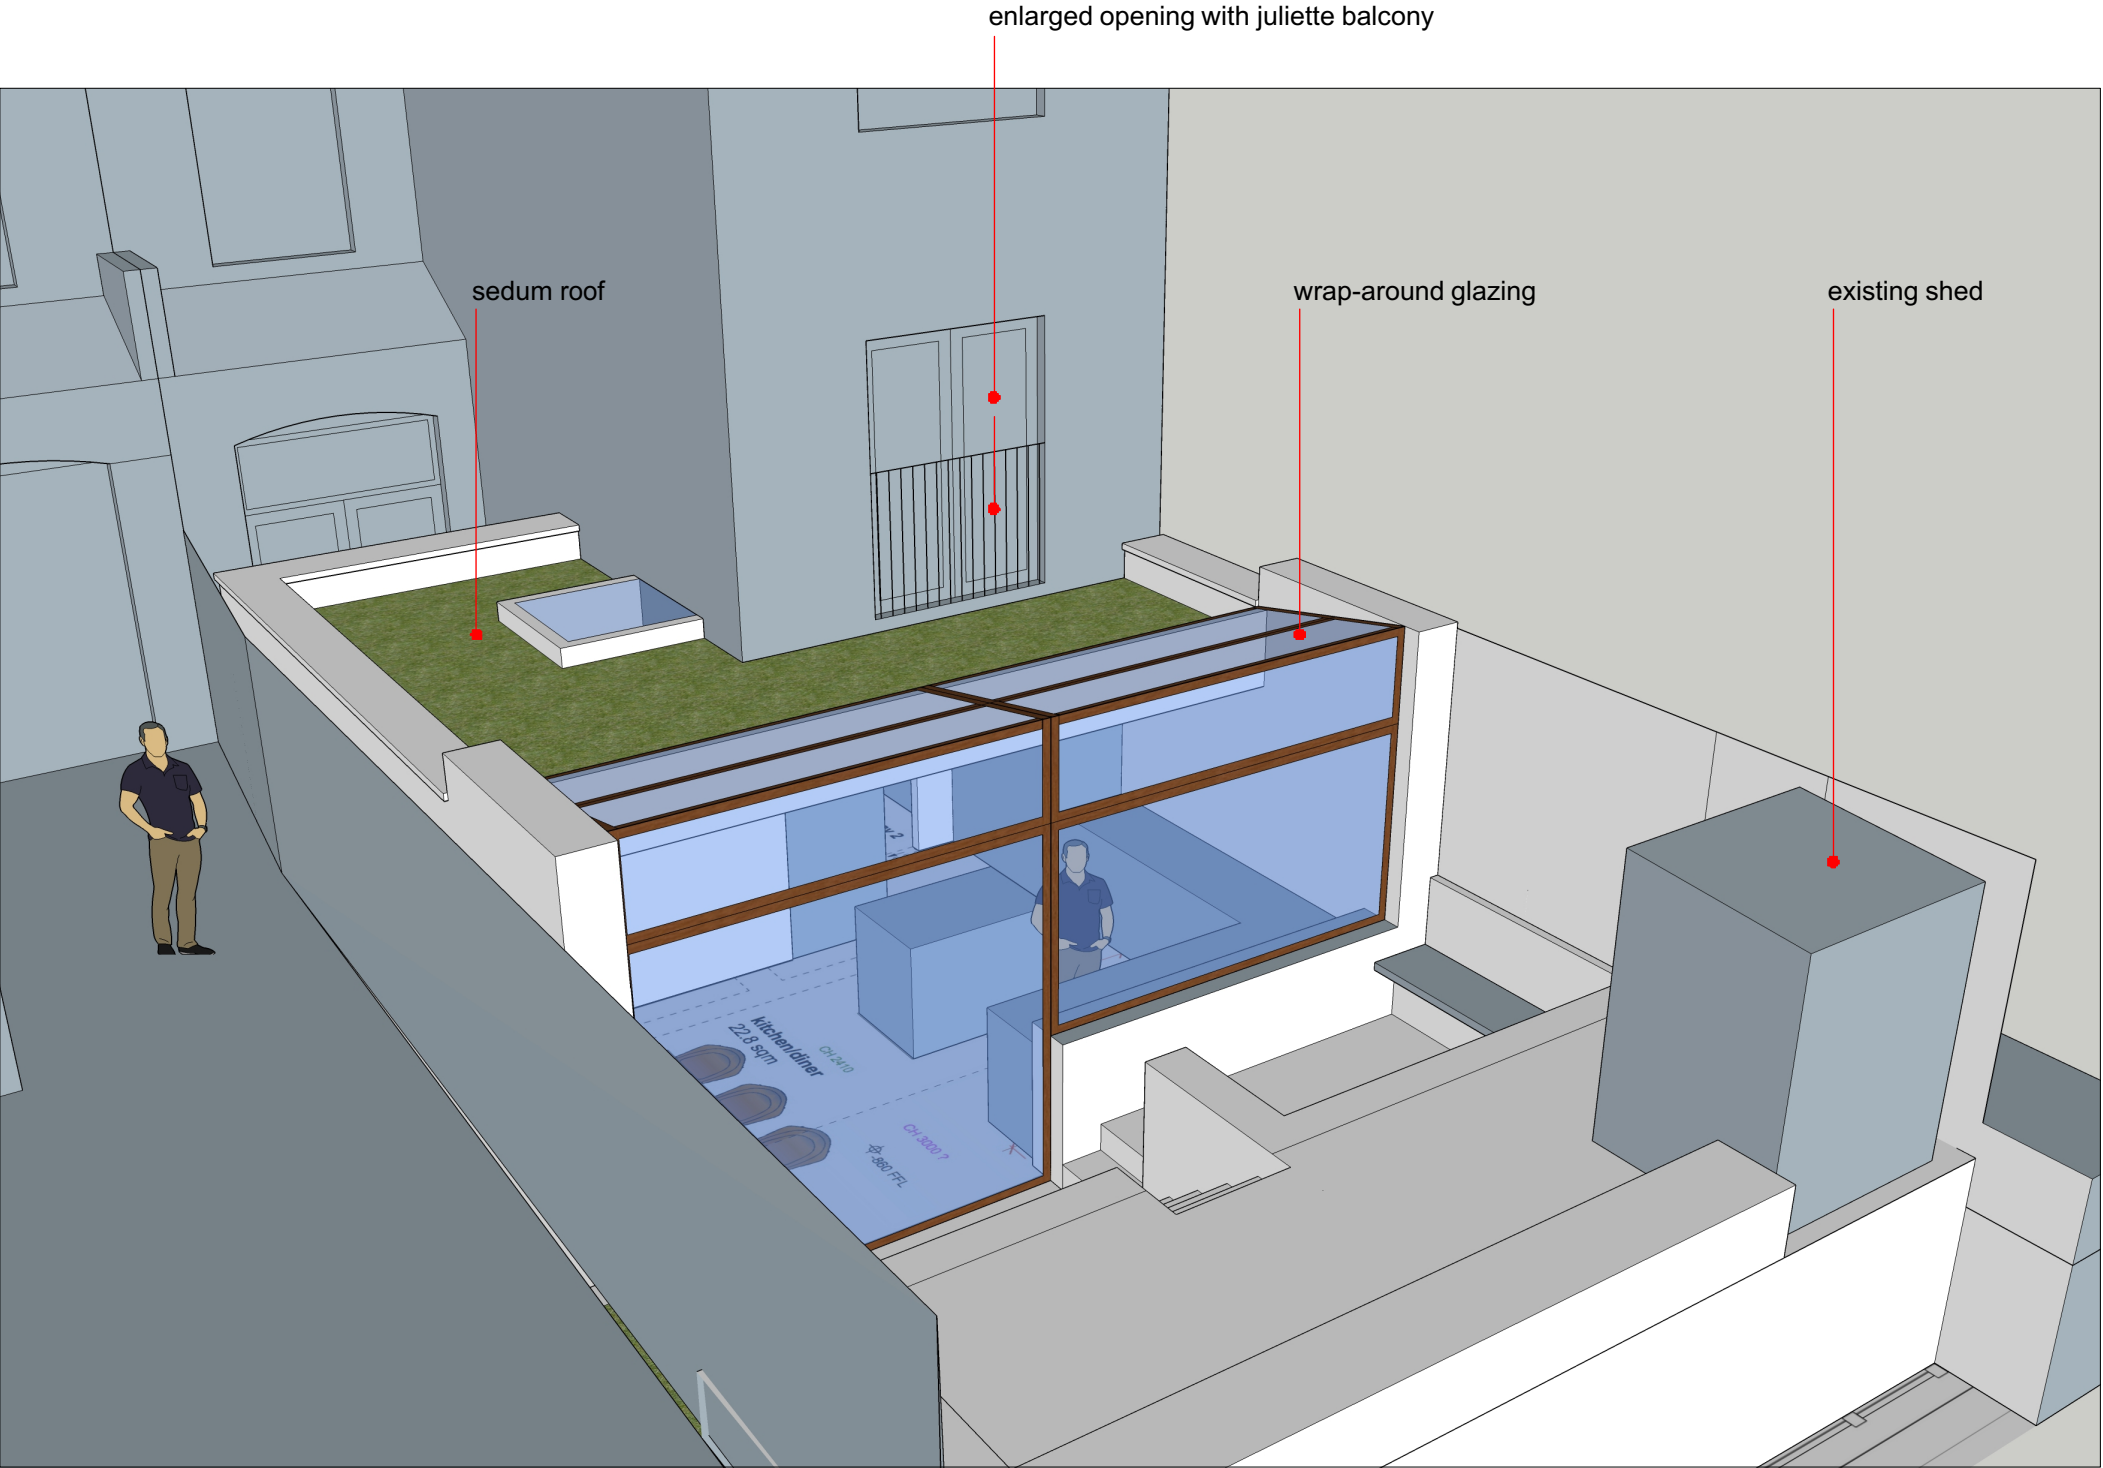

1. view of the proposed extension from boundary with 137 Crouch Hill

revdate			notes dimensions are not to be scaled from this drawing. this drawing is based on current available information and should not be relied on as accurate measurements of usable space. the contractor is responsible for checking all dimensions on site. this drawing is property of A2studio ltd. and copyright is reserved by them. the drawing is issued on condition that it is not copied or disclosed by or to any unauthorised persons without the prior consent in writing of A2studio ltd.	A2studio 106 high street, london N8 7NT T 020 7998 9066 E info@a2studio.co.uk					project 135 crouch hill london N8 9QH						
P125/04/23issued for planning				title 3d view											
				issue planning					scale not to scale		date 25.04.2023		drw no CDI P-003		rev P1