


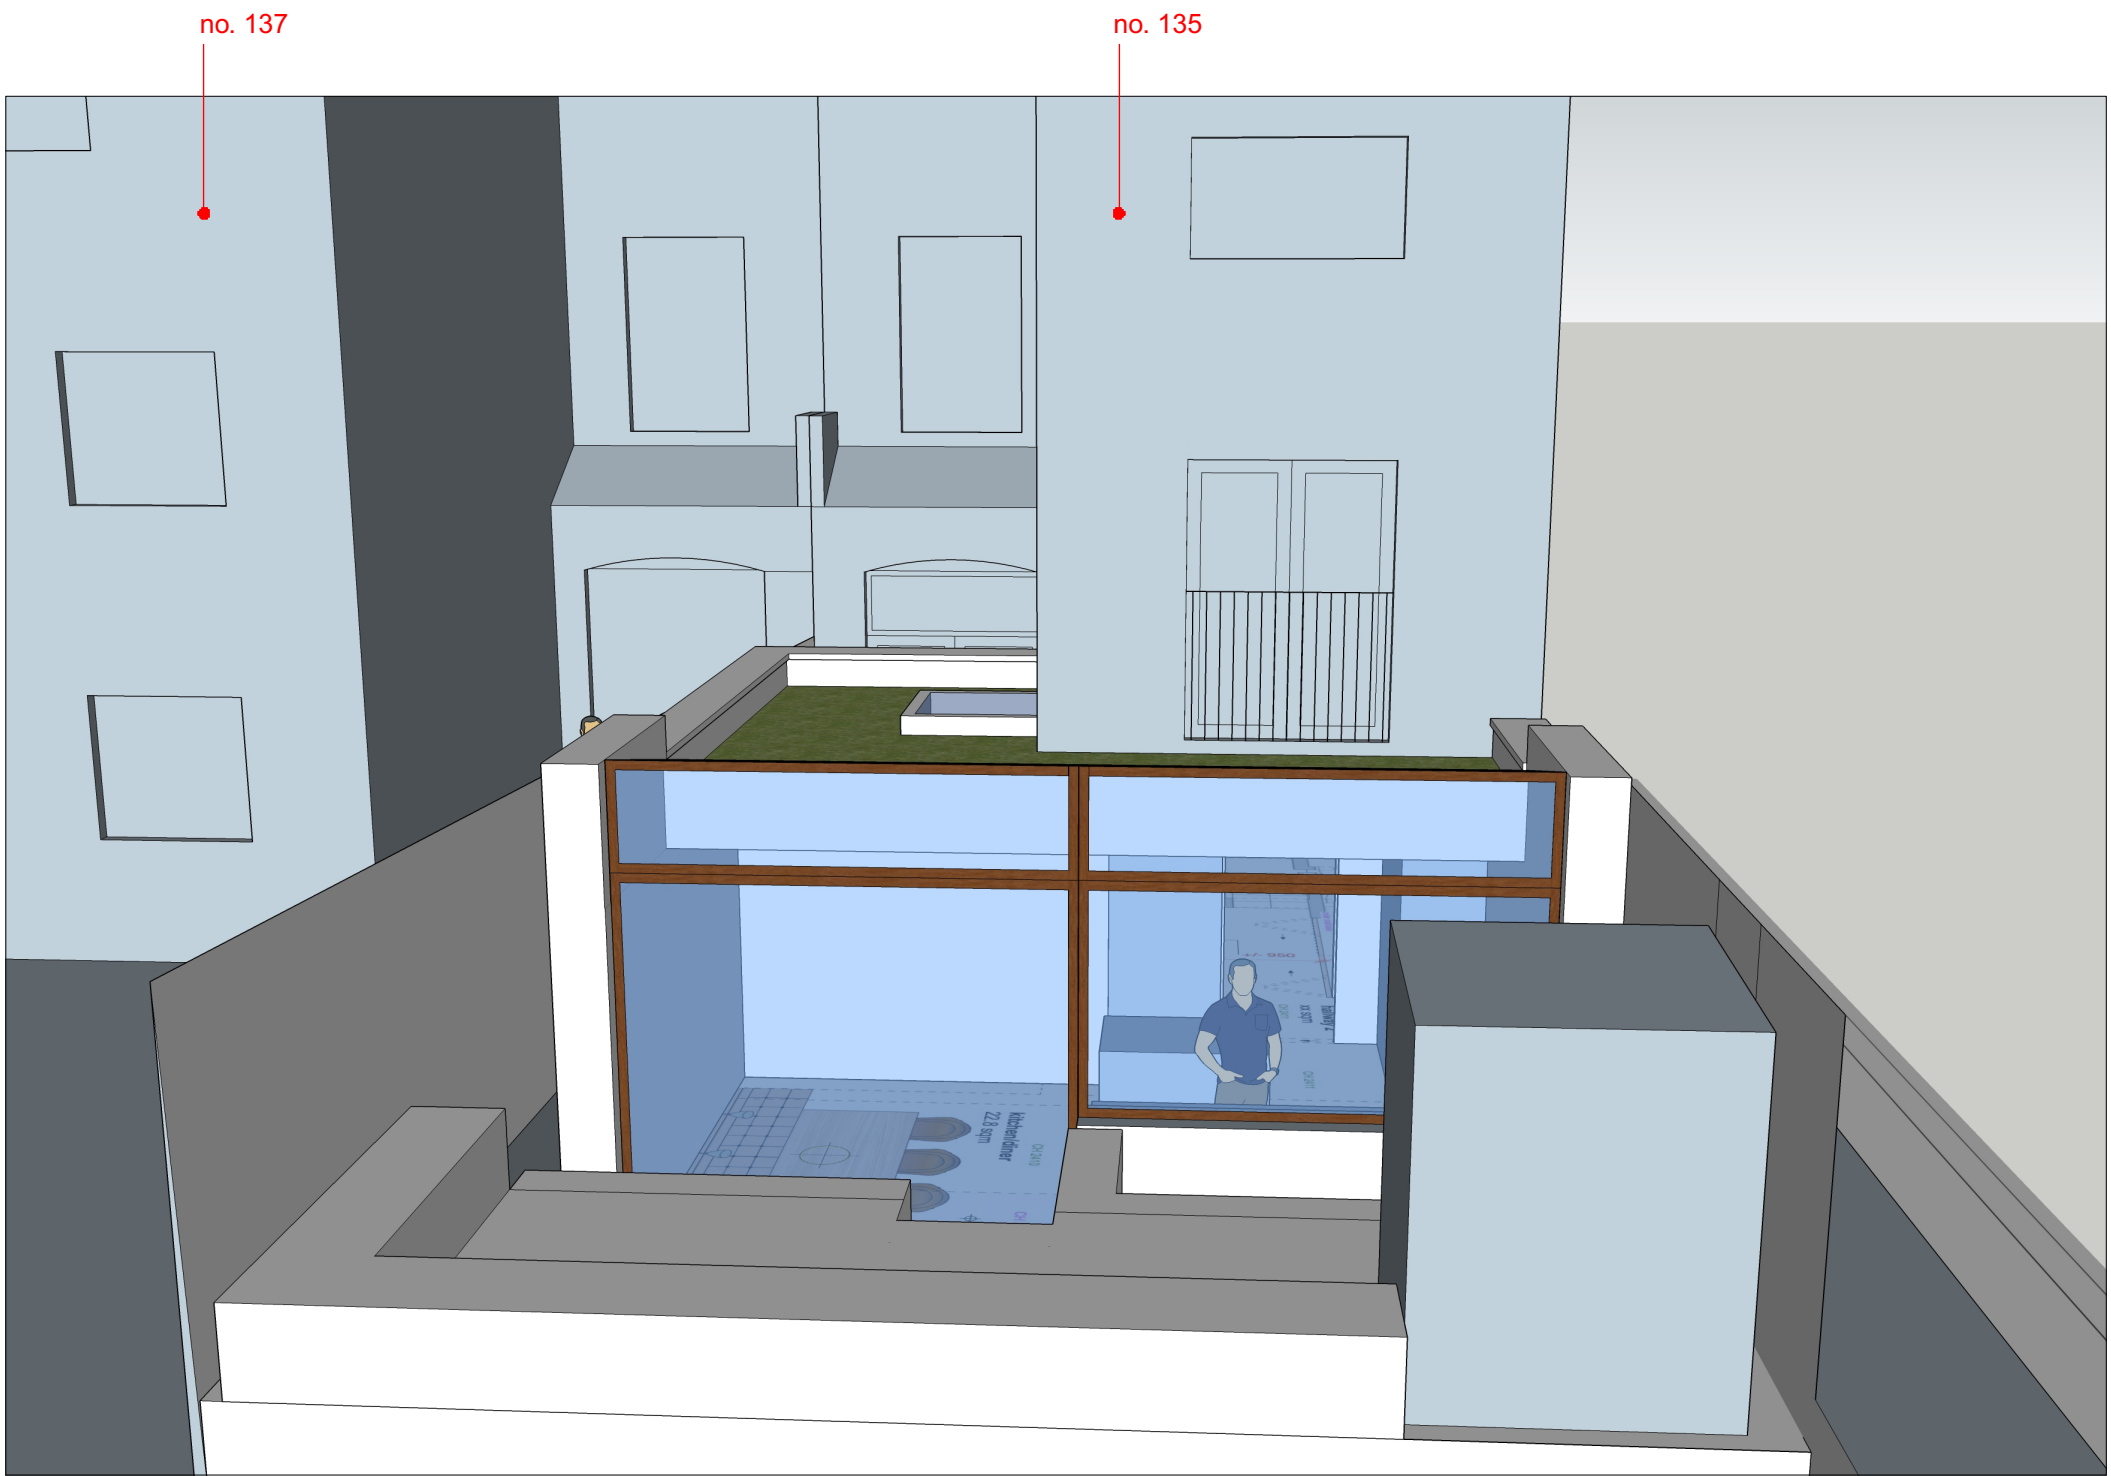

3. rear view of proposed extension from upper patio

rev date notes			dimensions are not to be scaled from this drawing. this drawing is based on current available information and should not be relied on as accurate measurements of usable space. the contractor is responsible for checking all dimensions on site. this drawing is property of A2studio ltd. and copyright is reserved by them. the drawing is issued on condition that it is not copied or disclosed by or to any unauthorised persons without the prior consent in writing of A2studio ltd.	A2studio 106 high street, london N8 7NT T 020 7998 9066 E info@a2studio.co.uk				project 135 crouch hill london N8 9QH				
P1	25/04/23	issued for planning										
				title 3d view								
				issue planning		scale not to scale		date 25.04.2023		drw no CDI P-006		rev P1