


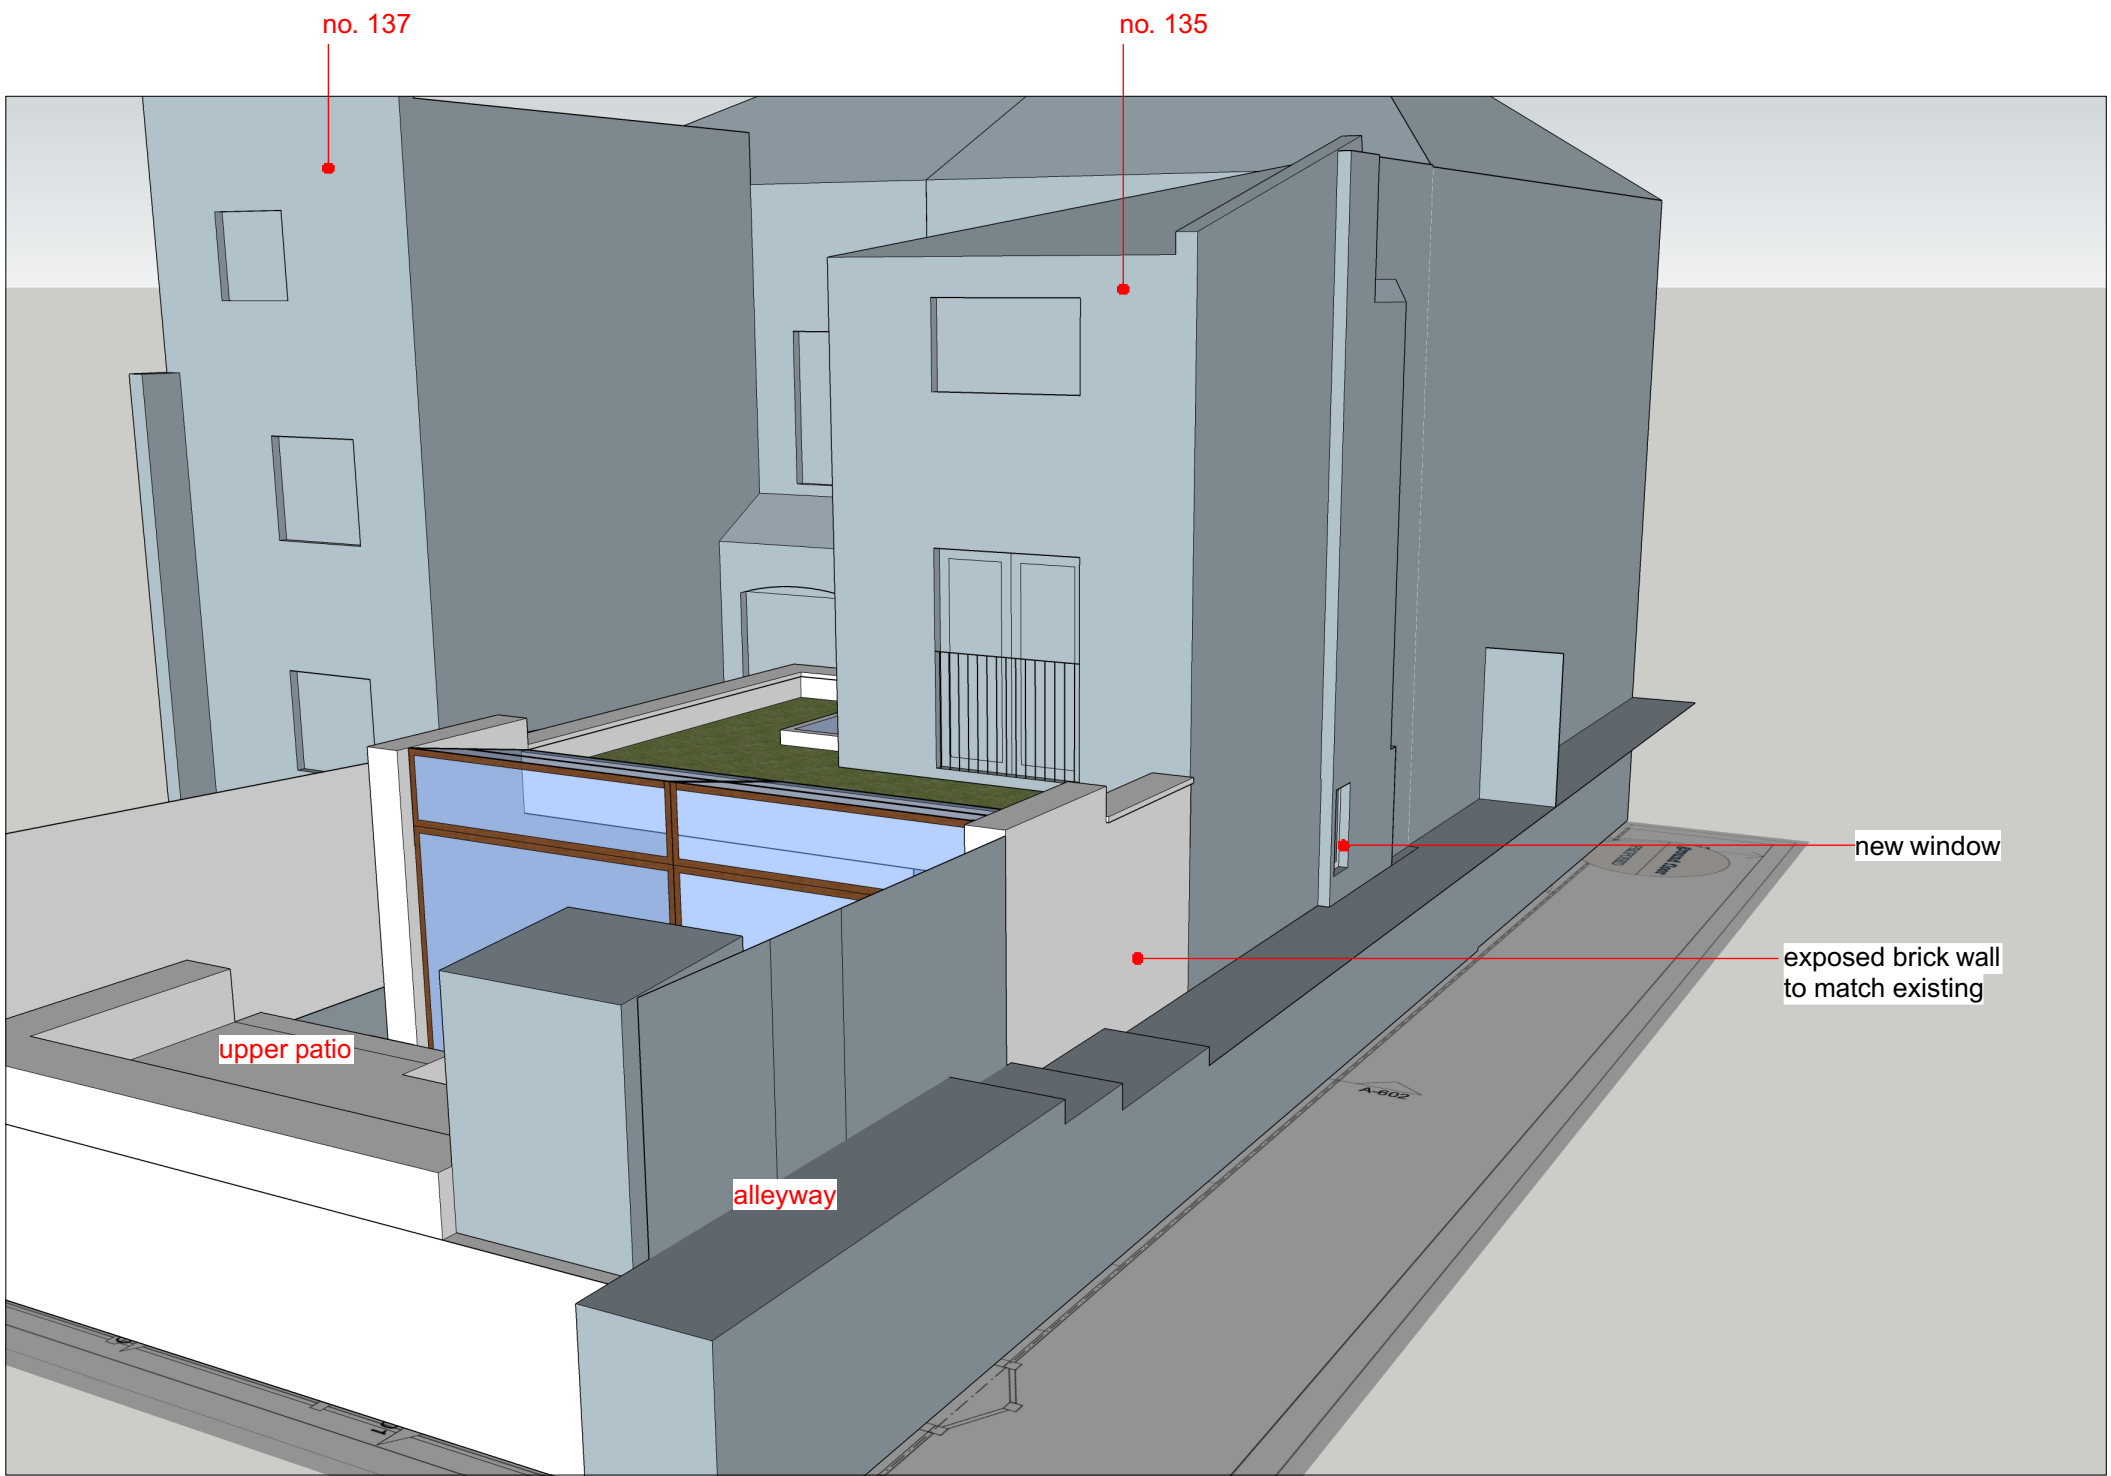

5. view of the proposed extension from alleyway

rev			date			notes		
P1			25/04/23			issued for planning		