


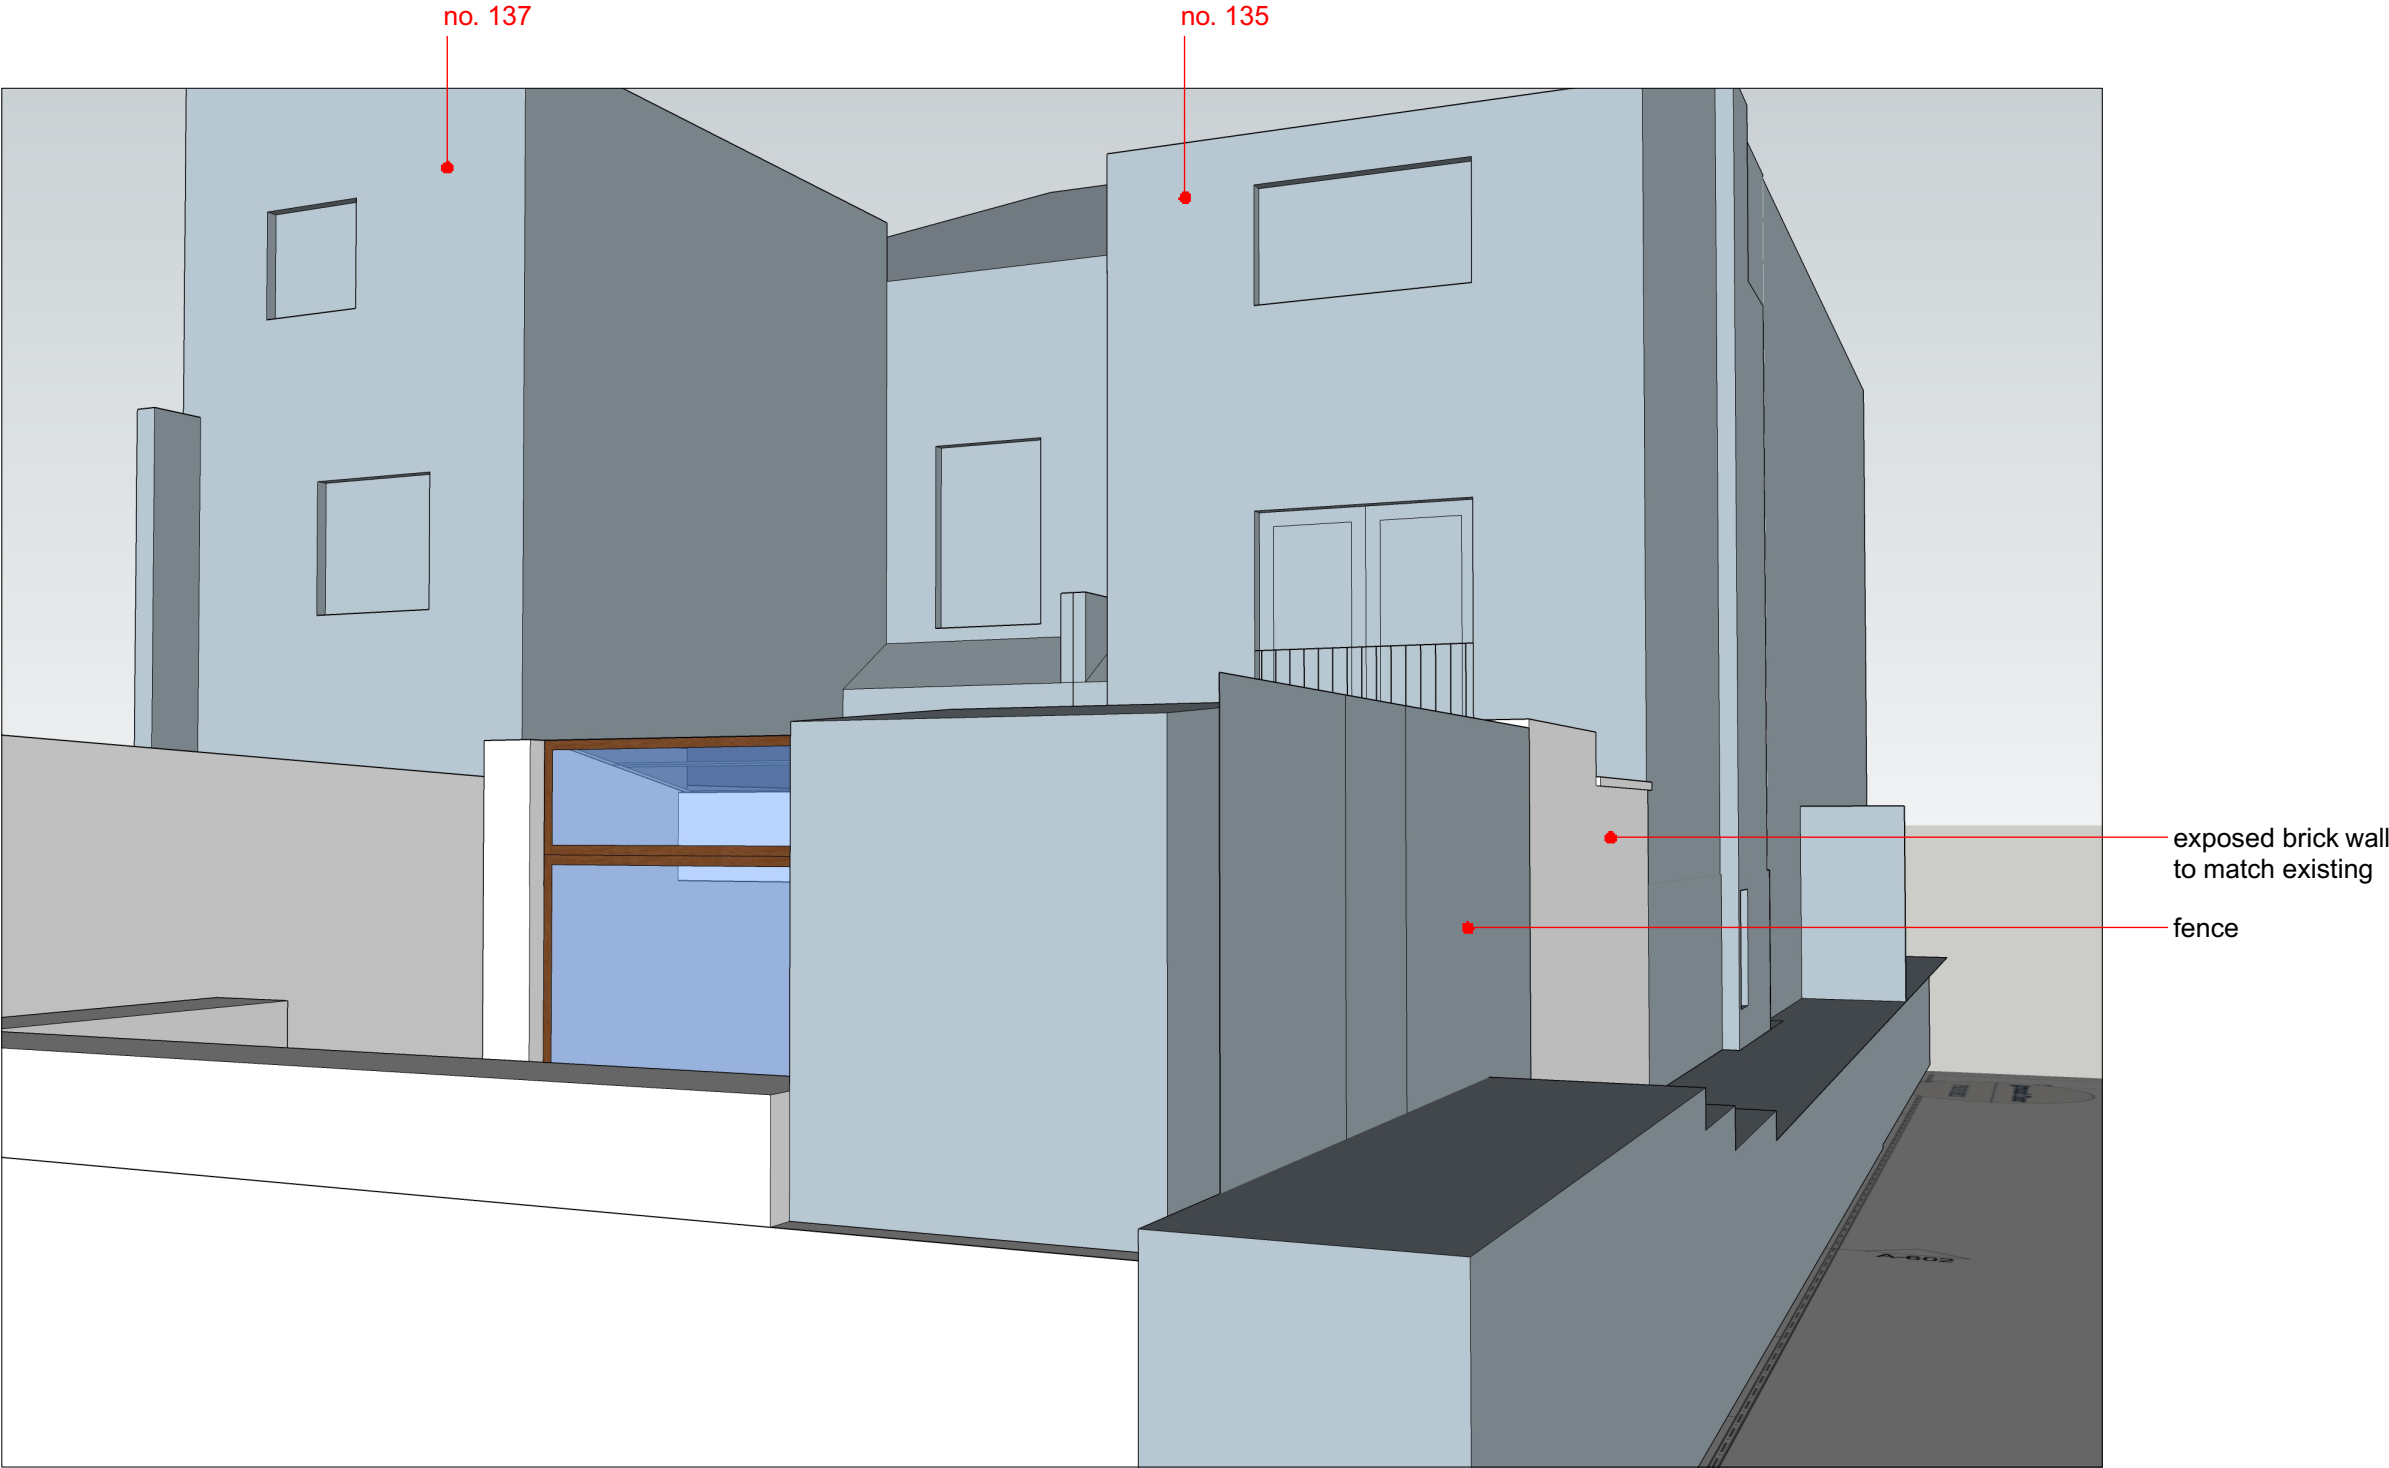

6. view of the proposed extension from alleyway

			dimensions are not to be scaled from this drawing. this drawing is based on current available information and should not be relied on as accurate measurements of usable space. the contractor is responsible for checking all dimensions on site. this drawing is property of A2studio Ltd. and copyright is reserved by them. the drawing is issued on condition that it is not copied or disclosed by or to any unauthorised persons without the prior consent in writing of A2studio Ltd.	A2studio		project		
				106 high street, london N8 7NT T 020 7998 9066 E info@a2studio.co.uk		135 crouch hill london N8 9QH		
				title				
				3d view				
				issue planning		scale not to scale	date 25.04.2023	drw no CDI P-008