


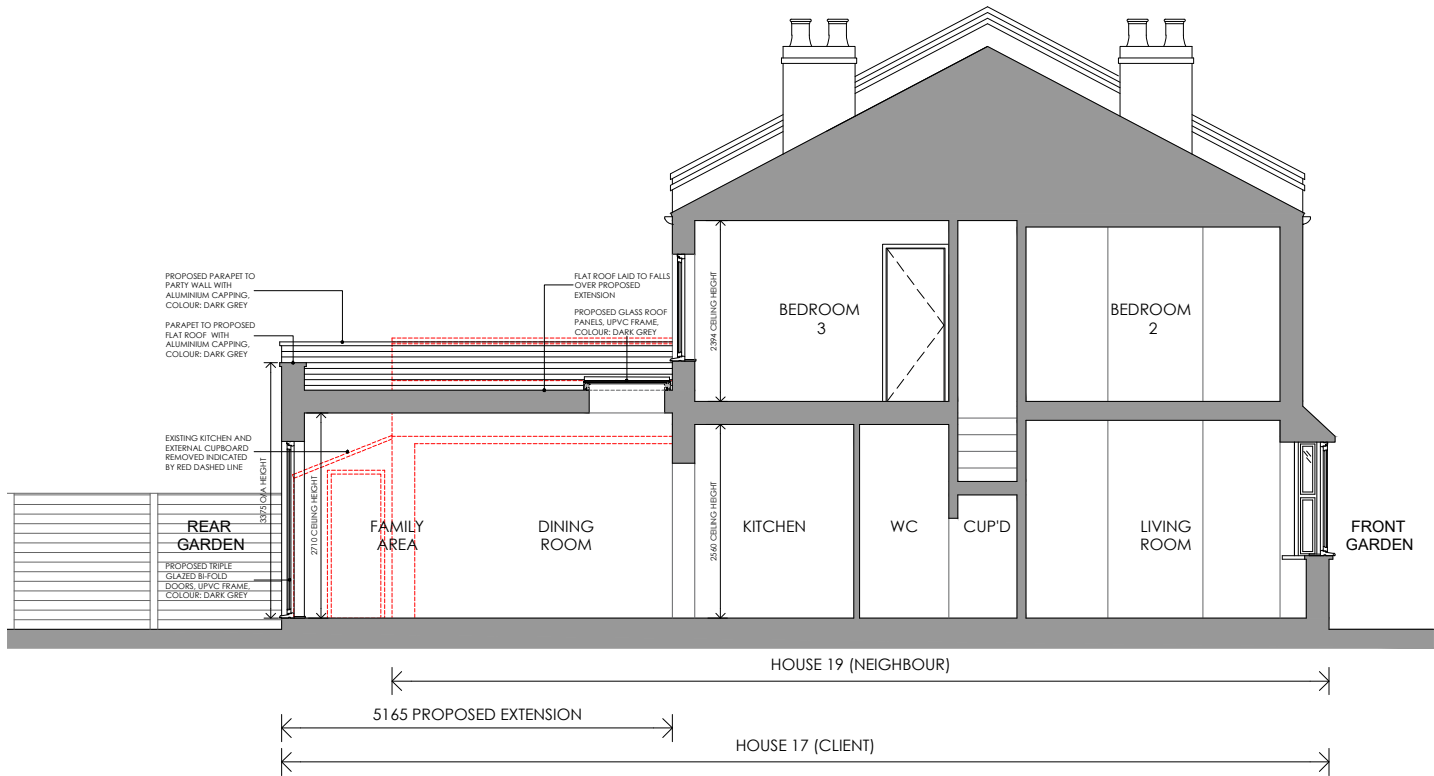

PROPOSED SECTION A-A



NOTES

This drawing is copyright and may not be reproduced, wholly or in part, without prior written consent of Owner.

Drawings should not be used to scale from and are solely for information purposes.

These drawings should not be used for Building Regulations or construction purposes.

FOR PLANNING
PURPOSES ONLY

REV	DATE	NOTE	BY
A	28.04.23	DRAWINGS UPDATED TO SUIT COMMENTS RECEIVED FROM THE LPA	AKC

Client
MR CHARLES RICE &
MS MADELEINE TEAGUE

17 WARBERRY ROAD,
WOOD GREEN, LONDON.
N22 7TQ

Project
PROPOSED SINGLE STOREY
REAR EXTENSION

Title
PROPOSED SECTION A-A

Scale 1:100 @ A3	Date FEBRUARY 2023
Drawn AKC	Checked AKC

Job Number / Drawing Number 22017-A-PL110	Revision A
--	---------------

