





Side Elevation from no. 88 looking towards no. 86

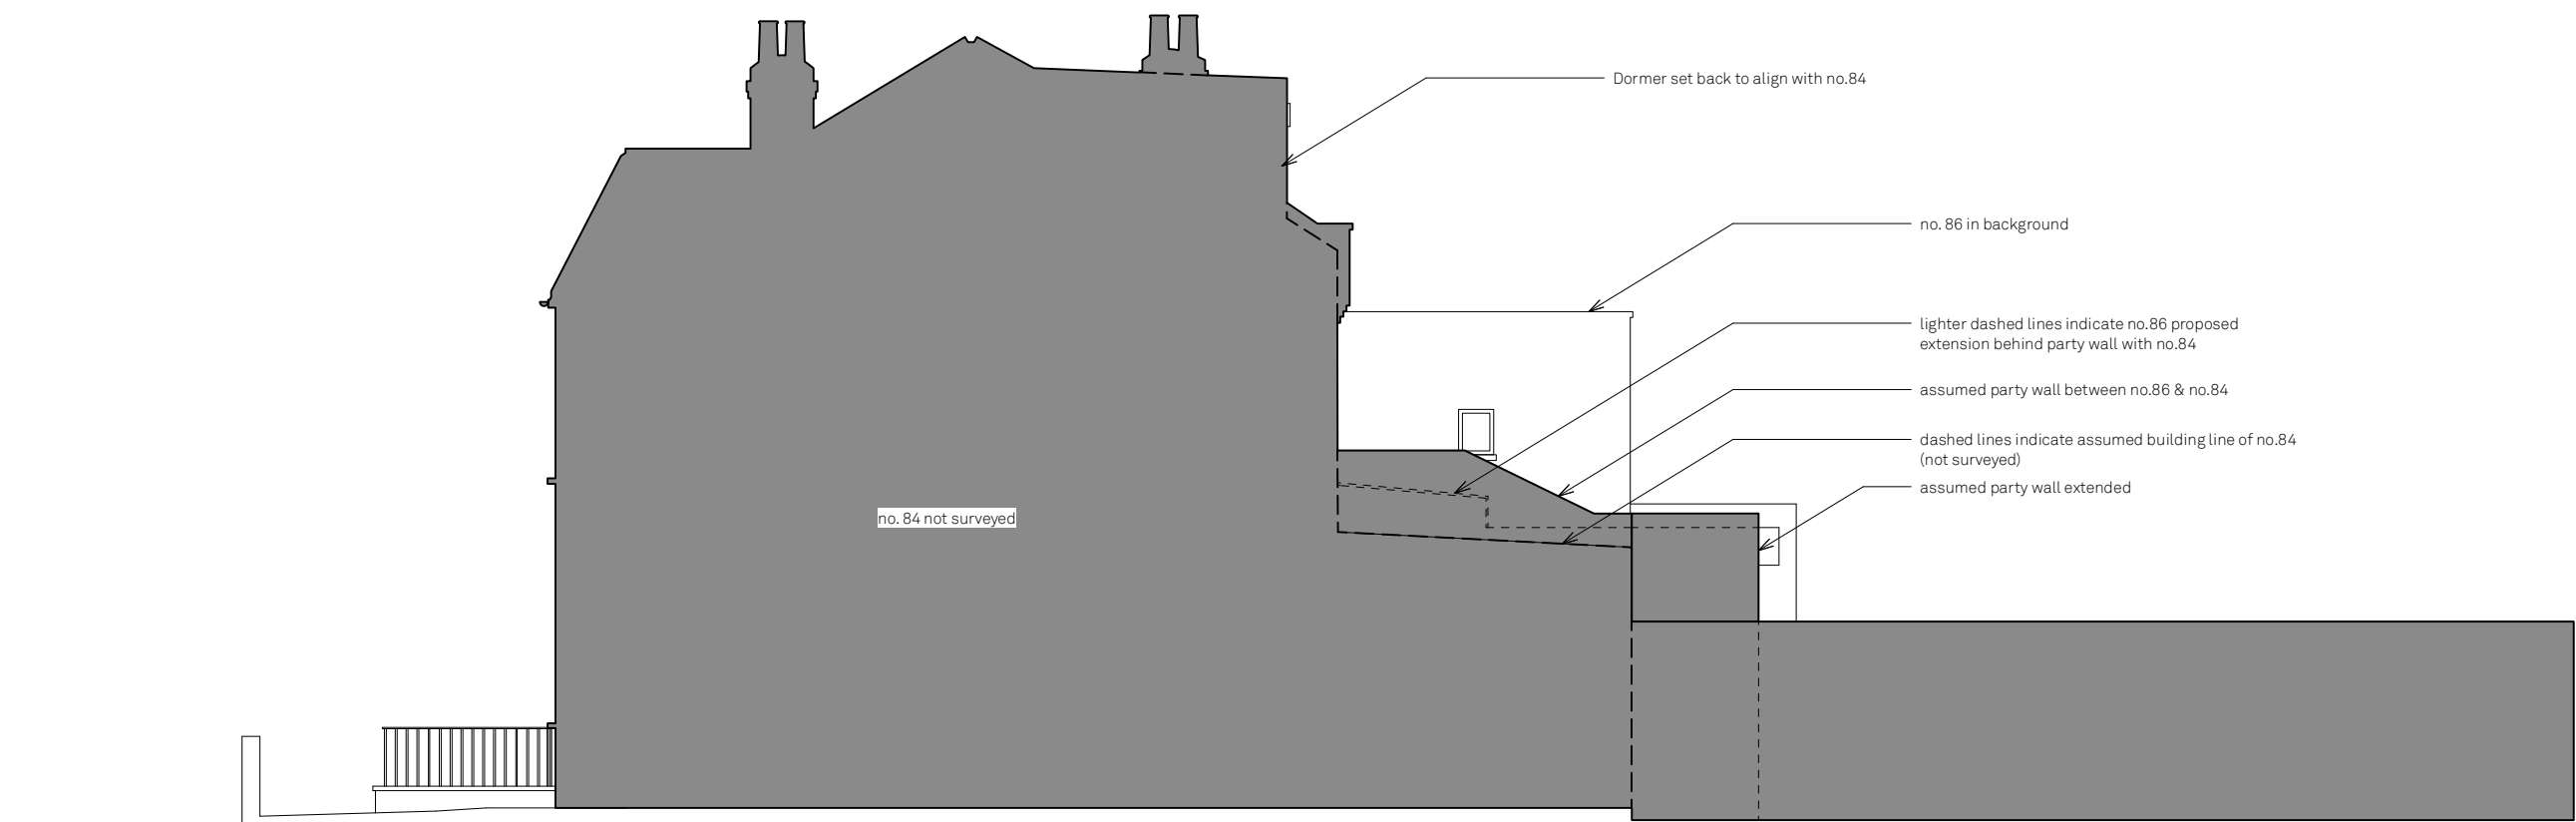

Side Elevation from no. 84 looking towards no. 86

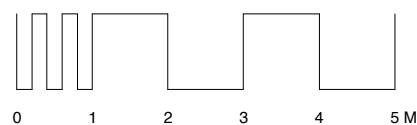

Proposed Side Elevations

Muswell House
86 Muswell Road
Drawn By WM
Scale 1:100
Status
Project Stage Planning

Paul Archer Design Ltd

Issue	Notes	Date
A	Dormer set back	26/04/2023

Unit D204 Lana House 116 Commercial Street London E1 6NF Tel. 020 3668 2668

896.216 A

paul archer
design

www.paularcherdesign.co.uk