




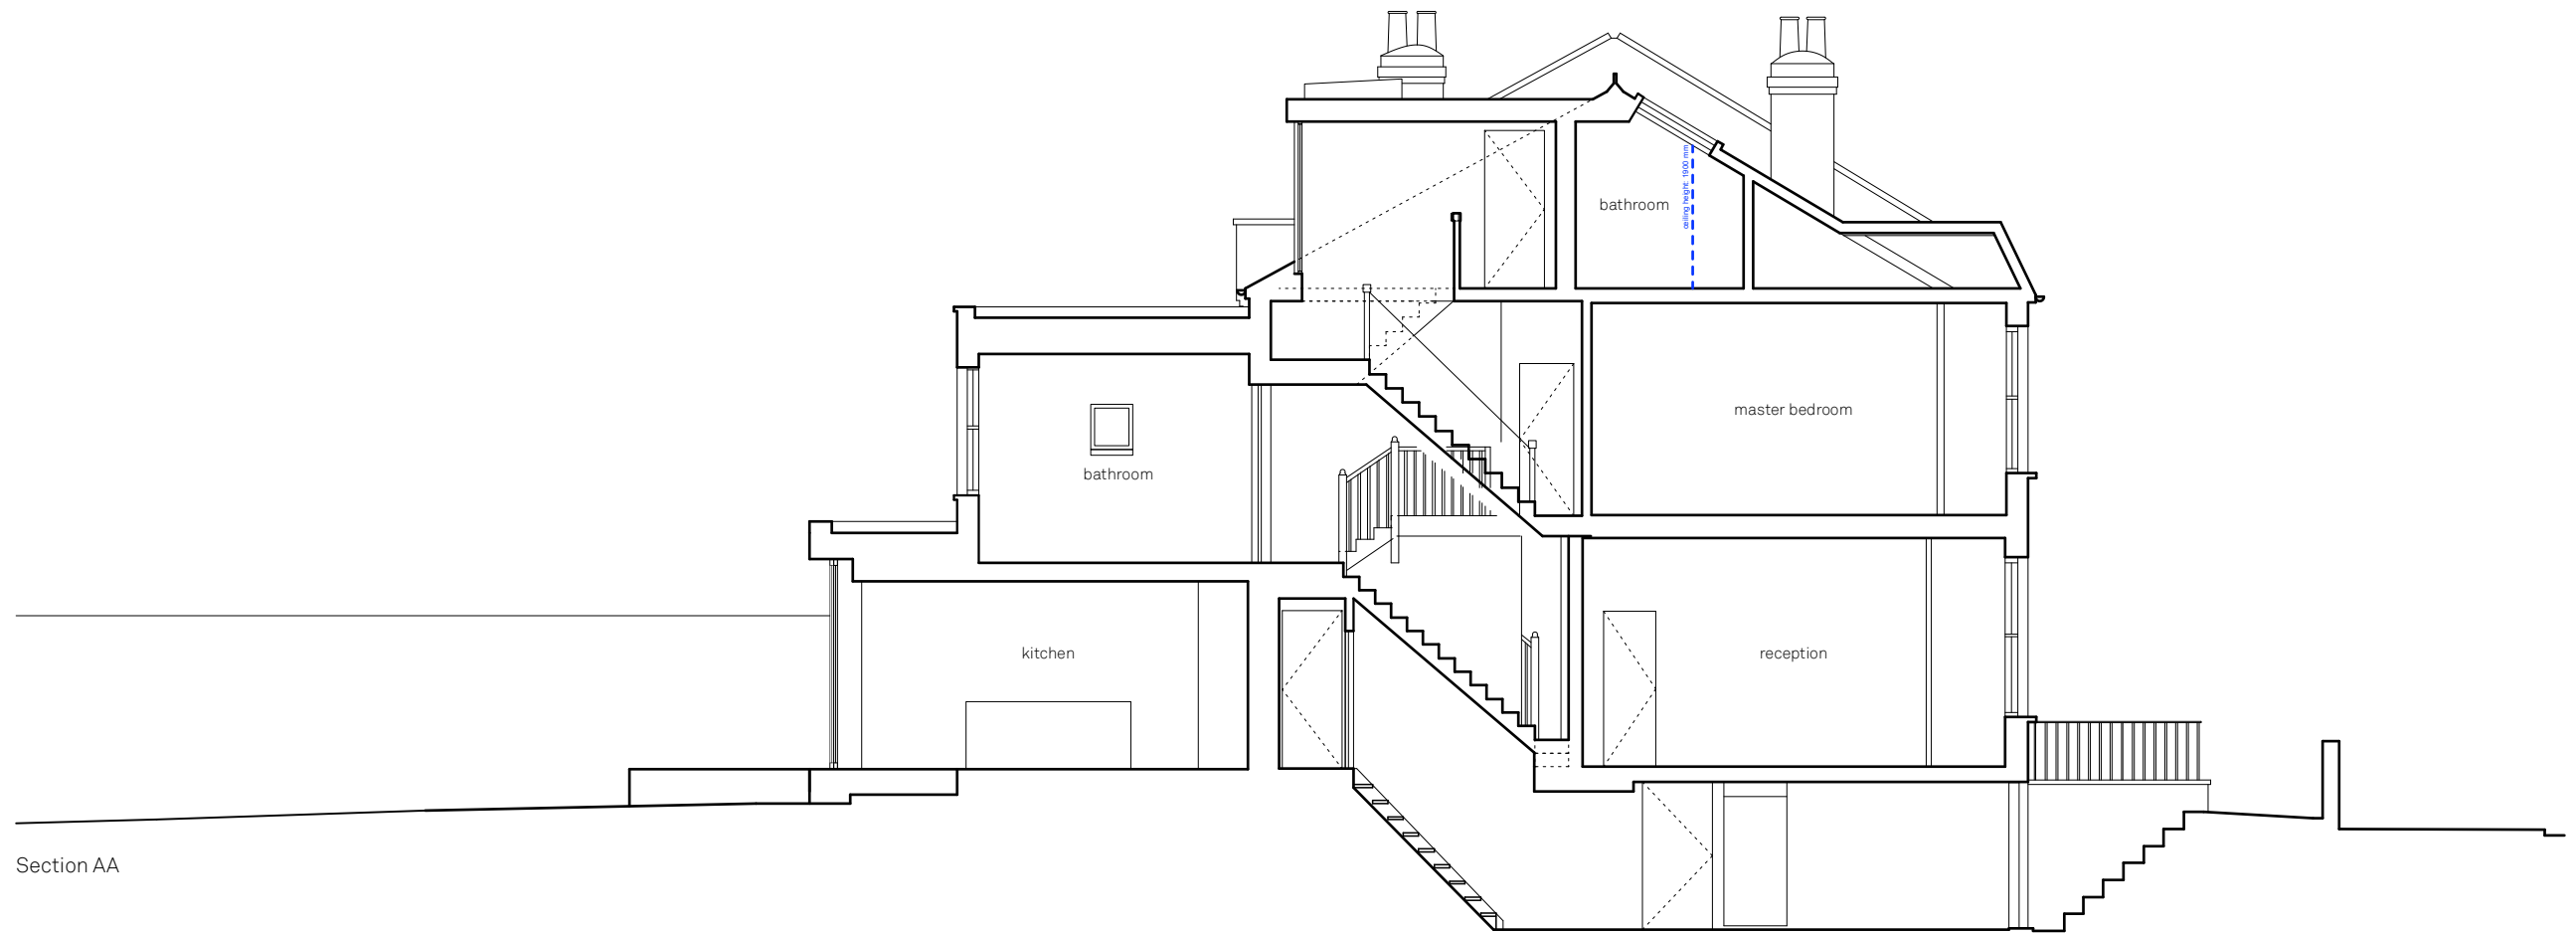

Section AA

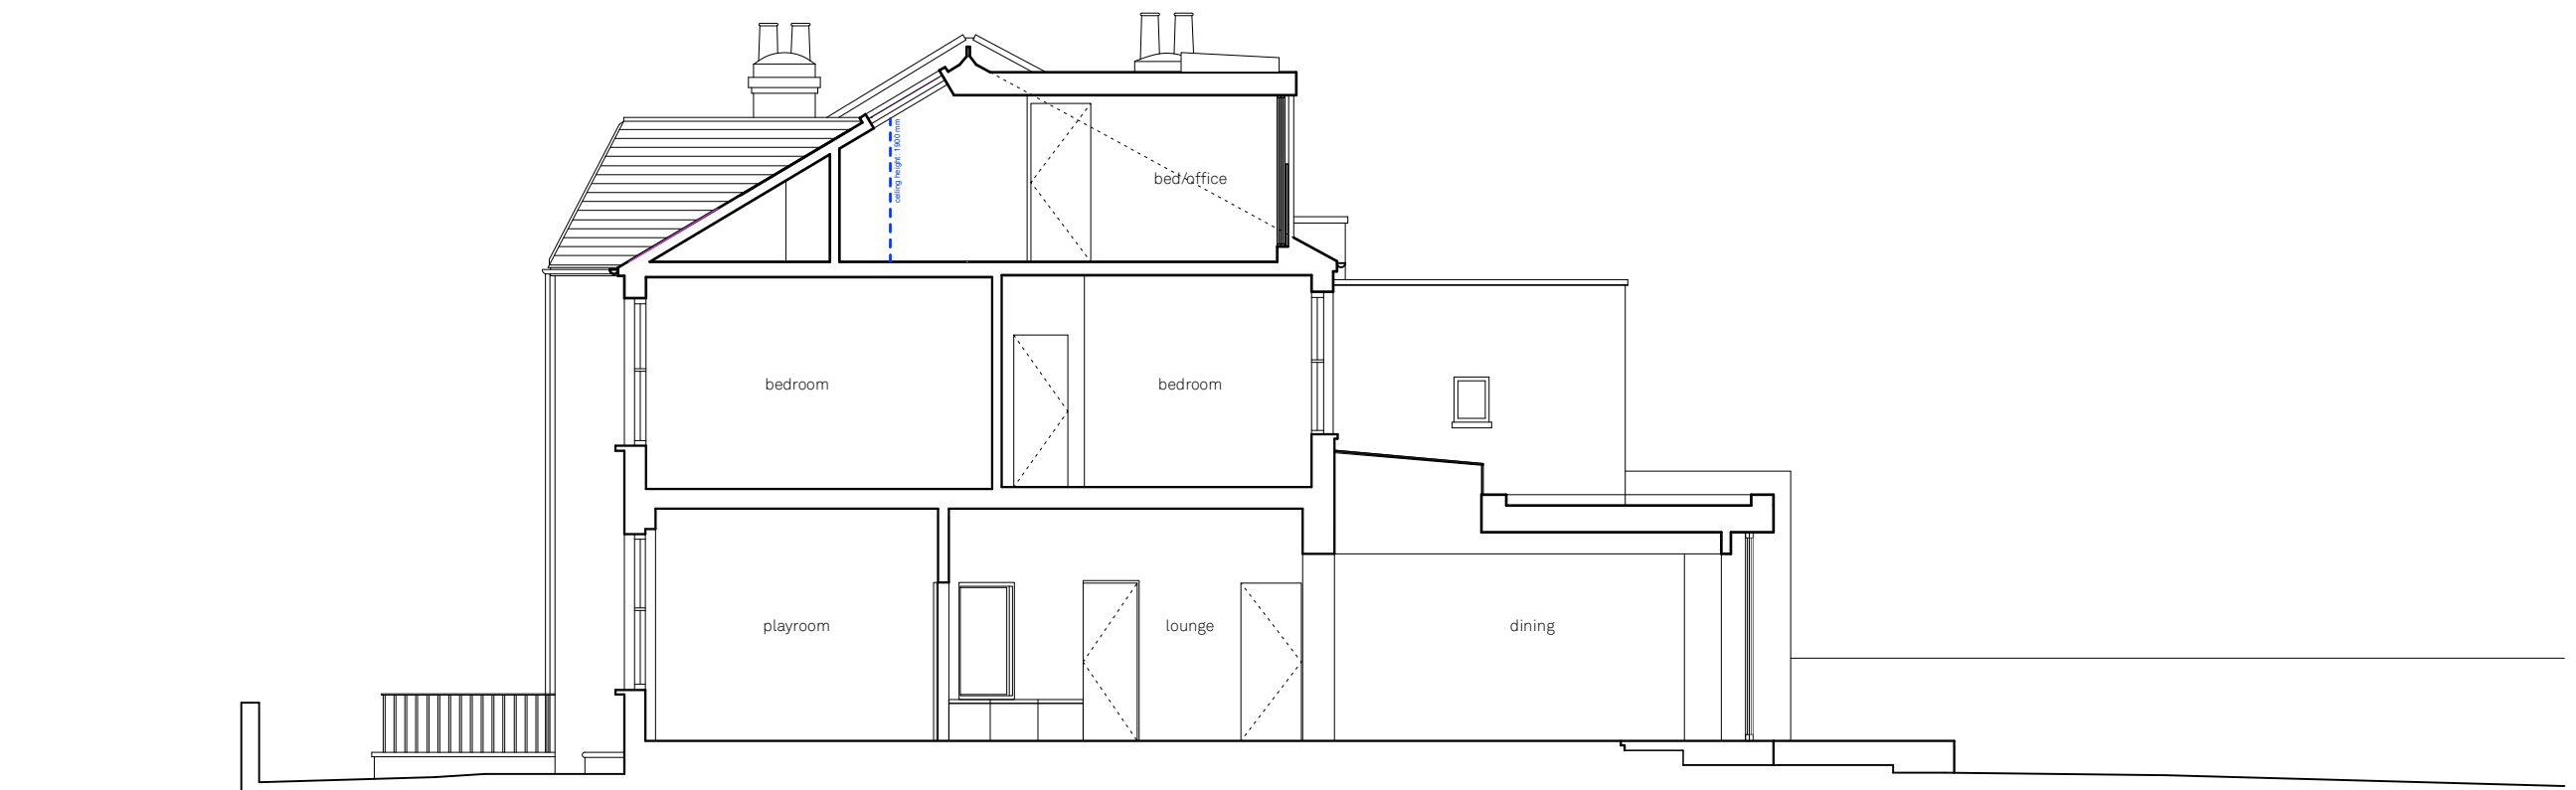

Section BB

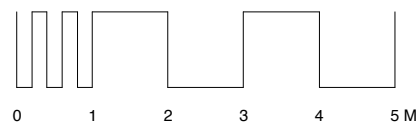

Proposed Sections

Muswell House

86 Muswell Road

Drawn By

Scale

Status

Project Stage

WM

1:100

Planning

Issue Notes

A Dormer set back

Date

26/04/2023

896.215 A

paul archer
design