


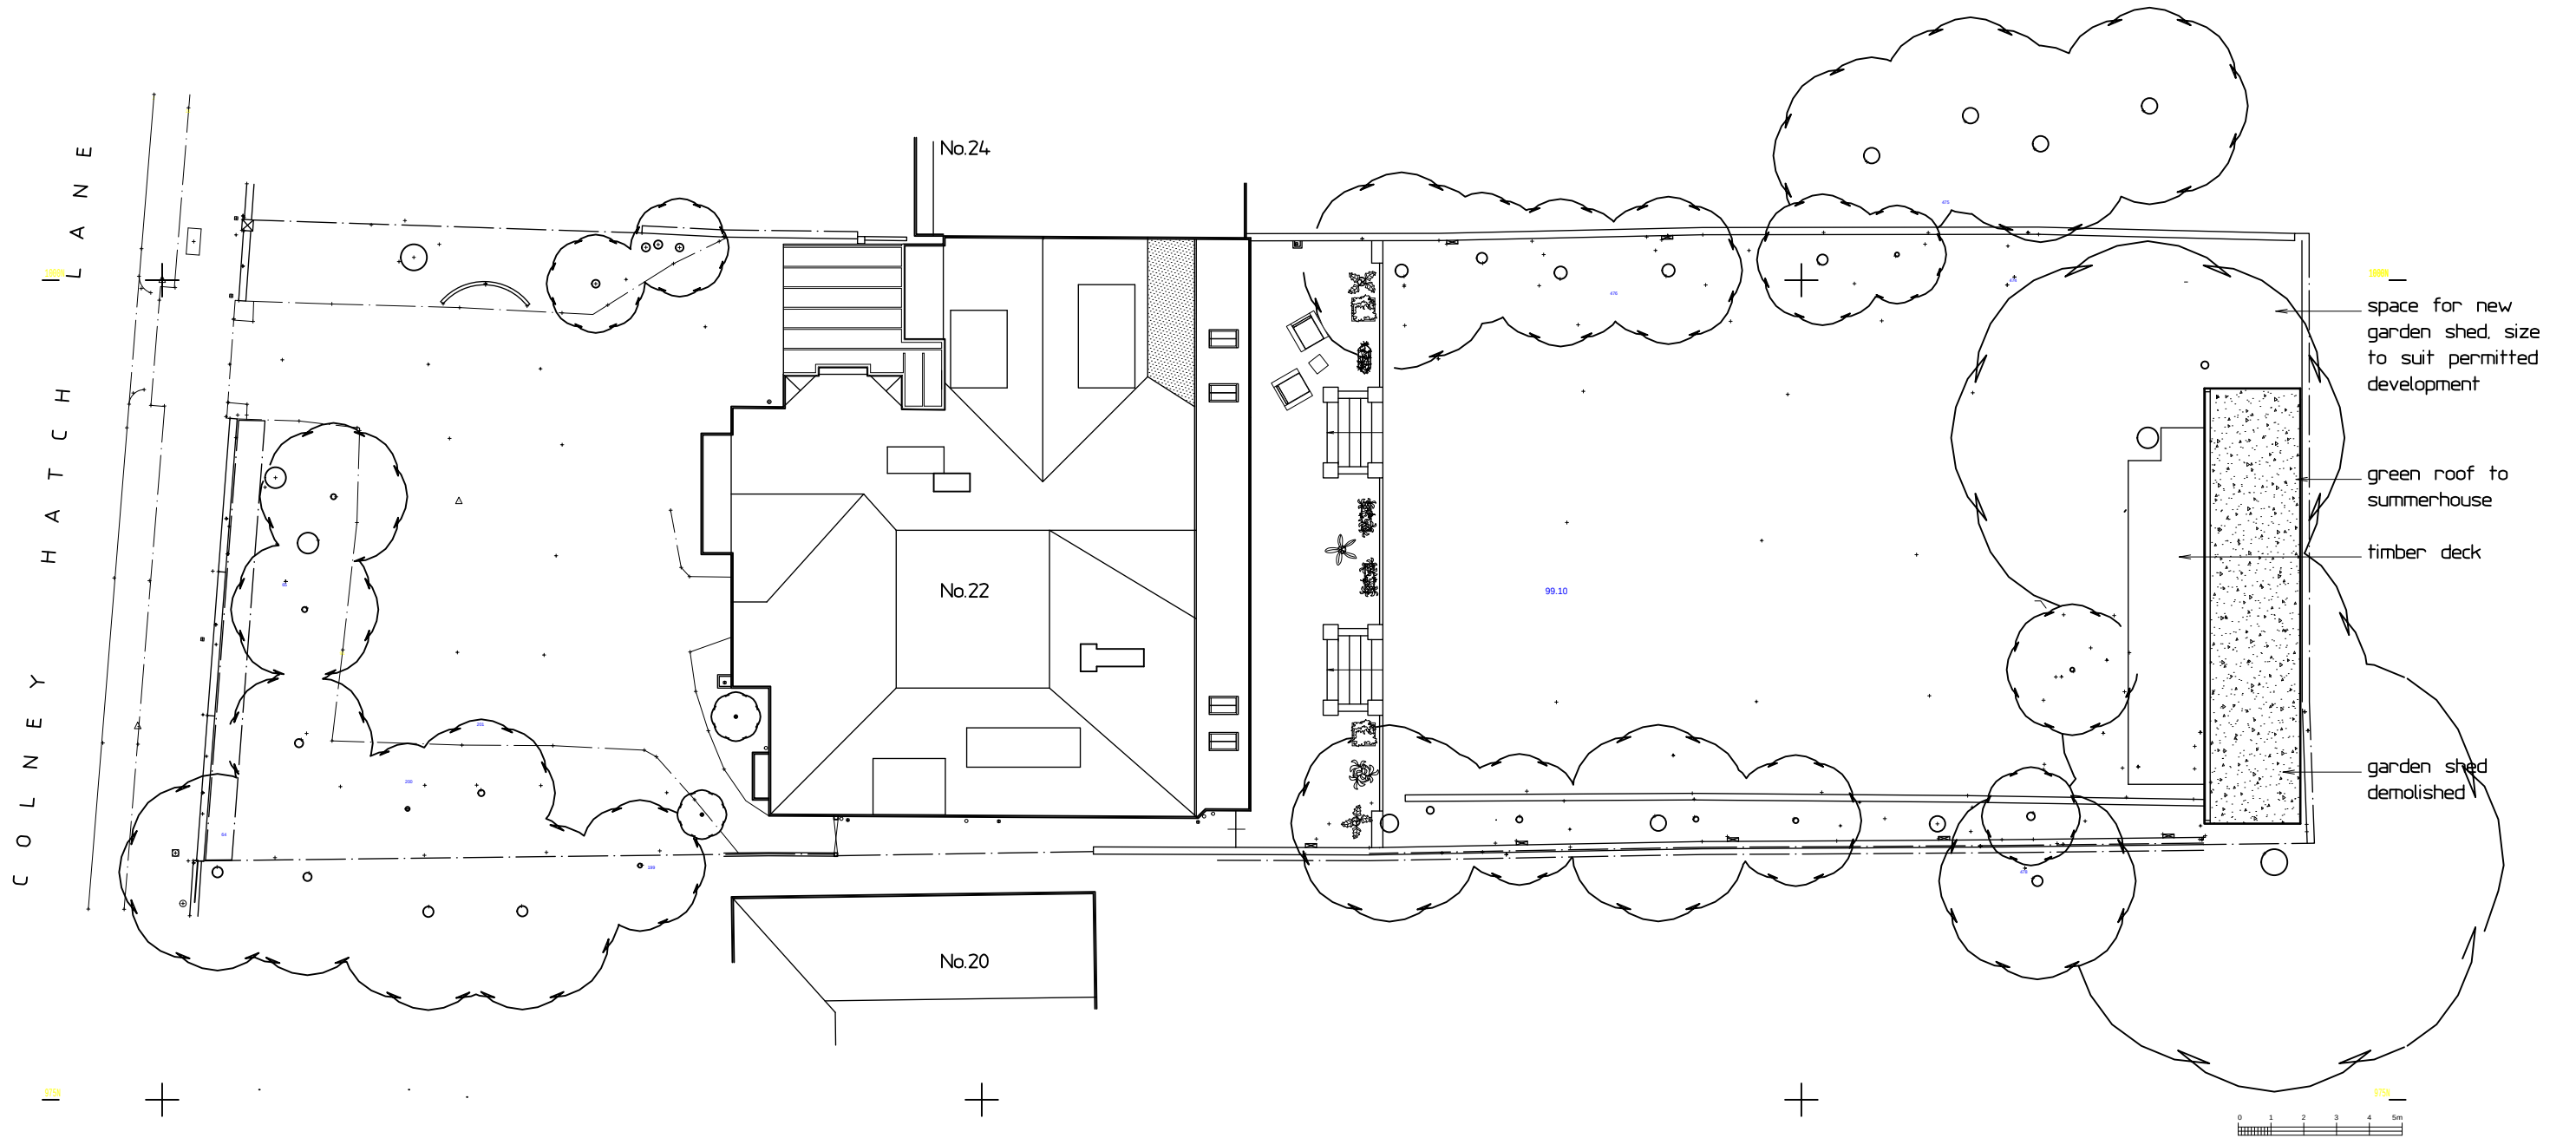

NB alterations to No. 22
under planning permission
ref: HGY/2019/2269



PROJECT 22 COLNEY HATCH LAVER
LONDON N10 1DU

DRAWING SITE PLAN AS PROPOSED
with Garden Summerhouse

NUMBER 1745/100 Rev

Scale 1/200 at A3

Date 03.23
copyright protected

201 Upper Street
London N1 1RQ
020-7226 3884

PETER BRADES ARCHITECTS
www.peterbradesarchitects.co.uk

PBA