




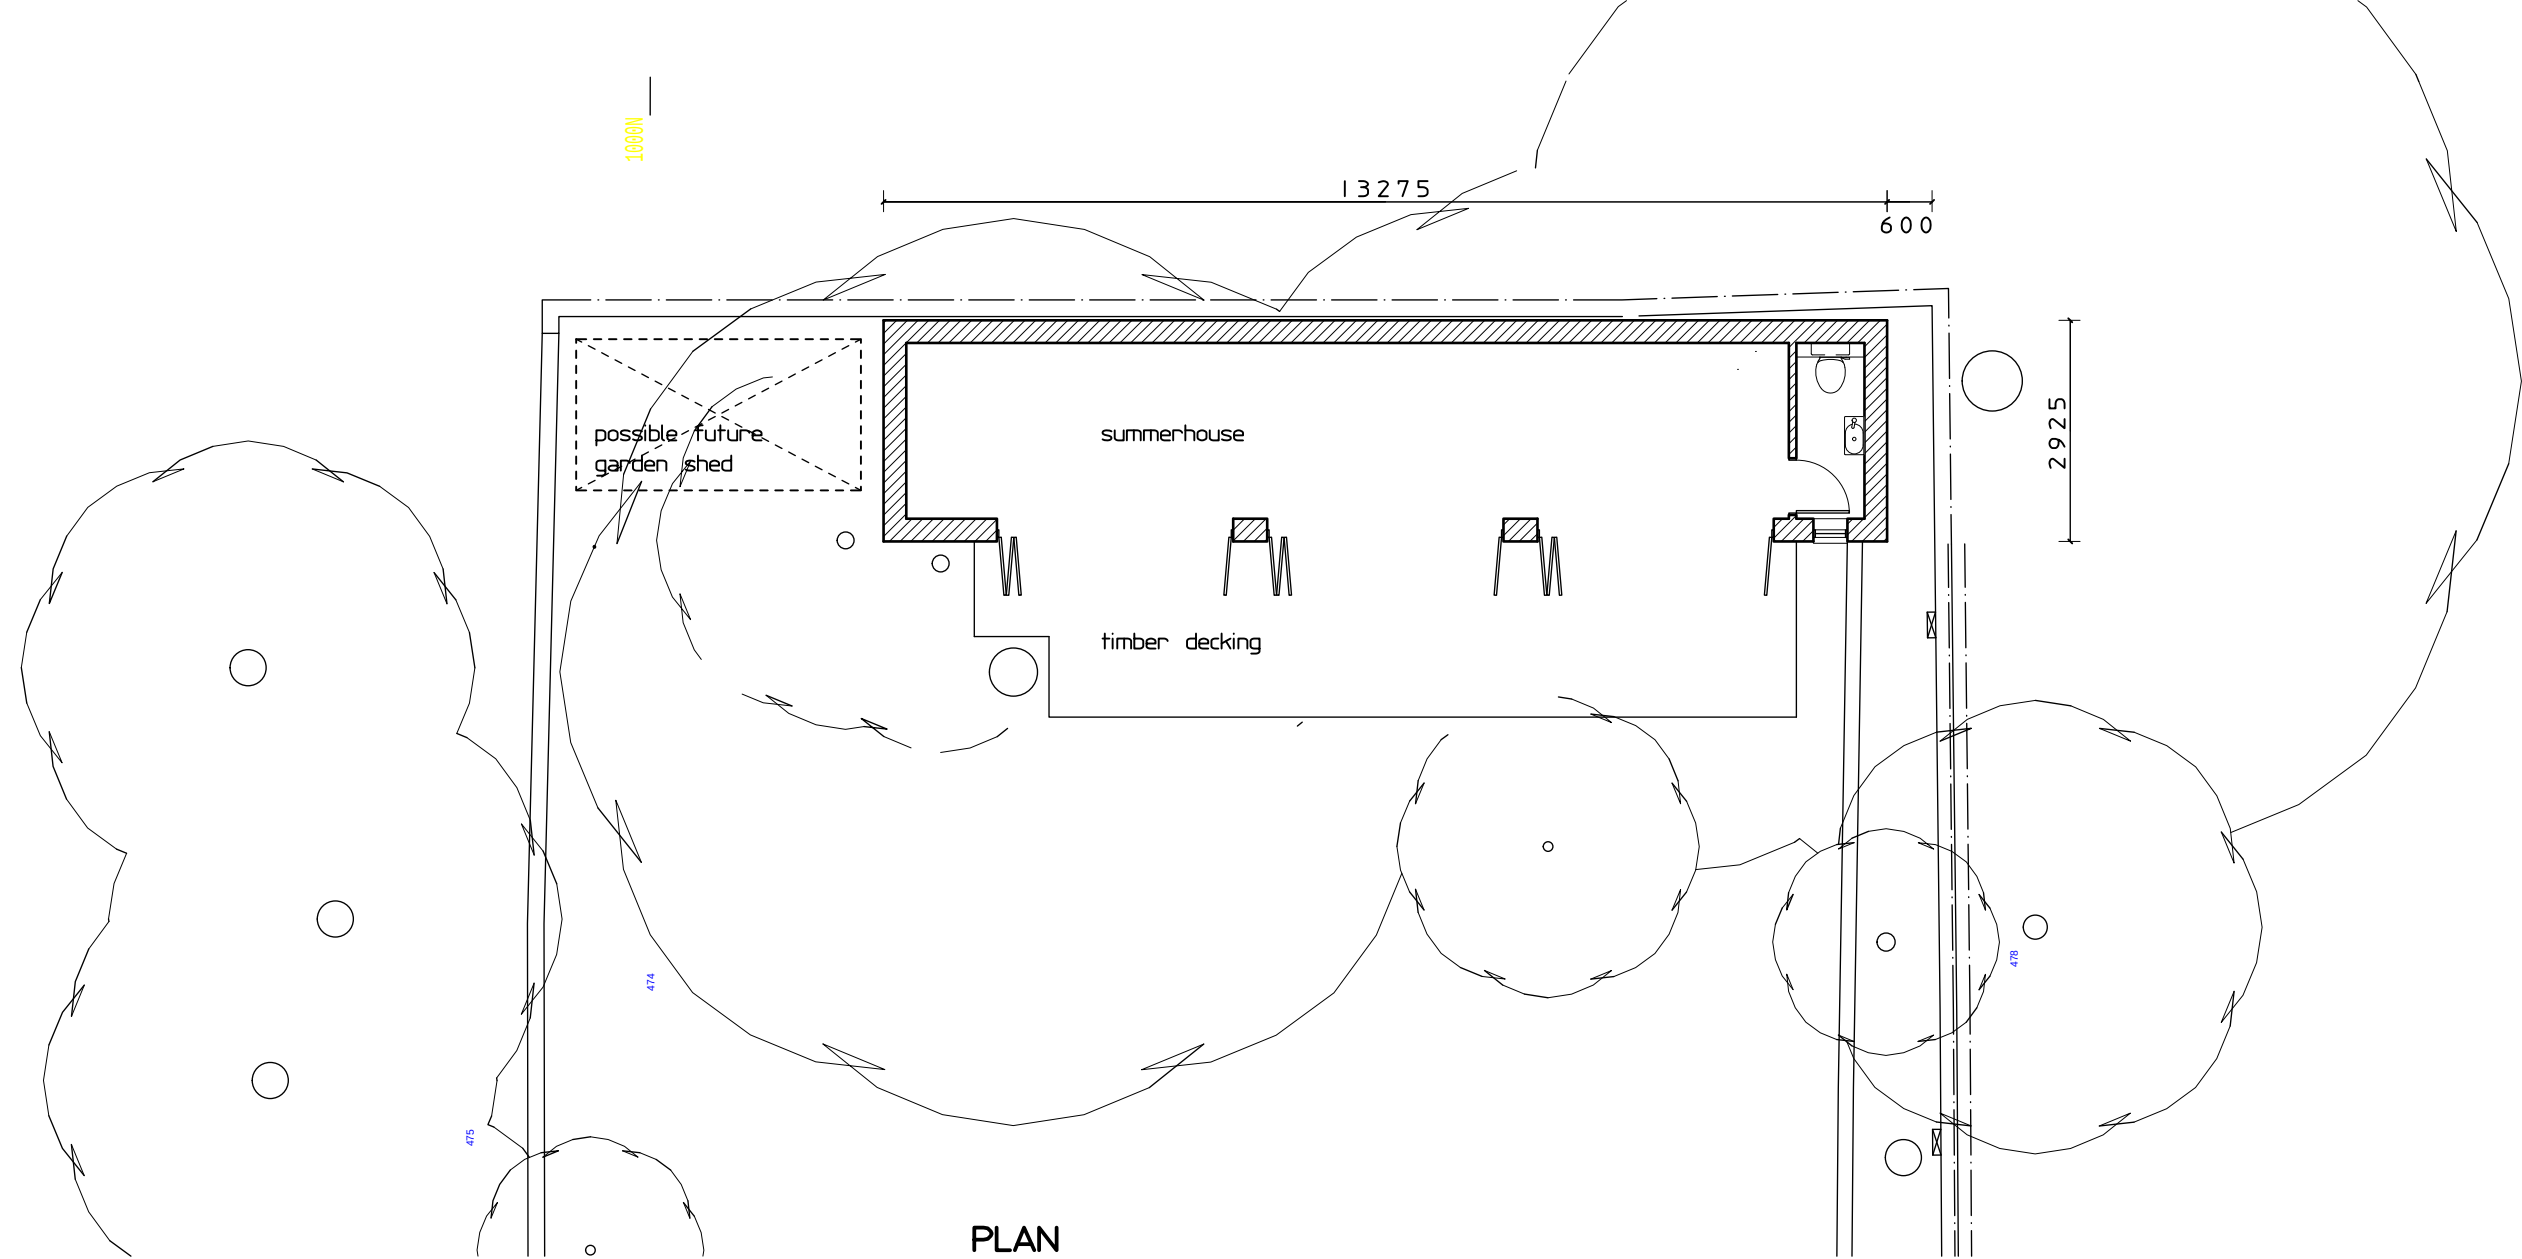

PLAN

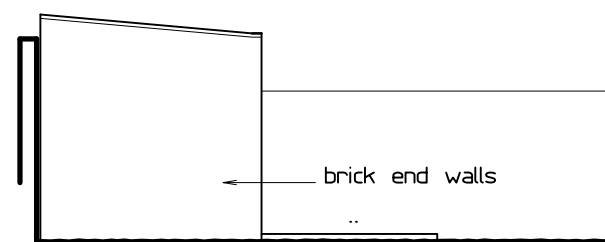


END ELEVATION
both ends similar

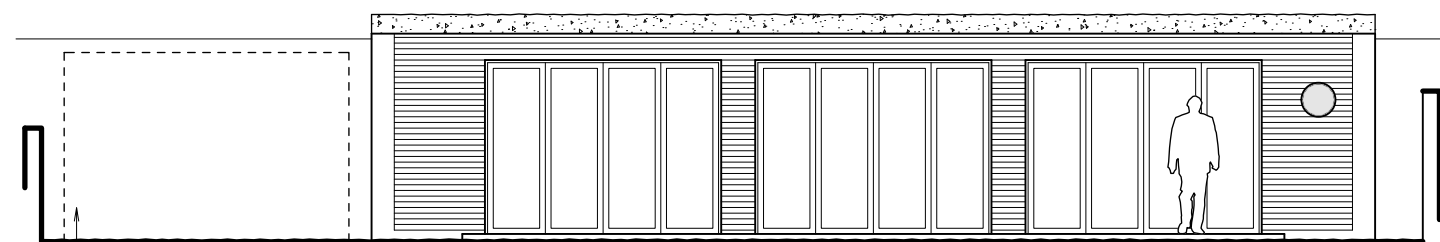


space for possible future
garden shed, size to suit
permitted development

FRONT ELEVATION

sedum 'green' roof;
timber cladding to front wall;
brickwork to side and rear
walls to match main house;
raft foundation slab to avoid
damage to tree roots

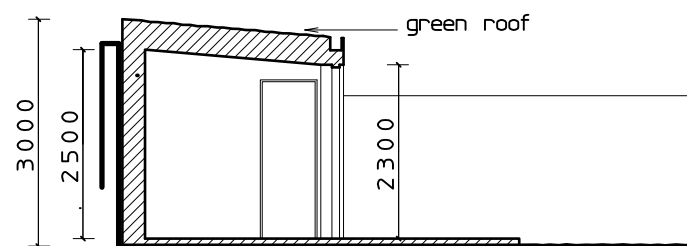

SECTION

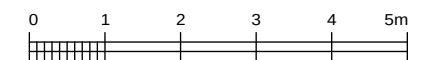

PROJECT 22 COLNEY HATCH LAVER
LONDON N10 1DU

DRAWING GARDEN SUMMERHOUSE

NUMBER 1745/101 Rev

Scale 1/100 at A3

Date 03.23 201 Upper Street
copyright protected London N1 1RQ
020-7226 3884

PETER BRADES ARCHITECTS
www.peterbradesarchitects.co.uk **PBA**